


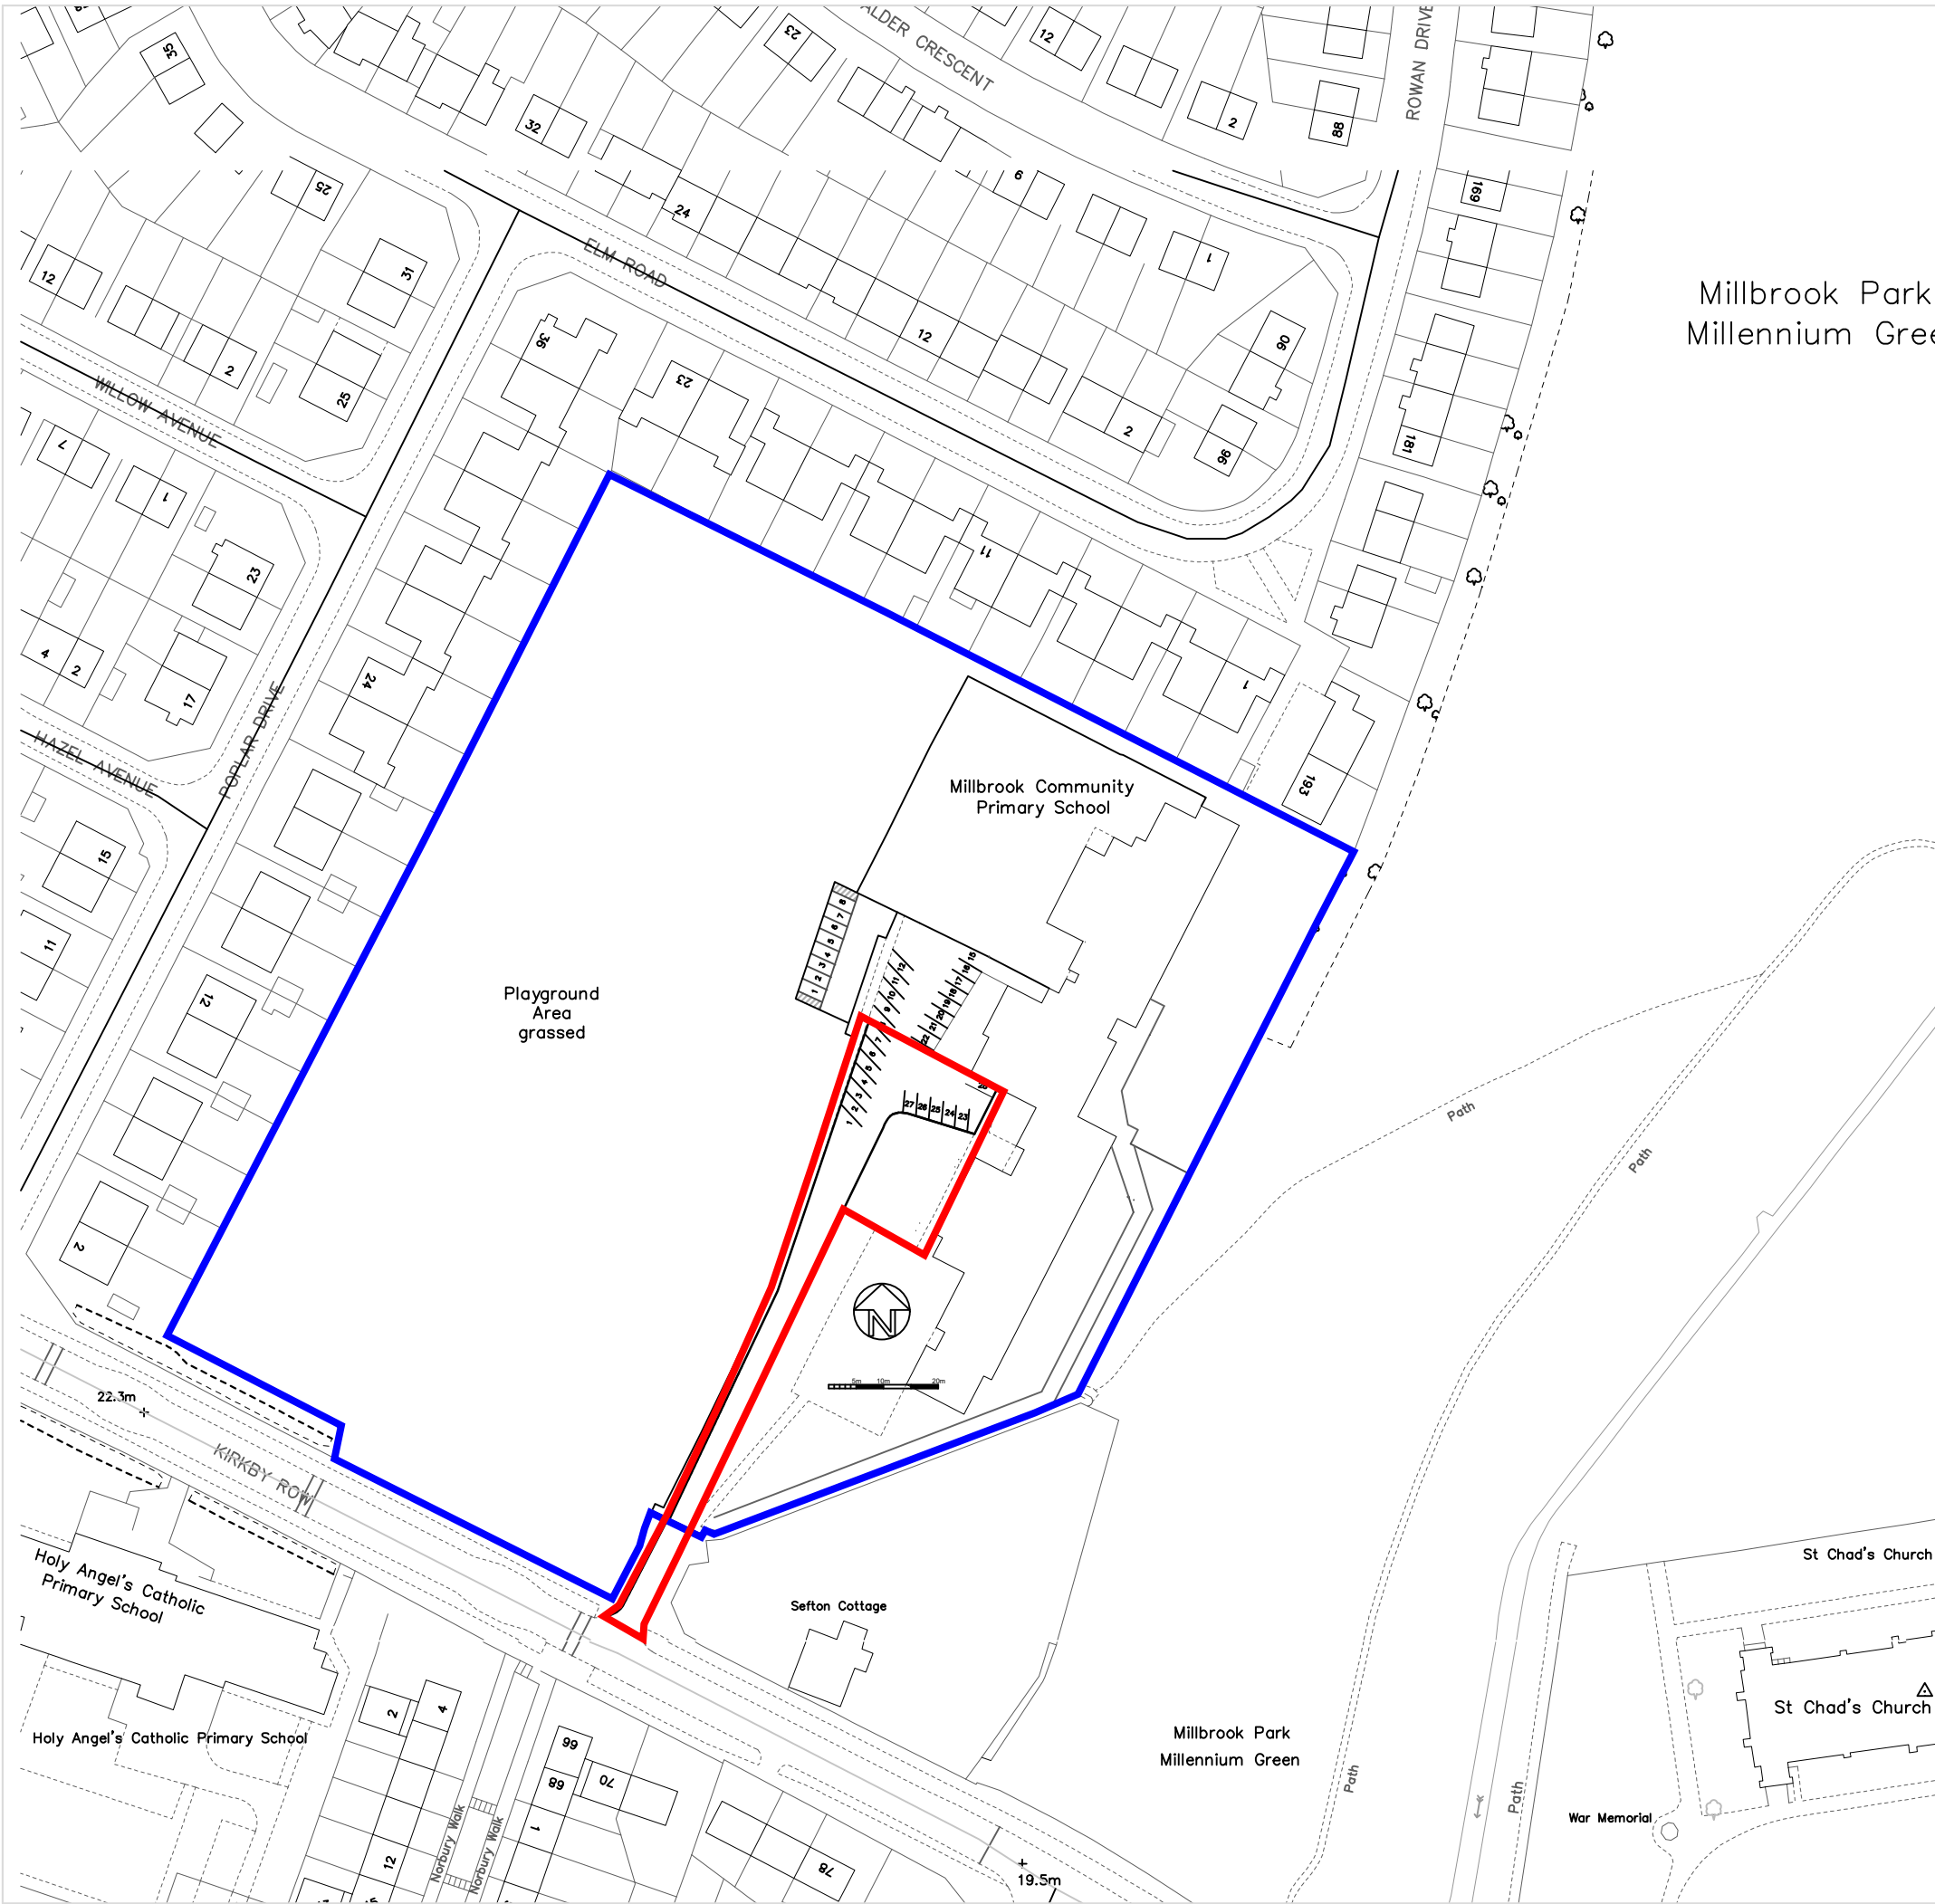

Millbrook Park
Millennium Green

NOTE
This drawing must not be reissued, loaned or copied without the written consent of Department of Corporate Resources , KMBC. (the originator).
All errors, omissions, discrepancies should be reported to the originator immediately.
All dimensions to be checked before site fabrication by the contractor, his sub-contractor or supplier.
Any deviation from the drawing to be reported to the originator immediately.

Any mapped information depicted is based on Ordnance Survey material with the permission of Ordnance Survey on behalf of the Controller of Her Majestys Stationary Office Crown Copyright.
Unauthorized reproduction infringes Crown Copyright and may lead to prosecution or civil proceedings.
Knowsley MBC, LA 100017655
Ref: MAPREF

Drawing issue status:
☐ PRELIMINARY ☐ CLIENT APPROVAL ☐ PLANNING ☐
☐ BUILDING REGS ☐ TENDER ☐ CONSTRUCTION ☐ AS-BUILT ☐

REV	DATE	DESCRIPTION
 Knowsley Council Asset Services Huyton Municipal Building Archway Road, Huyton Merseyside L36 9UX		
PROJECT MILLBROOK PRIMARY SCHOOL MODULAR PROVISION		CLIENT KMBC
SUBJECT LOCATION PLAN		PAPER SIZE DATE SCALE 17/08/2022 1:1250
PROJECT NR E052_KH	DRAWING NR 001	REV - DRAWN RG CHECKED -