


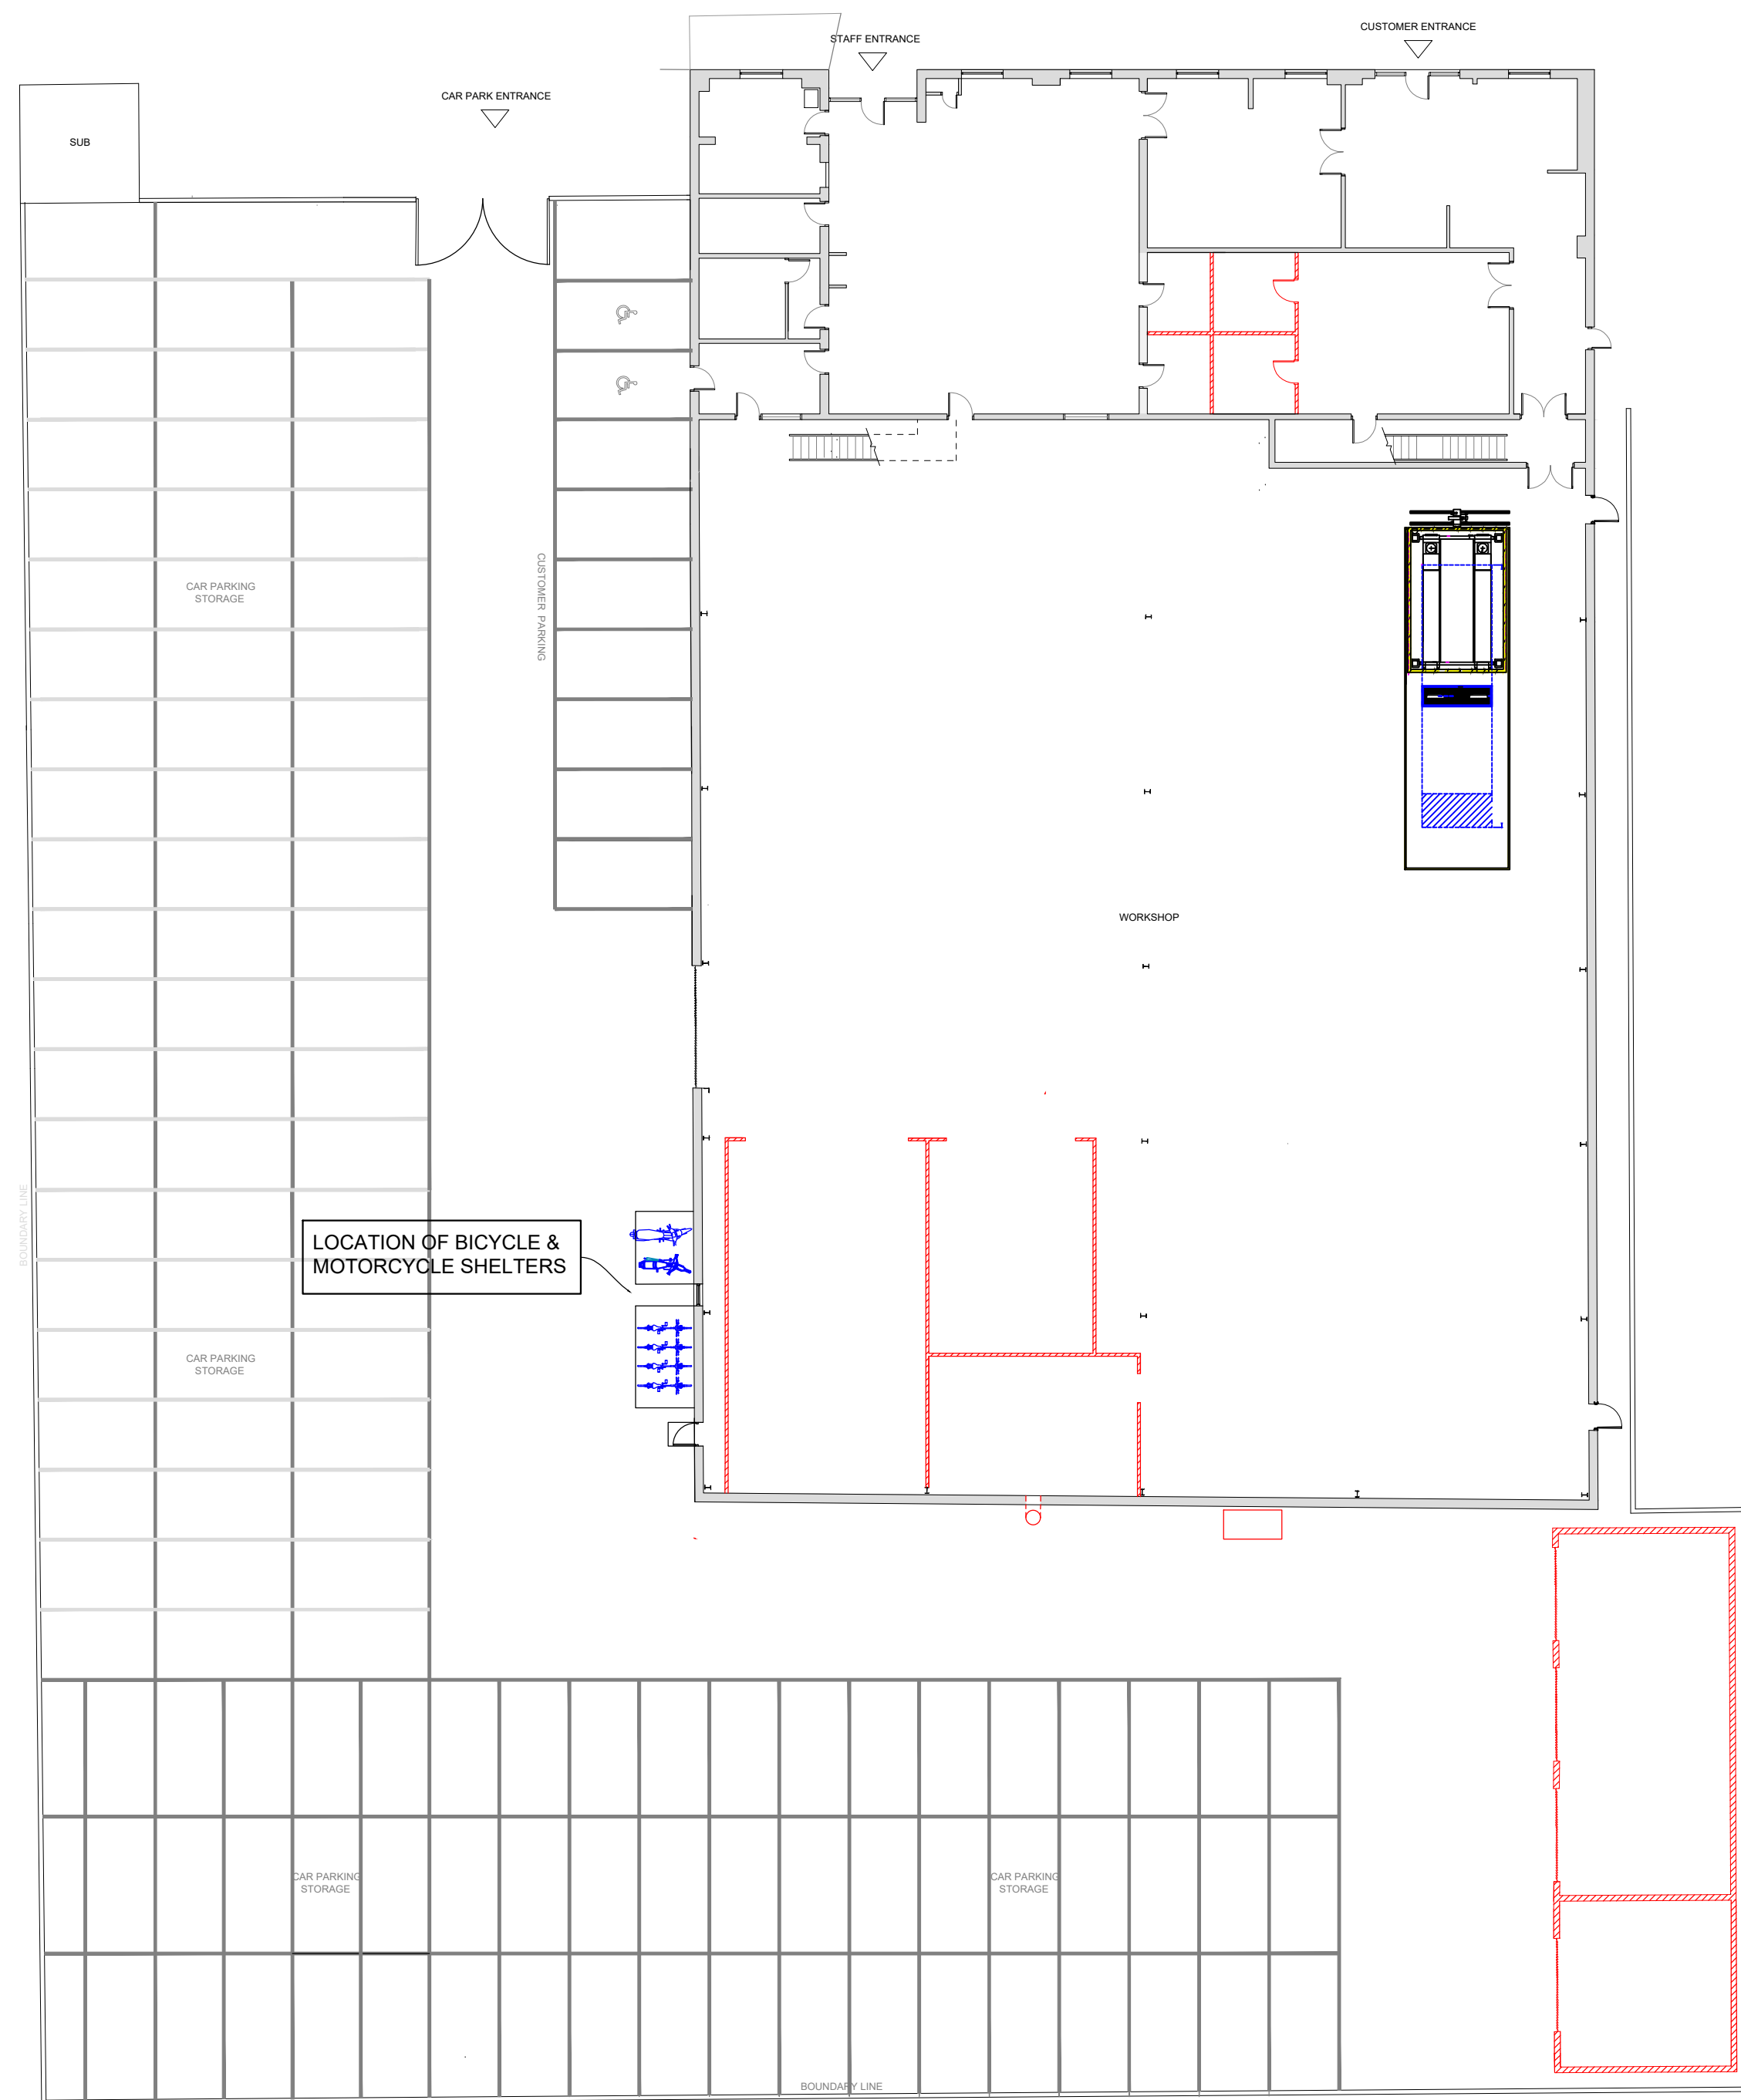


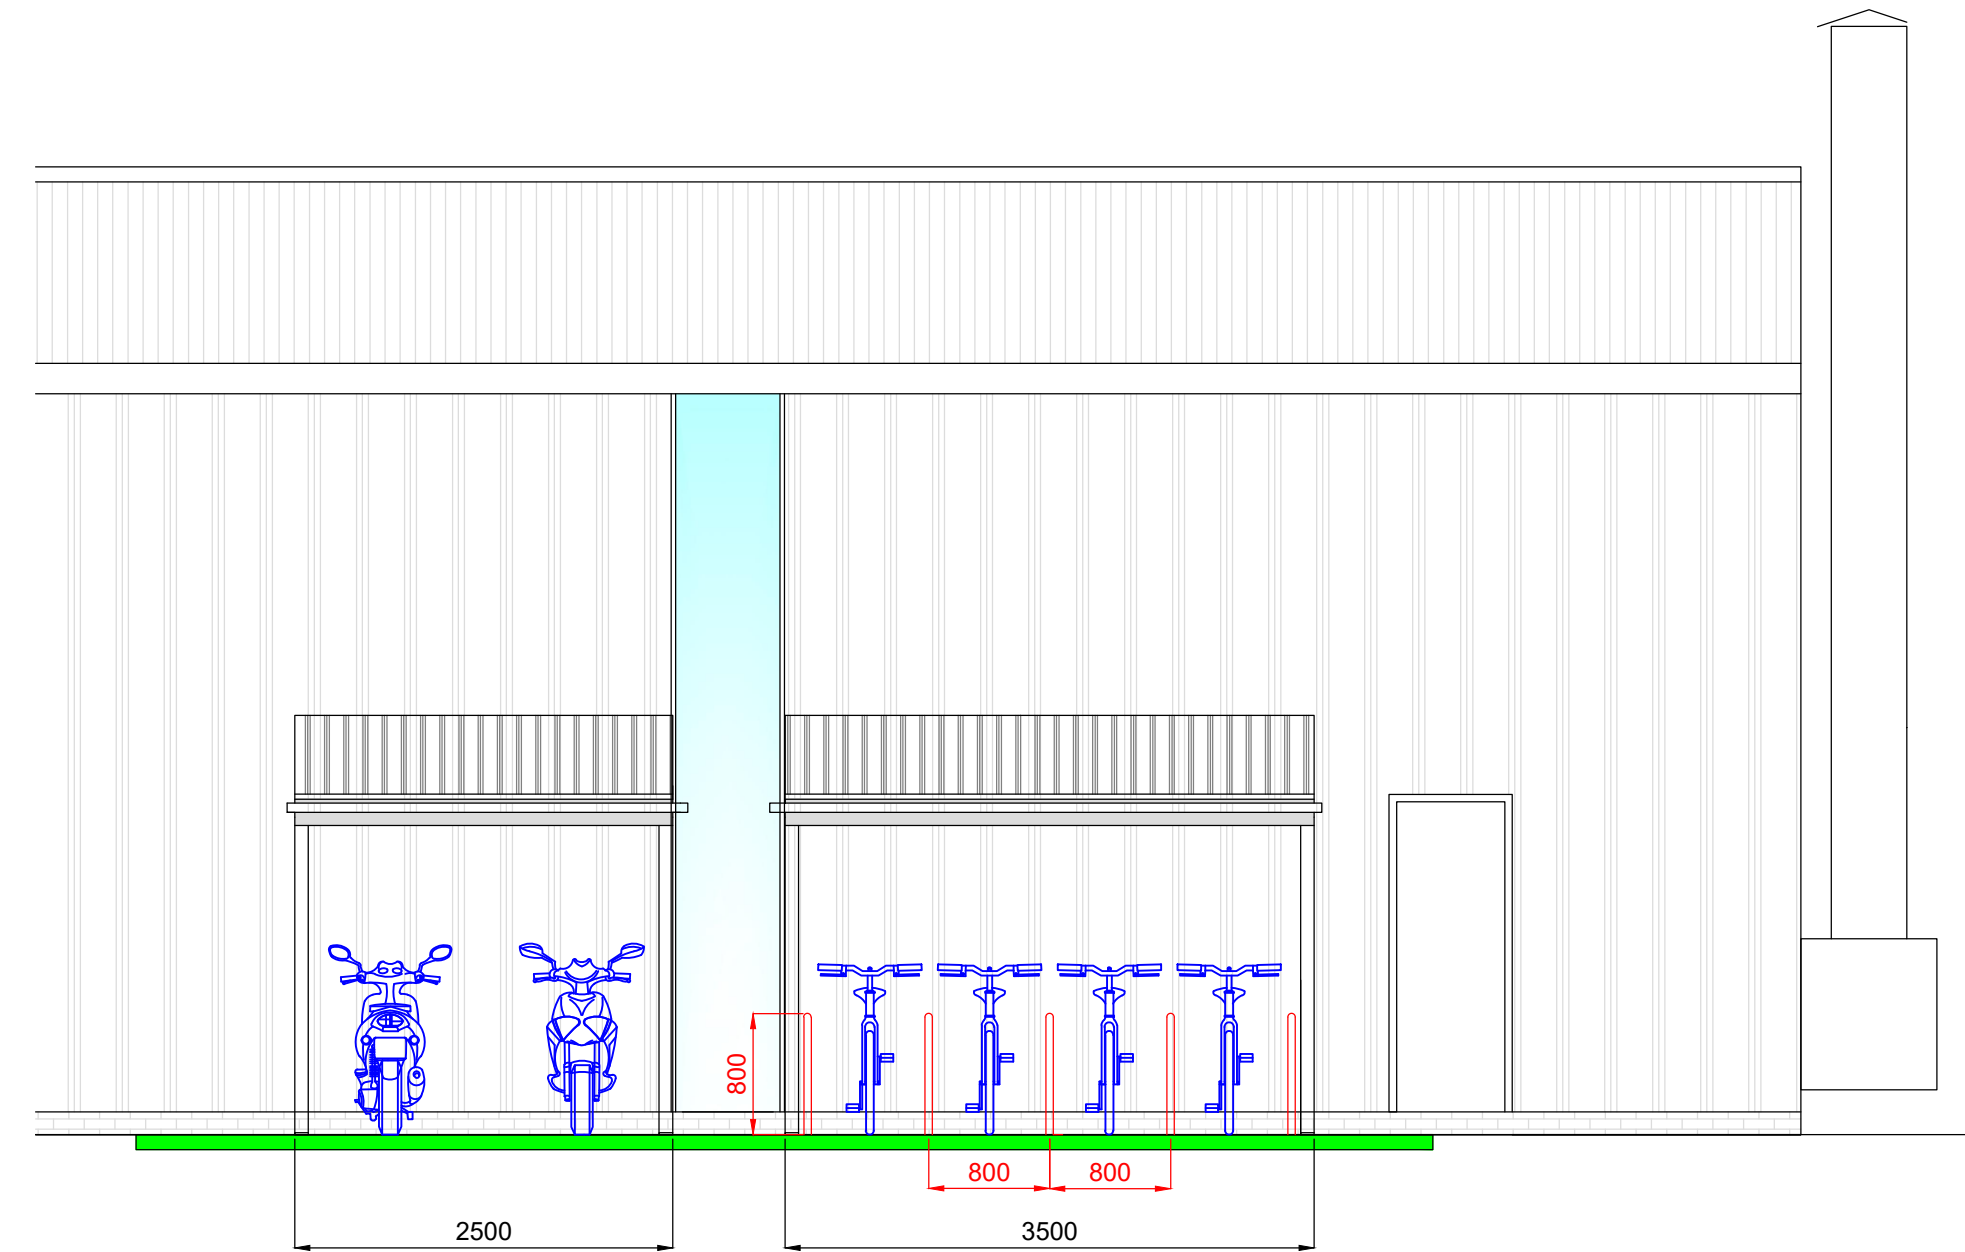


SHELTER LOCATION PLAN

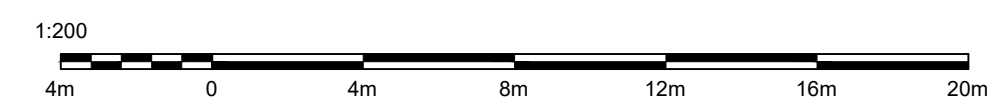

proposed western elevation

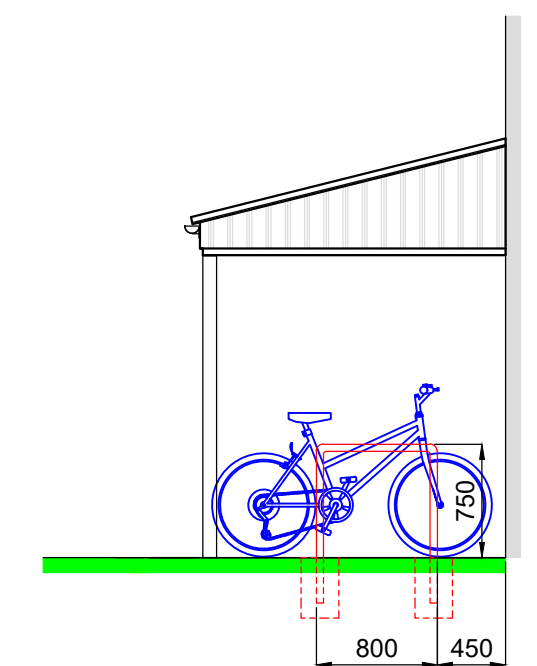


proposed southern elevation

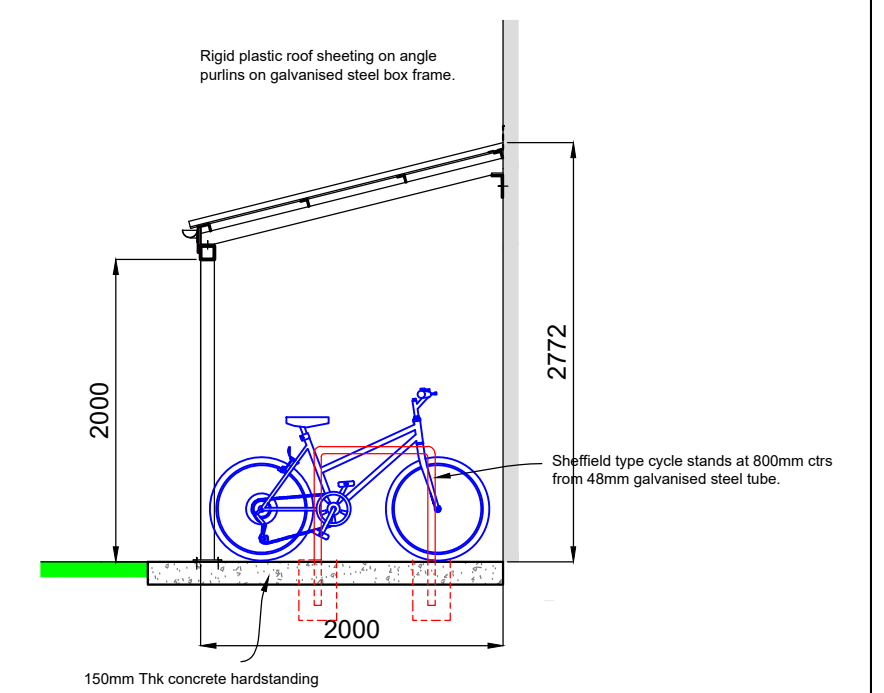

typical cross section

Designed in accordance with
Knowsley cycle & motorcycle
standards Appendix A

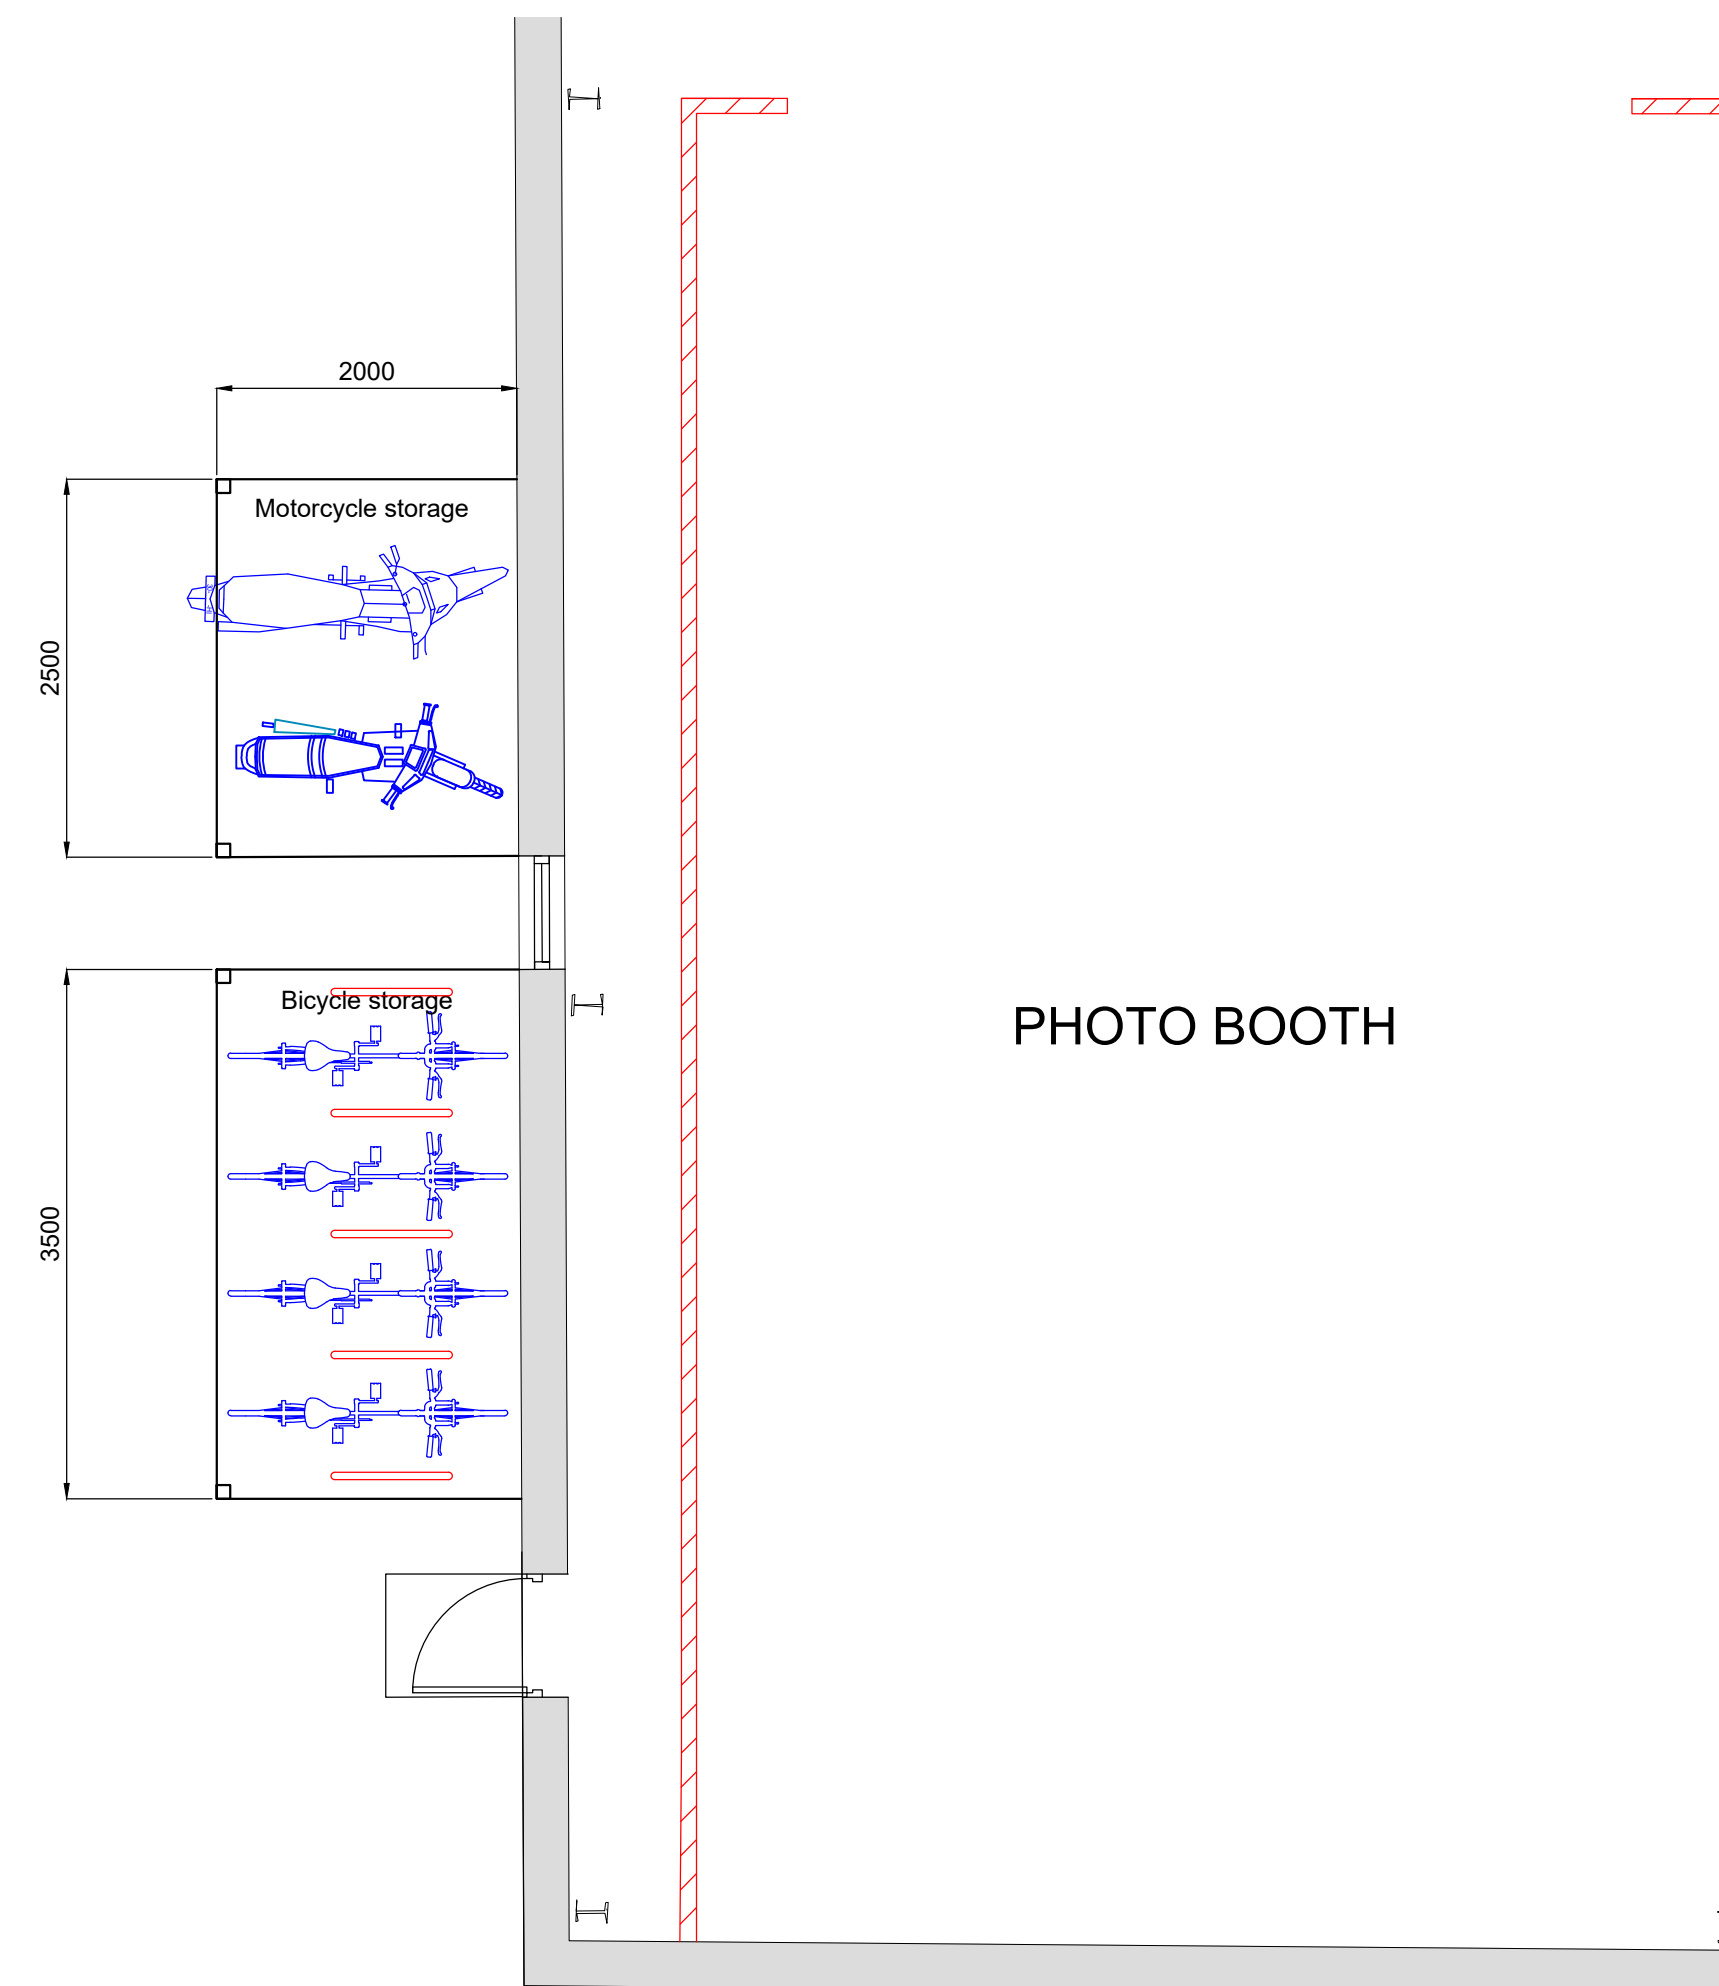

proposed plan layout

PHOTO BOOTH

DP DESIGN SERVICES

TEL: 0755 131 6517 E-mail: dave@dpdesignservices.co.uk
www.dpdesignservices.co.uk

Client
Mr C Killen
Georgesons Knowsley
42 Randles Road
Knowsley
Prescot.L34 9HX



Project
Georgesons Knowsley
42 Randles Road
Knowsley
Prescot.L34 9HX

Drawing
Motorcycle & Bicycle Storage Facility

Dwg. No.	Drawing	Scale	Date
0986/22/	A1	1:50, 1:200	9-10-22