



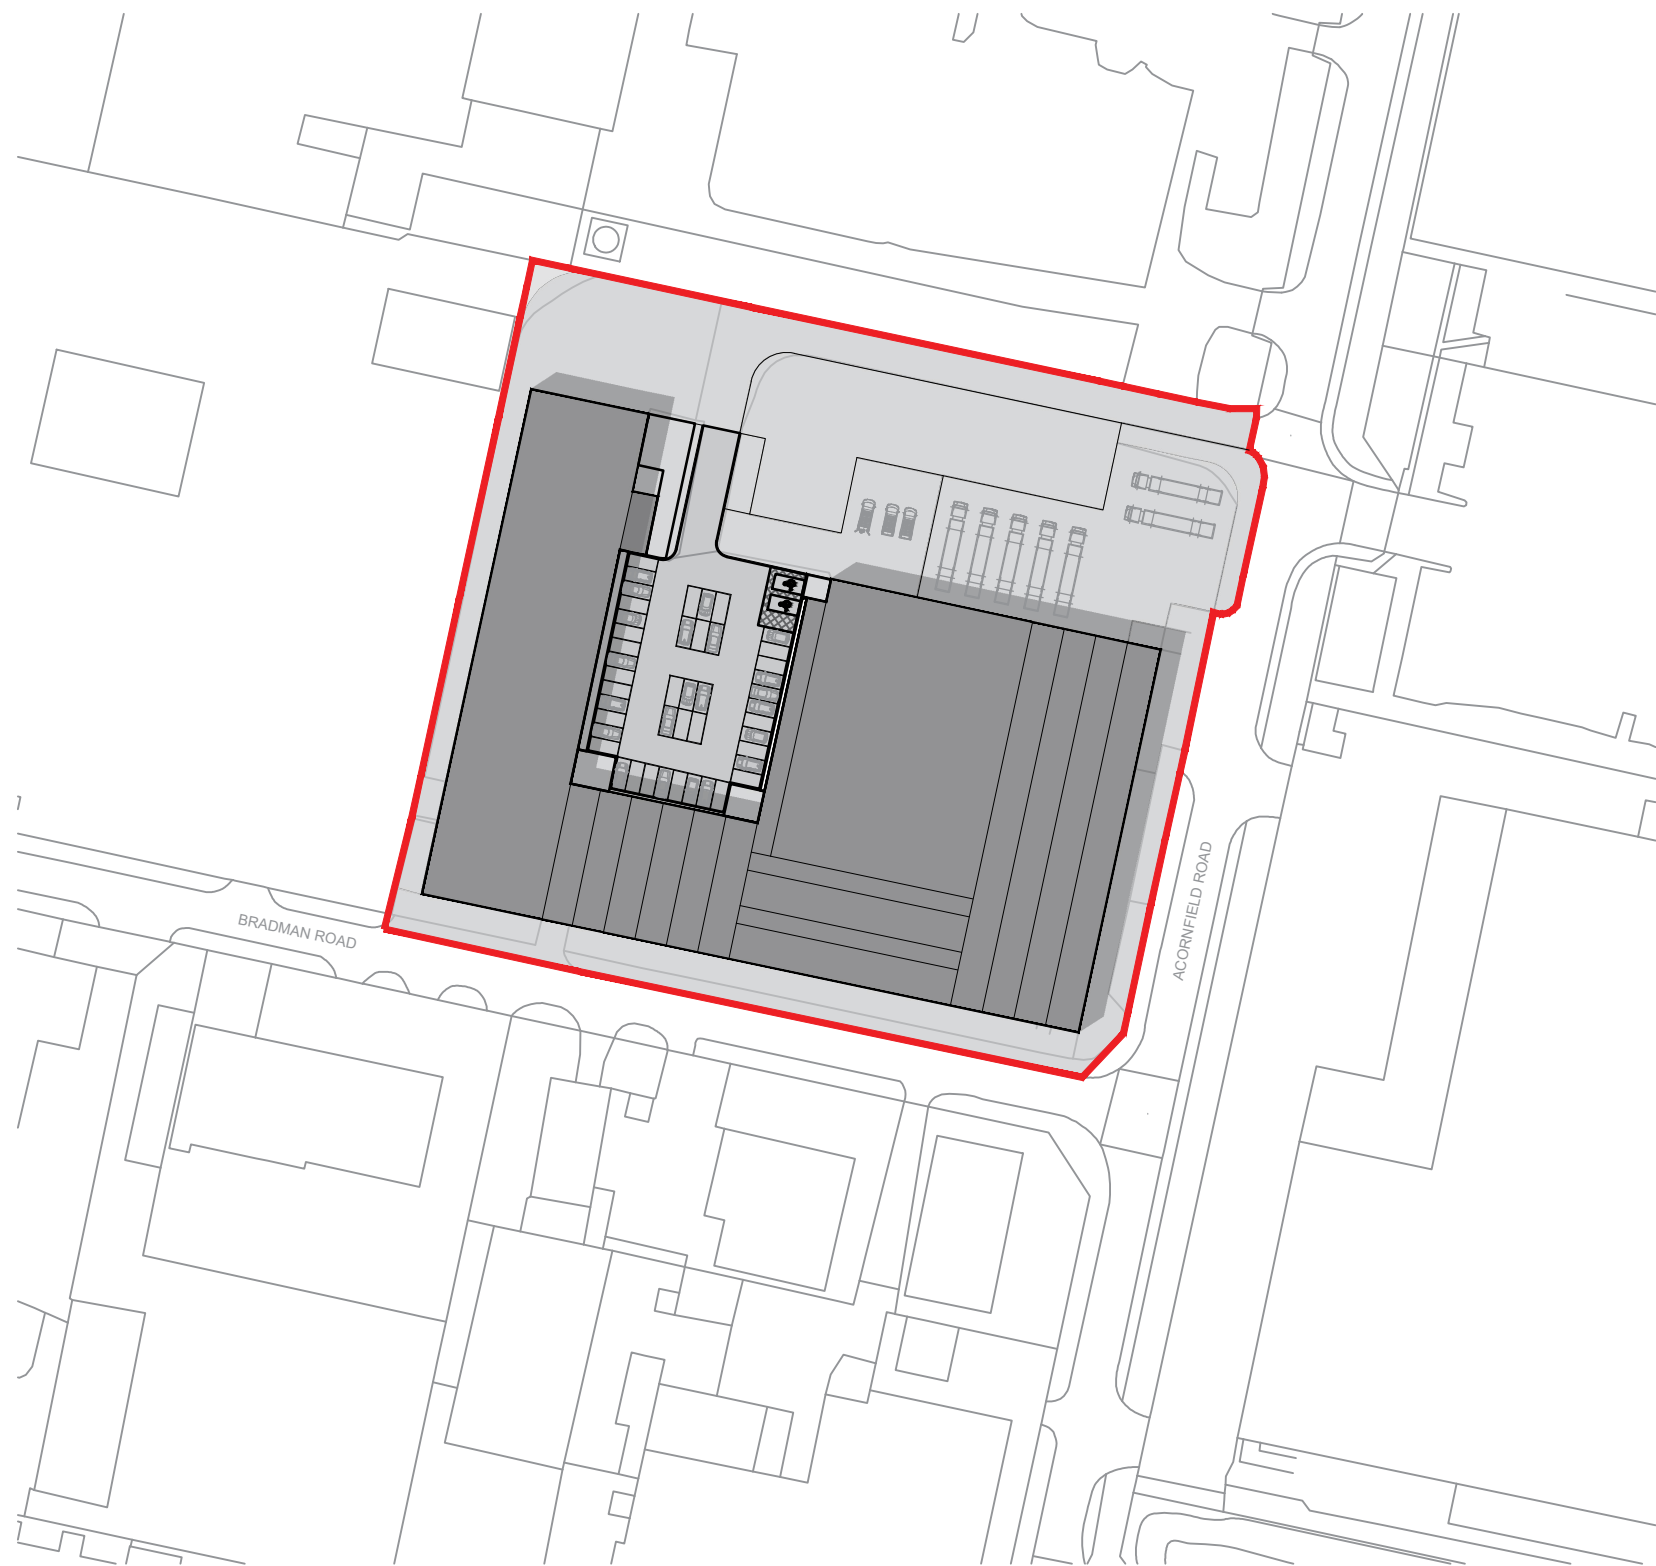

Ordnance Survey, (c) Crown Copyright 2022. All rights reserved. Licence number 100022432

LOCATION PLAN
SCALE 1:1250

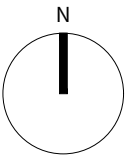

Do not scale this drawing, check all dimensions on site. This drawing to be read in conjunction with all relevant drawings. All work to be in accordance with Building Regulations and relevant British Standards. This drawing produced for use in this project only and may not be used for any other purpose. Wainwrights accepts no liability for the use of this drawing other than the purpose for which it was intended. This drawing may not be reproduced without prior written agreement.

© COPYRIGHT (WAINWRIGHTS) EXISTS ON ALL INFORMATION AND DESIGNS CONTAINED UPON THIS DRAWING.

1:1250

25 M 125 M

A	Initial PLANNING Issue	13.07.2022	ER	DD
REV	DESCRIPTION	DATE	BY	CHECK



WAINWRIGHTS

SURVEYORS | ARCHITECTS | PROJECT MANAGERS

A: 7 Calder Close, Calder Park, Wakefield
T: 01924 911 445
W: www.wainwrights.uk.com

PLANNING

CLIENT
SRCL

PROJECT
BRADMAN ROAD
KOWSLEY

TITLE
LOCATION & BLOCK PLAN

SCALE @ A3 1:1250	DATE 12.07.2022	DRAWN ER	CHECKED DD
PROJECT No. WAC 1186	DRAWING No. (00) 01	REVISION A	