


30 Reva Road Liverpool L14 6UB

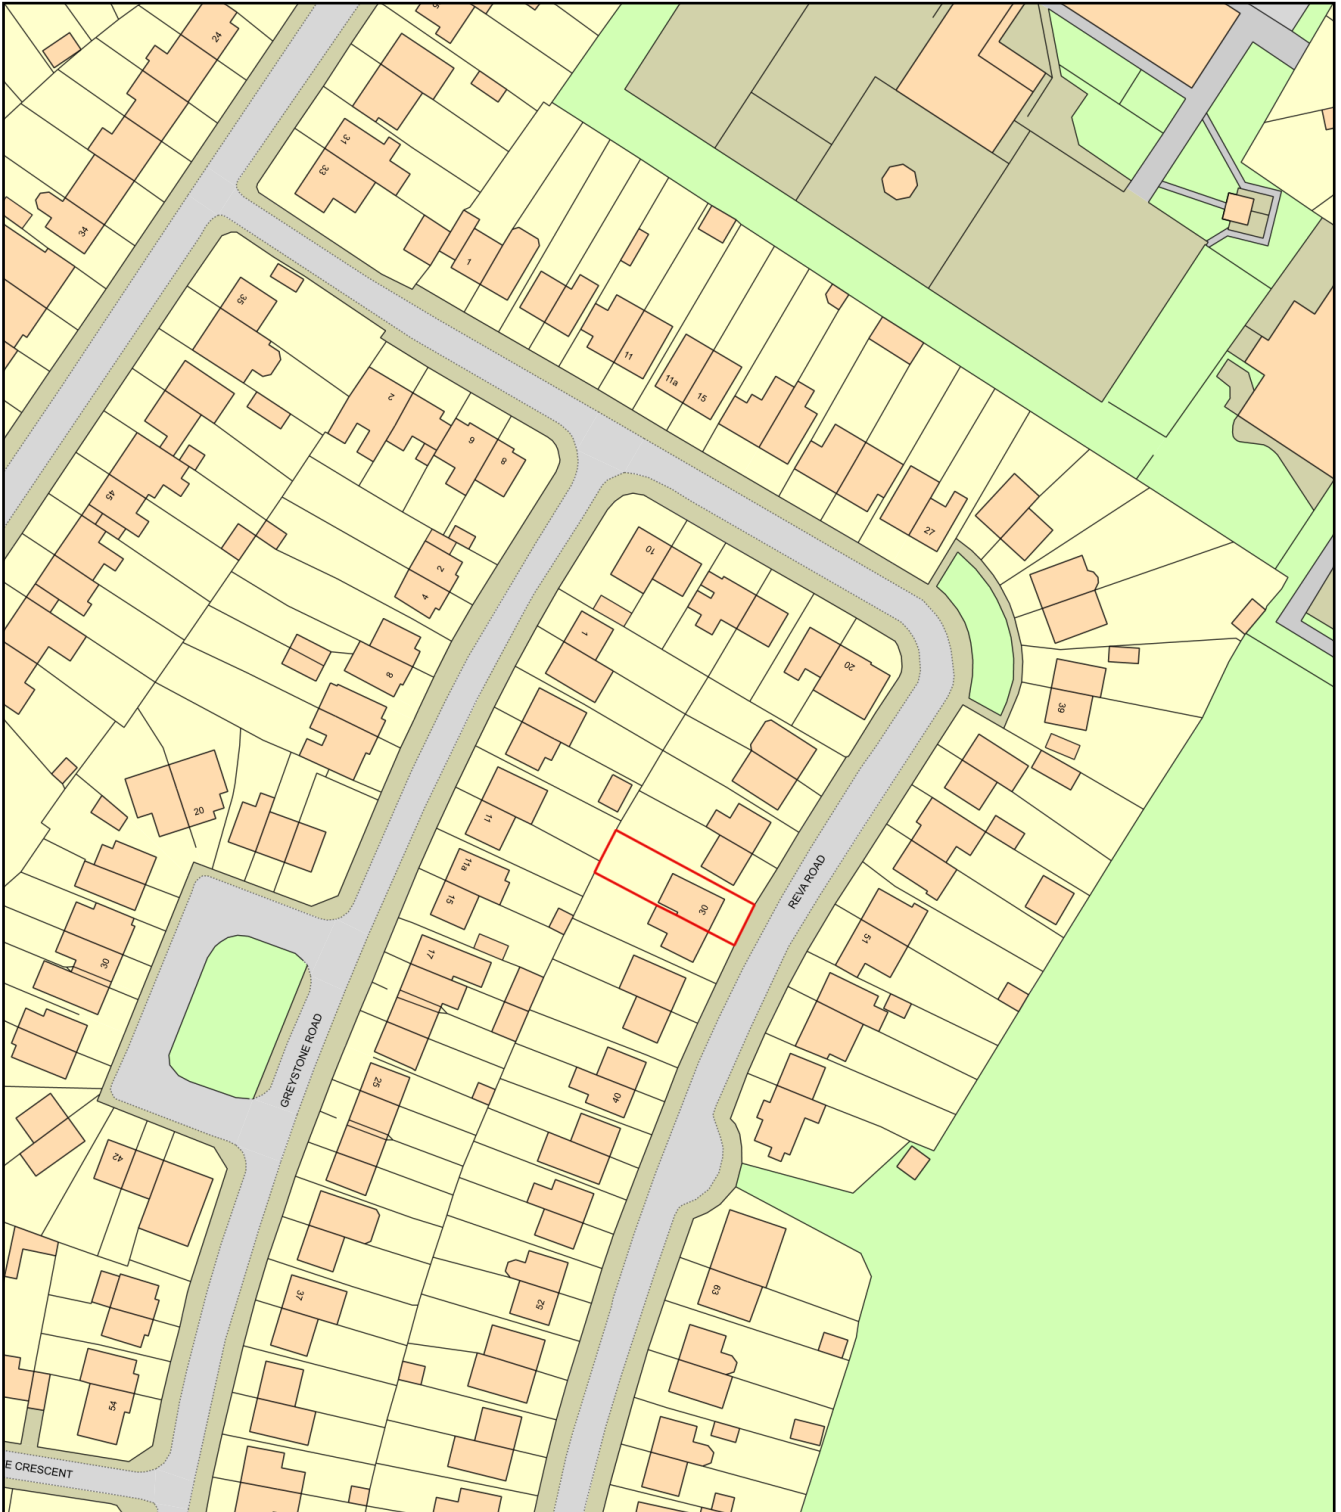

0 50
Metres



Plan Produced for: Mark

Date Produced: 15 Mar 2026

Plan Reference Number: TQRQM26074123344683

Scale: 1:1250 @ A4