



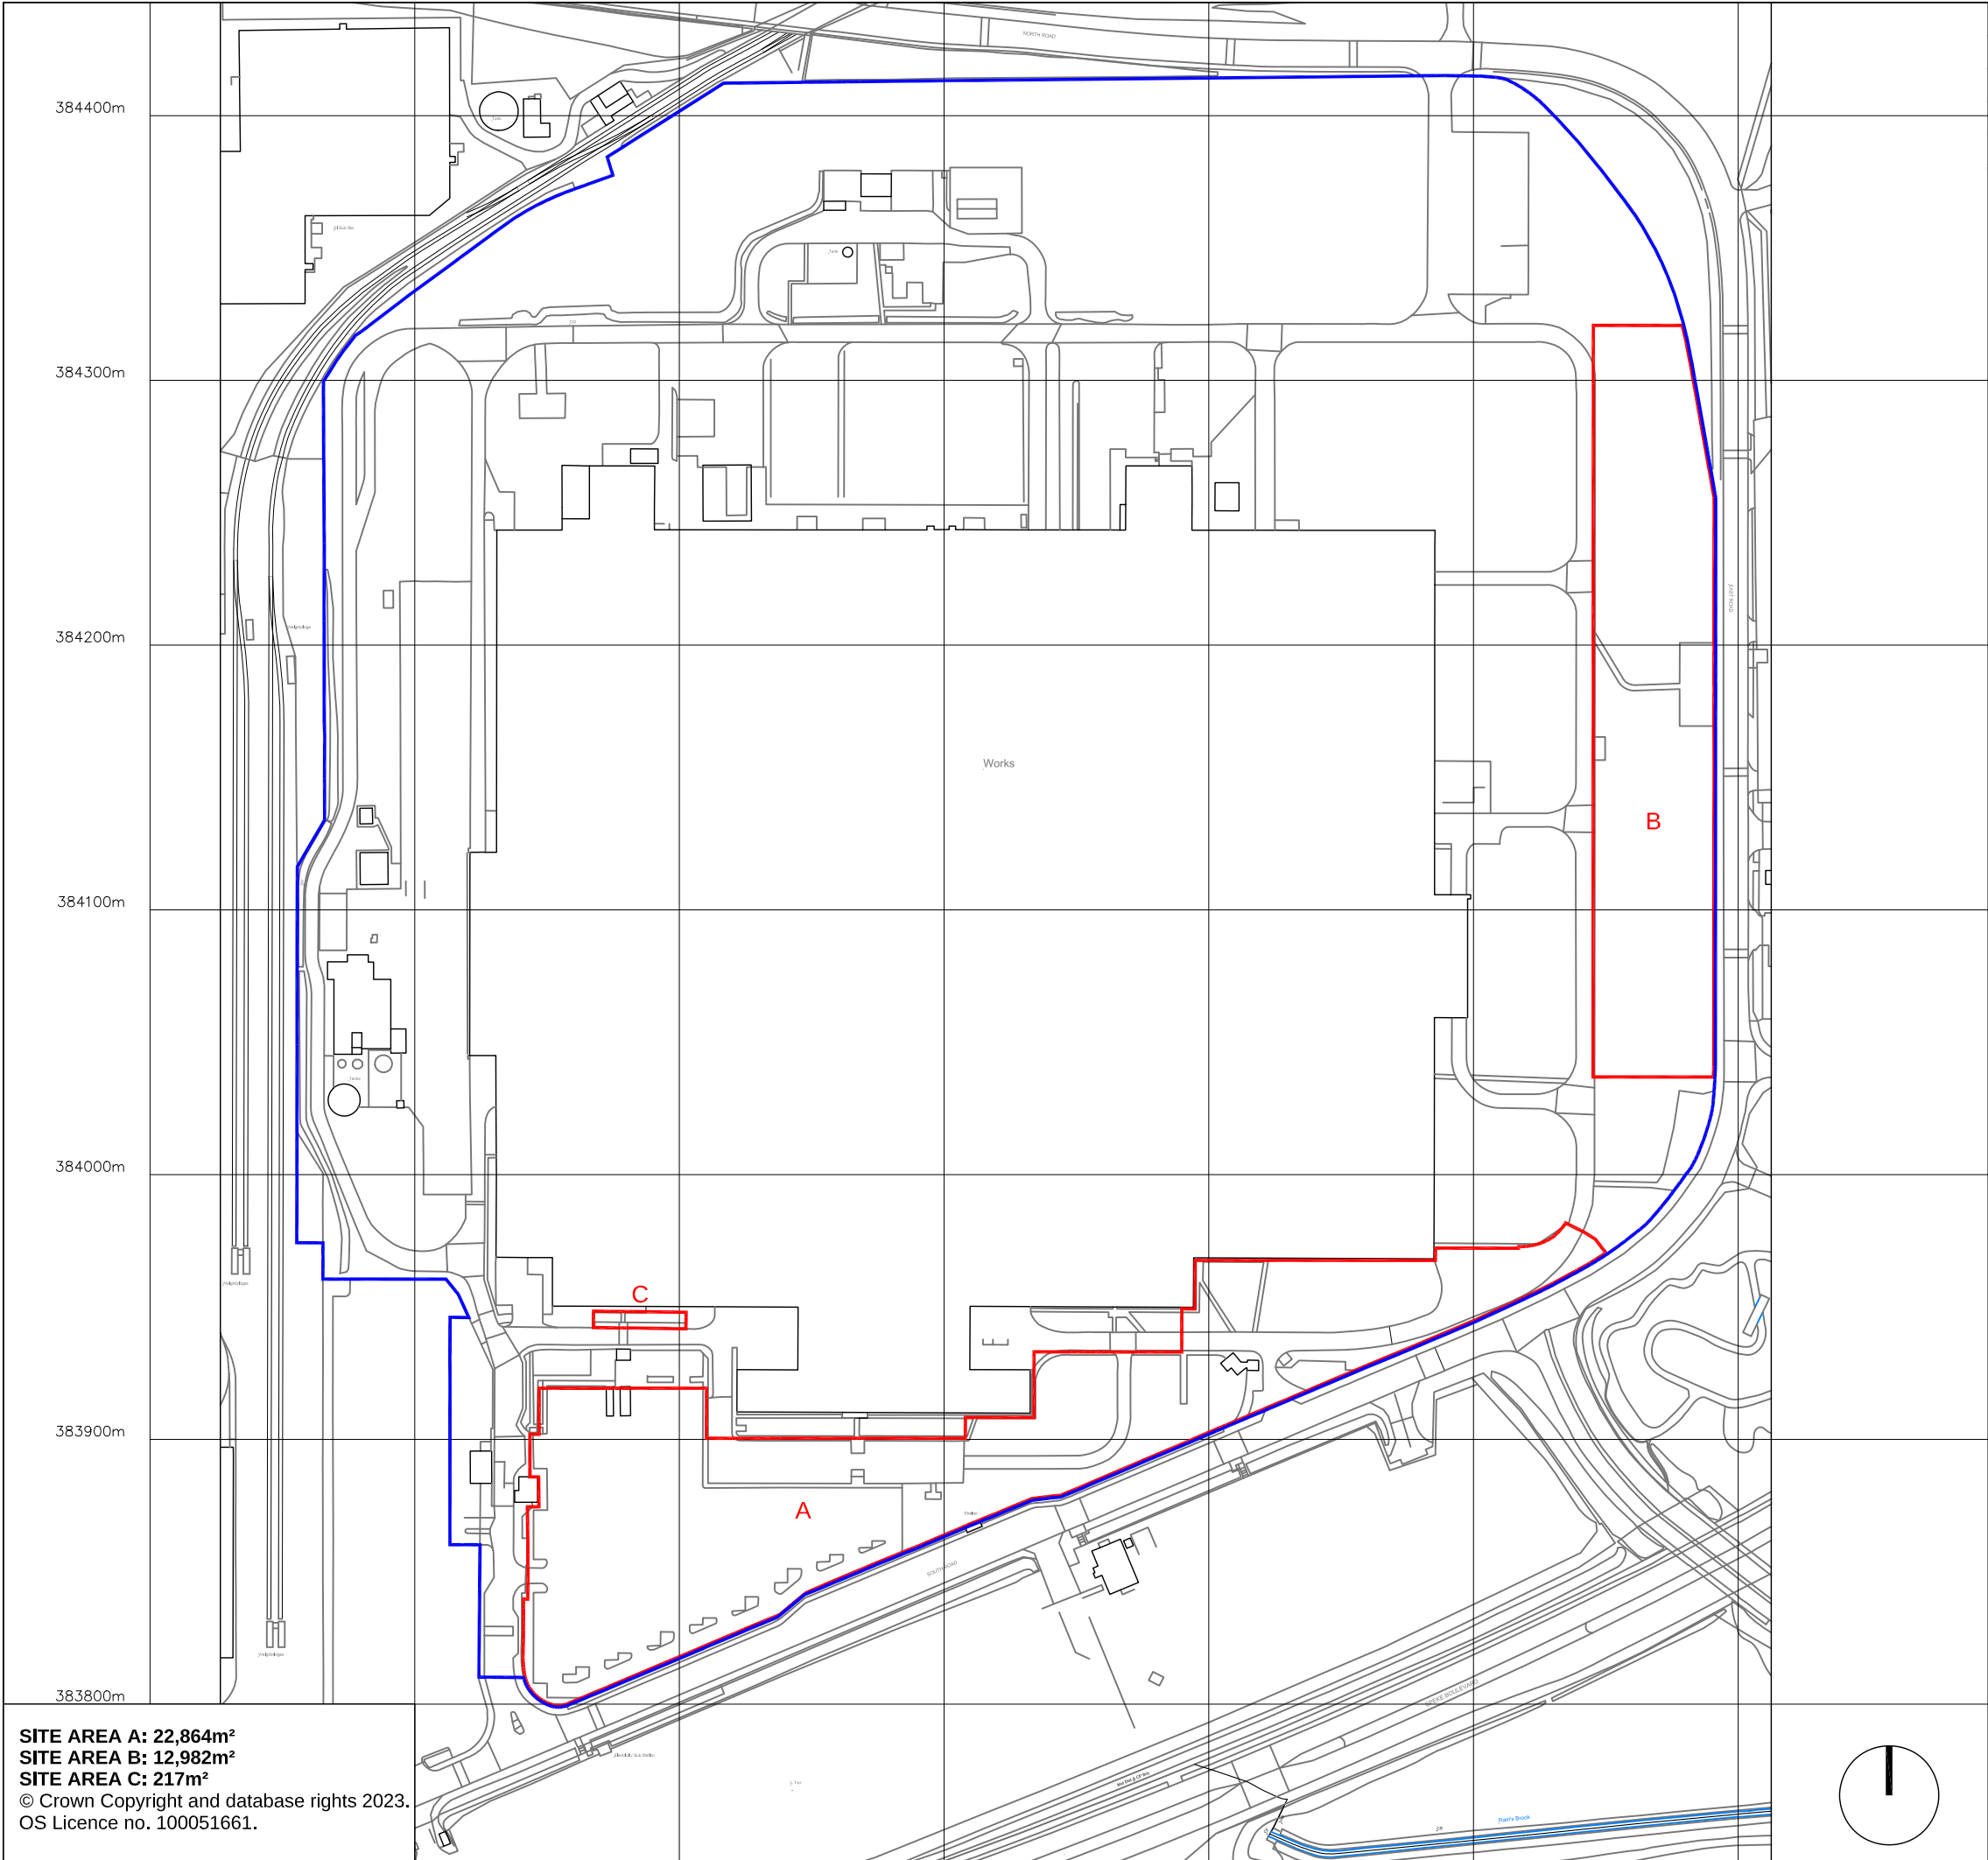

SITE AREA A: 22,864m²
SITE AREA B: 12,982m²
SITE AREA C: 217m²
© Crown Copyright and database rights 2023.
OS Licence no. 100051661.

R.	DATE	DESCRIPTION
A	07.07.2023	Site areas revised.
-	-	-
-	-	-

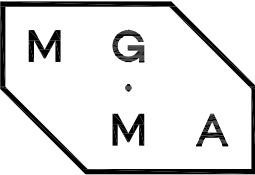

MGMA ARCHITECTS LIMITED
Oriel Chambers Suite 37
14 Water Street
Liverpool L2 8TD

+44 (0) 151 236 6627
studio@mgma-architects.co.uk

www.mgma-architects.co.uk

NOTES
All areas are indicative. For planning purposes only.

Application site edged in red. Ford Halewood Transmissions Limited site edged in blue.

CLIENT
On-Site Energy Limited

PROJECT
Halewood Transmissions Plant:
south & east solar arrays

DRAWING
Location Plan

SCALE
1:2500 @ A3

DATE
30.06.2023

REVISION
A

NO.
12-027_001

