

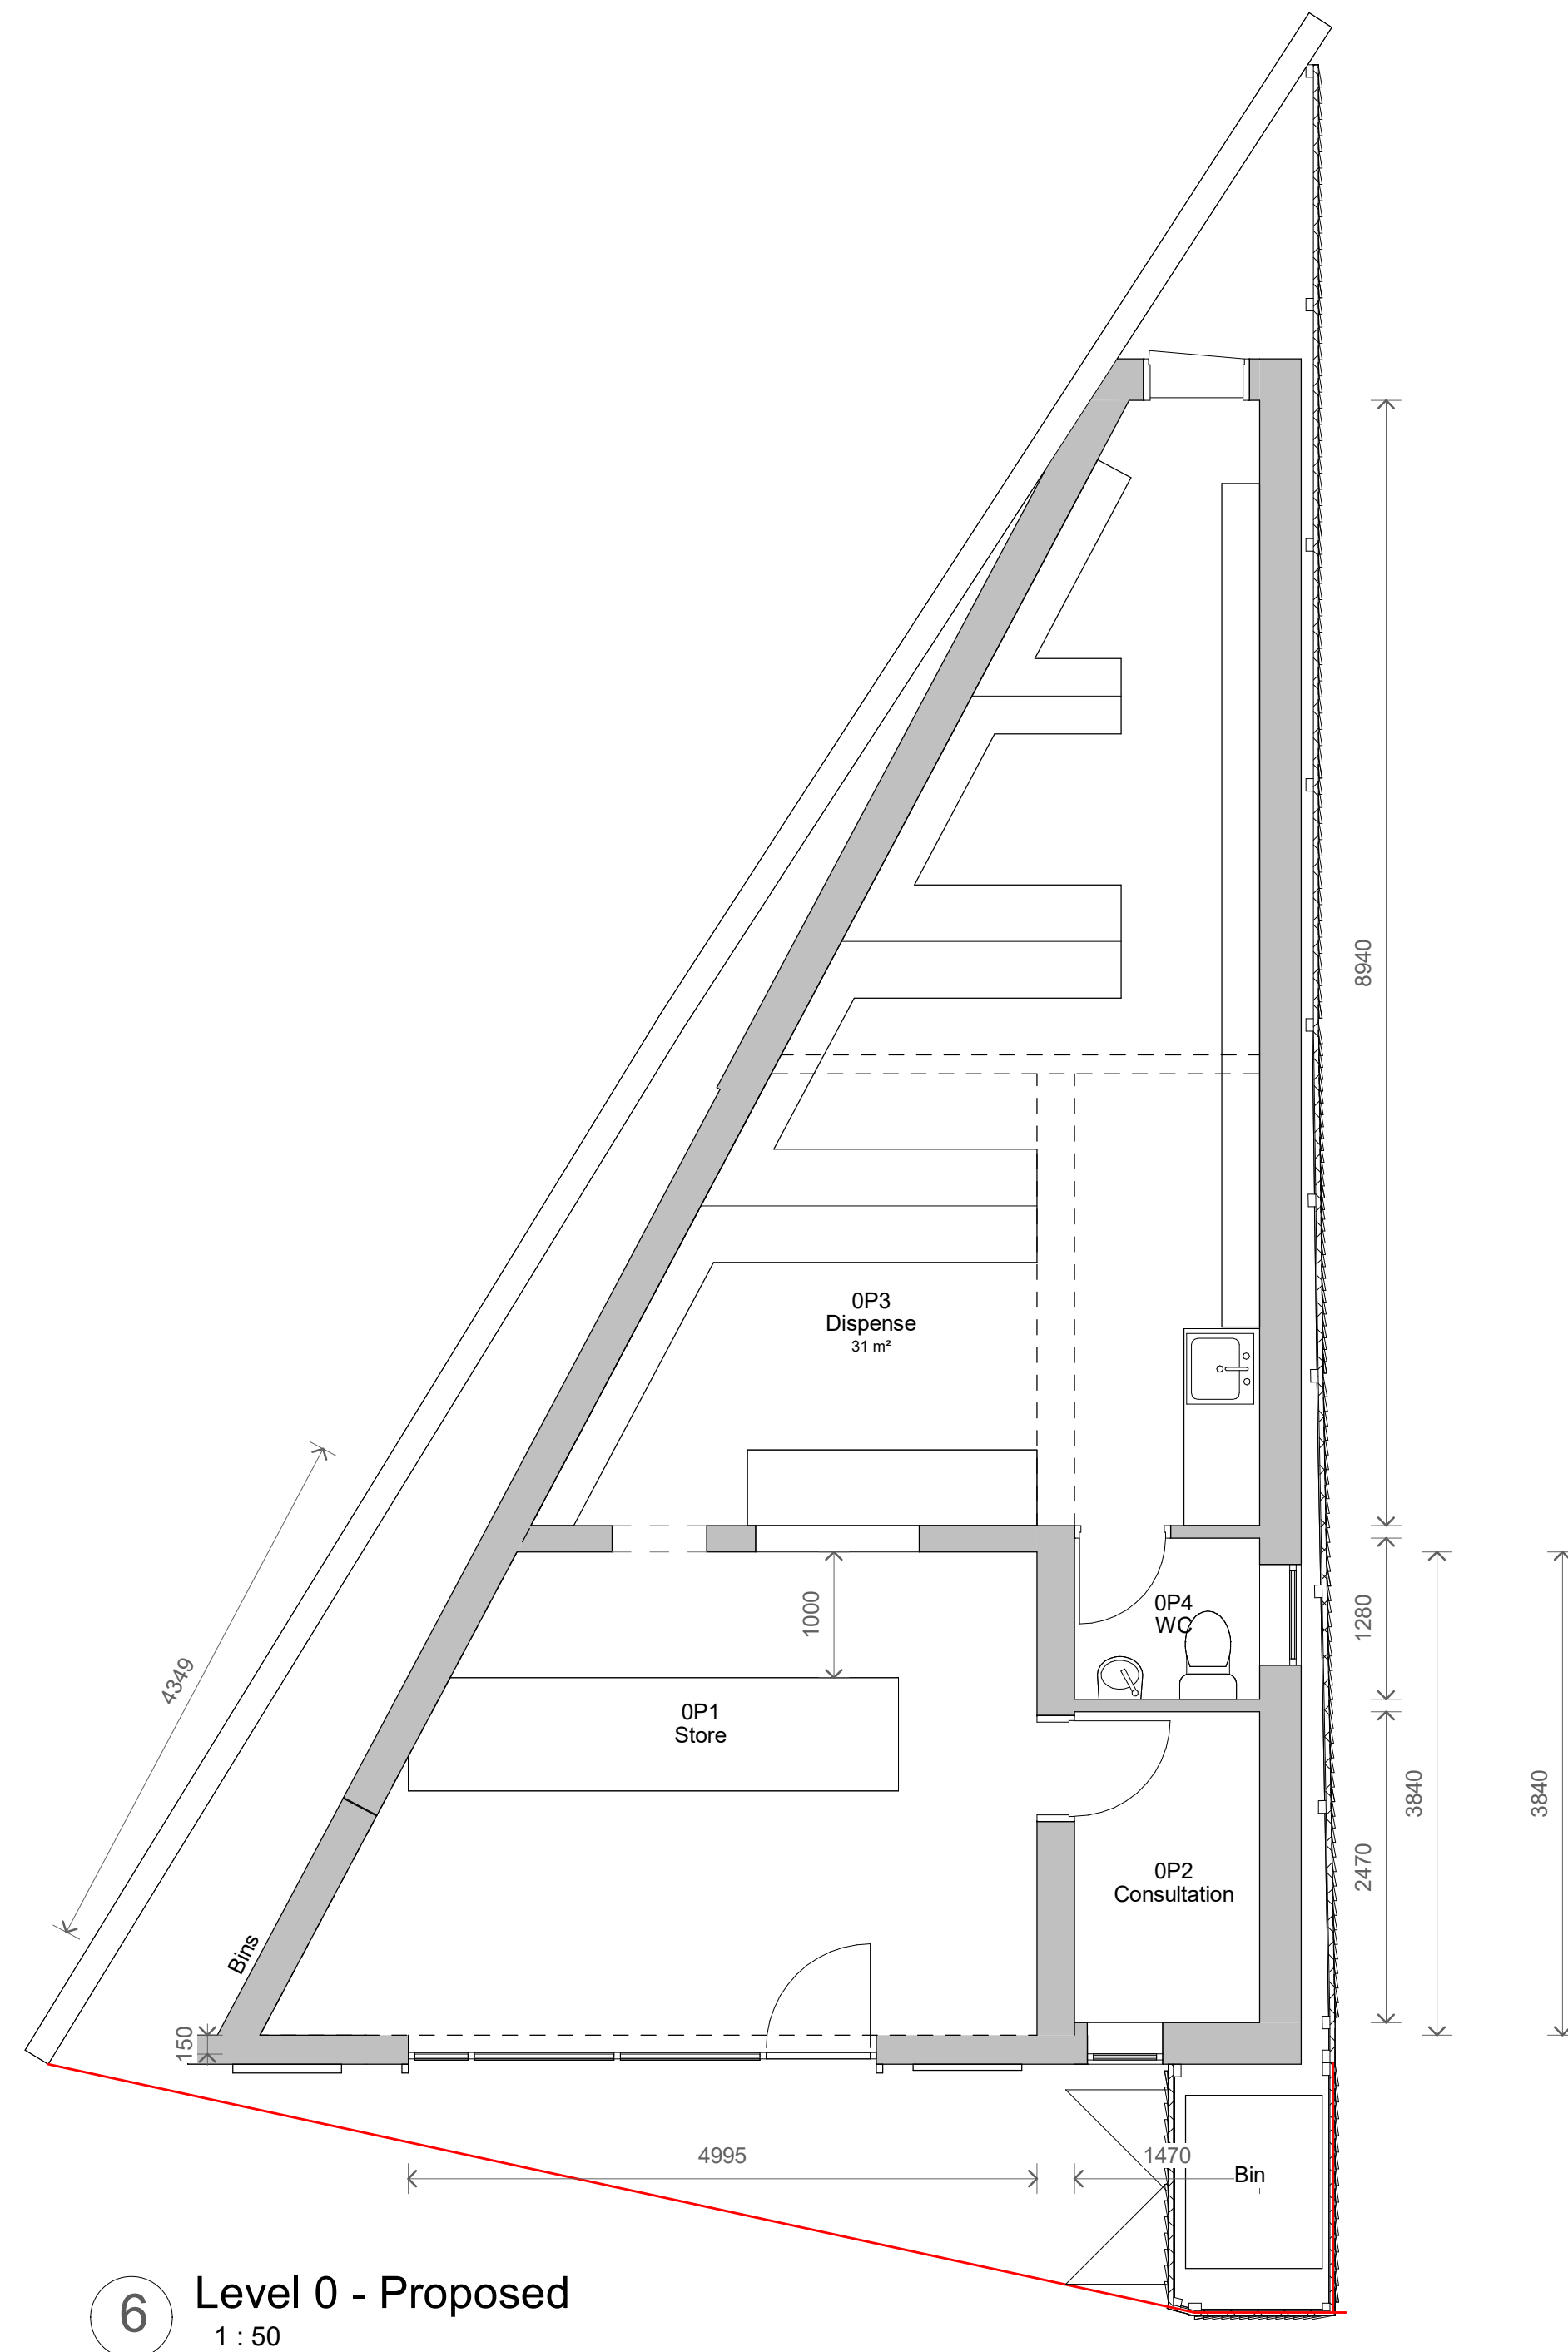


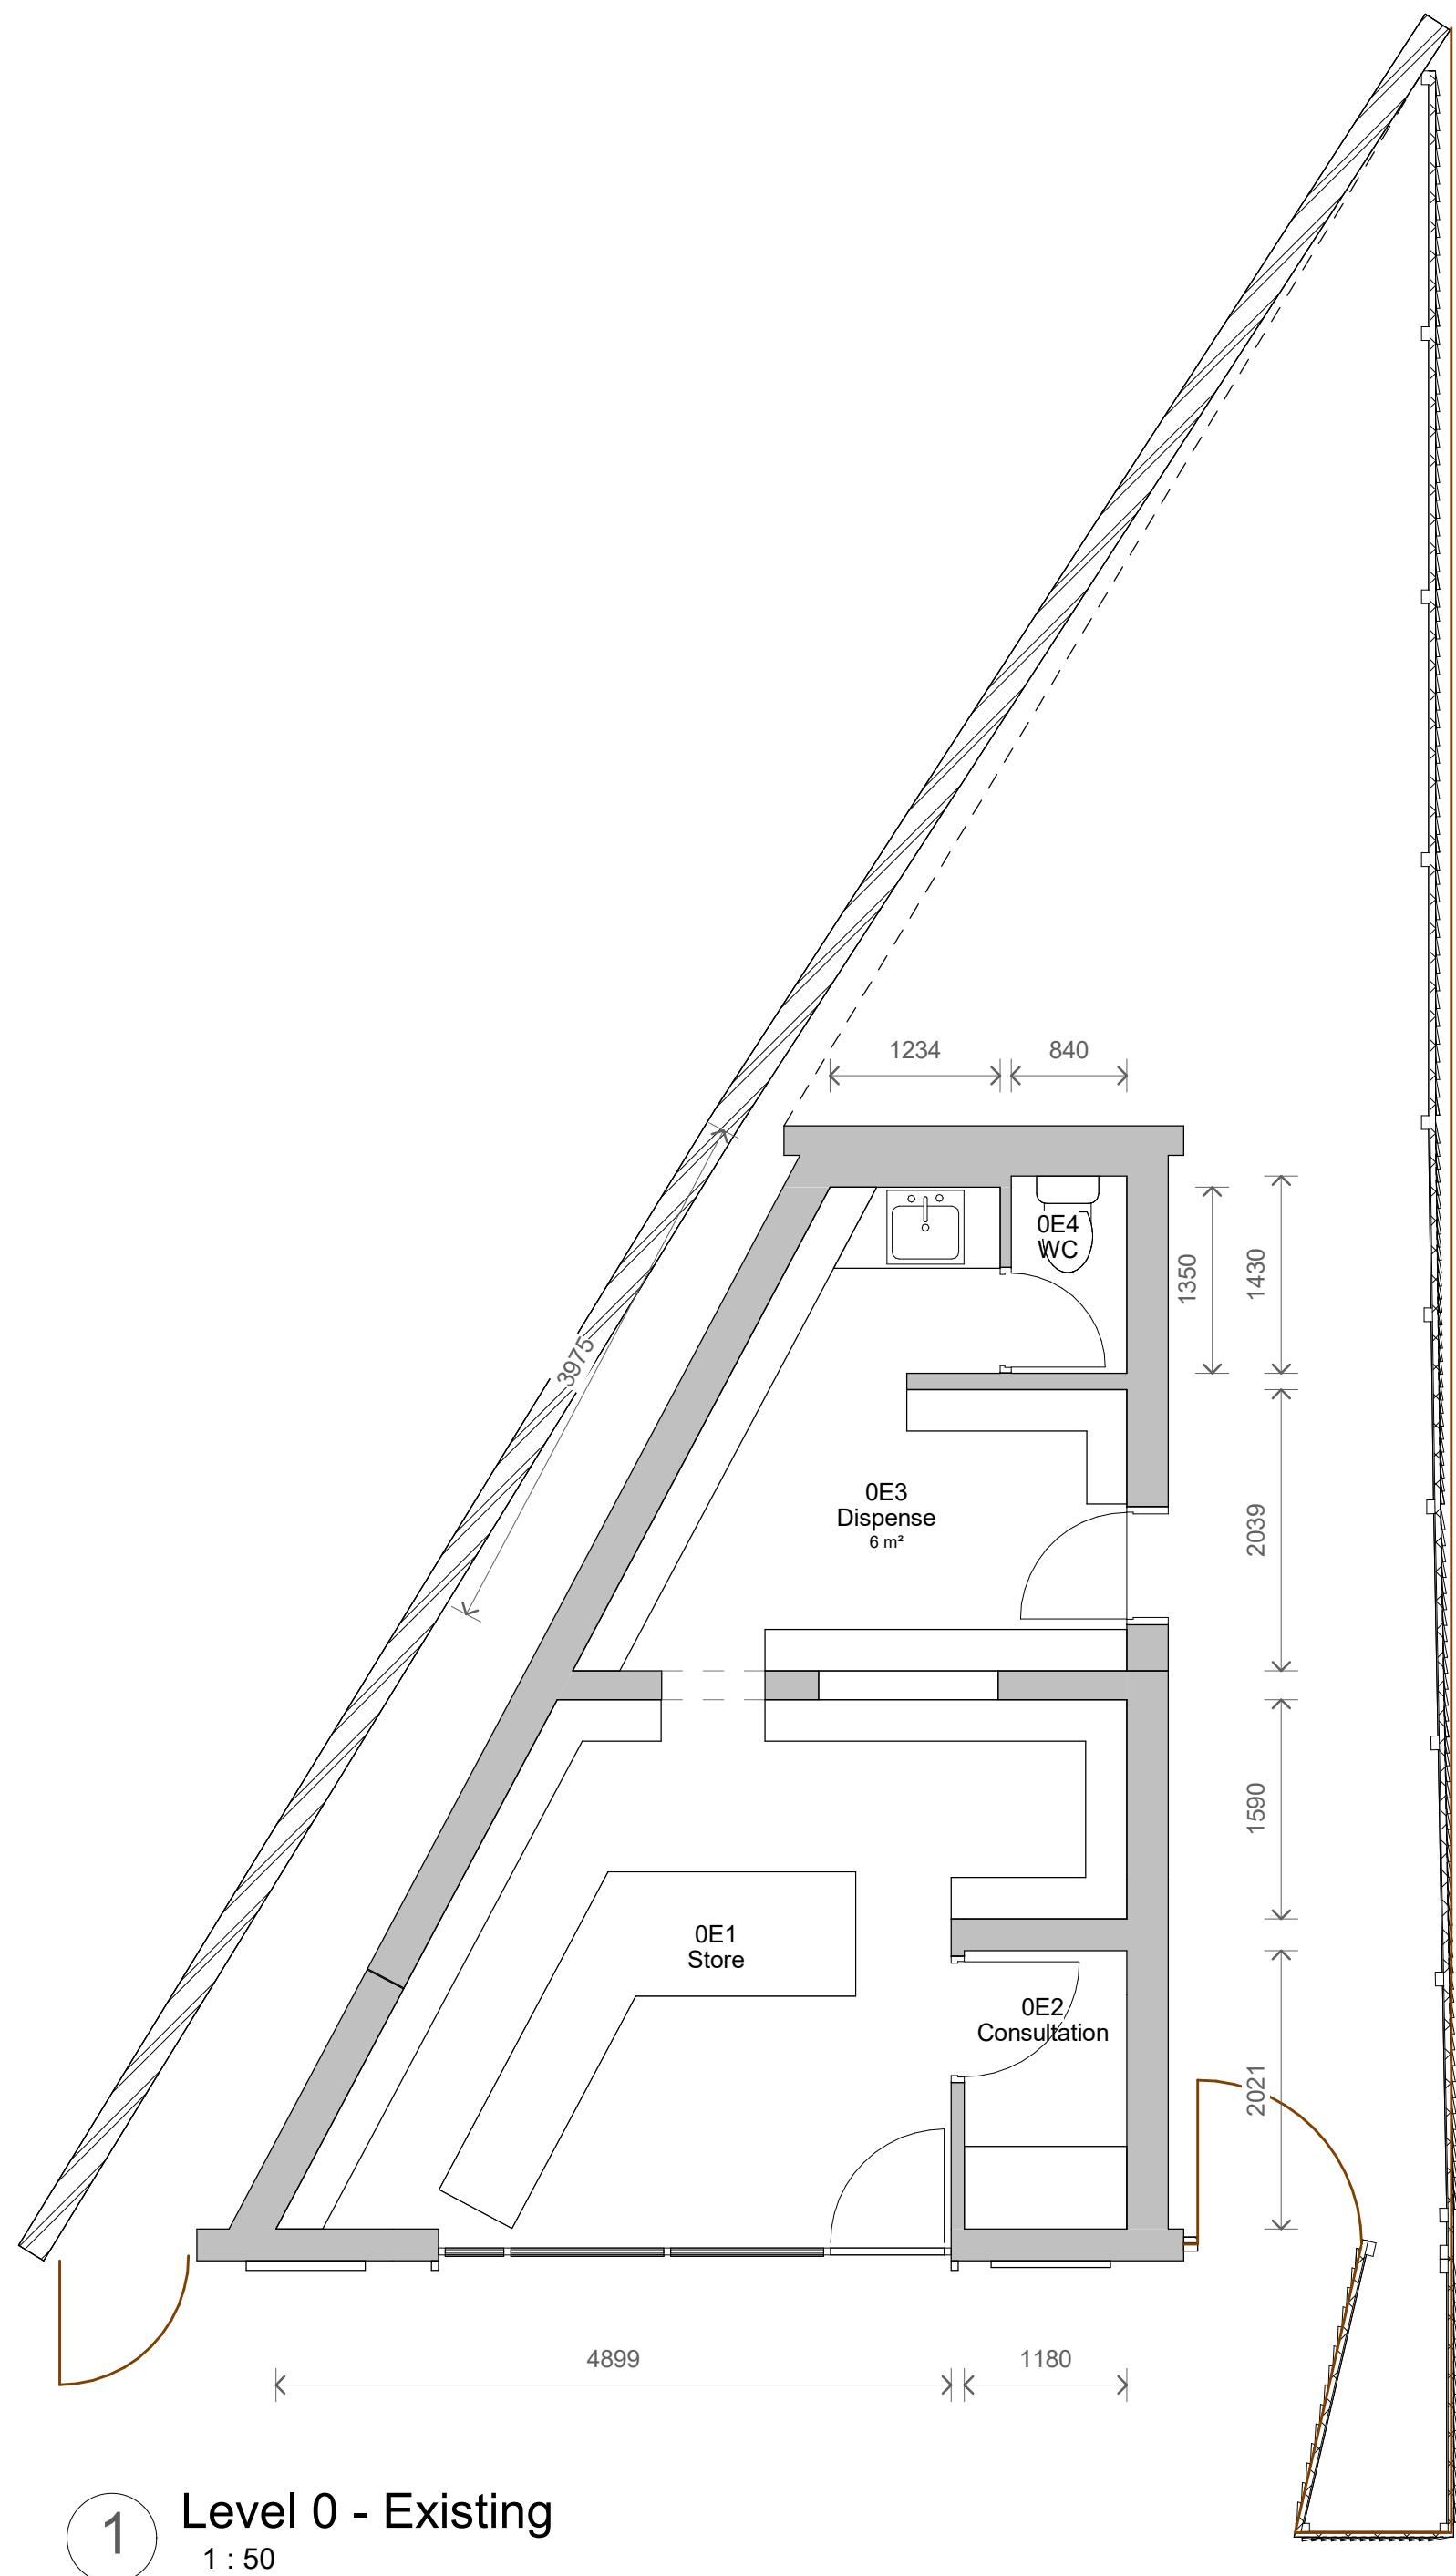

6	PLANNING	02/11/2023
5	Revised Plans	20/07/2023
4	Revised Plans	08/03/2023
3	Revised Plans	06/03/2023
2	Amende Fences	01/03/2023
1	Revised Plans	16/02/2023
No.	Description	Date

PROJECT Prescriptions Pharmacy, South Avenue, Prescott		
TITLE Existing and Proposed		
CLIENT Ahmed		
STATUS DESIGN		
DRAWN BY CB/SG	DATE 16/02/2023	SCALE (@ A1) As indicated
PROJECT NUMBER GSS22136	DRAWING NUMBER 002	REV 6
GOLD SKETCH S T U D I O S www.goldsketch.co.uk info@goldsketch.co.uk 0161 792 9595		
NOTES © COPYRIGHT ALL RIGHTS RESERVED. THIS DRAWING MUST NOT BE REPRODUCED WITHOUT PRIOR WRITTEN COMMENT. DRAWING TO BE USED FOR THE STATUS INDICATED ONLY. NO CONFORMANCE TO BE REPORTED TO THE ALL DIMENSIONS ARE TO THE DIMENSIONED DIMENSIONS. ALL DIMENSIONS ARE TO BE IN ACCORDANCE WITH CURRENT BUILDING REGULATIONS, RELEVANT CODES OF PRACTICE AND BRITISH STANDARDS. ALL DIMENSIONS ON THIS DRAWING ARE IN MILLIMETERS UNLESS OTHERWISE STATED.		

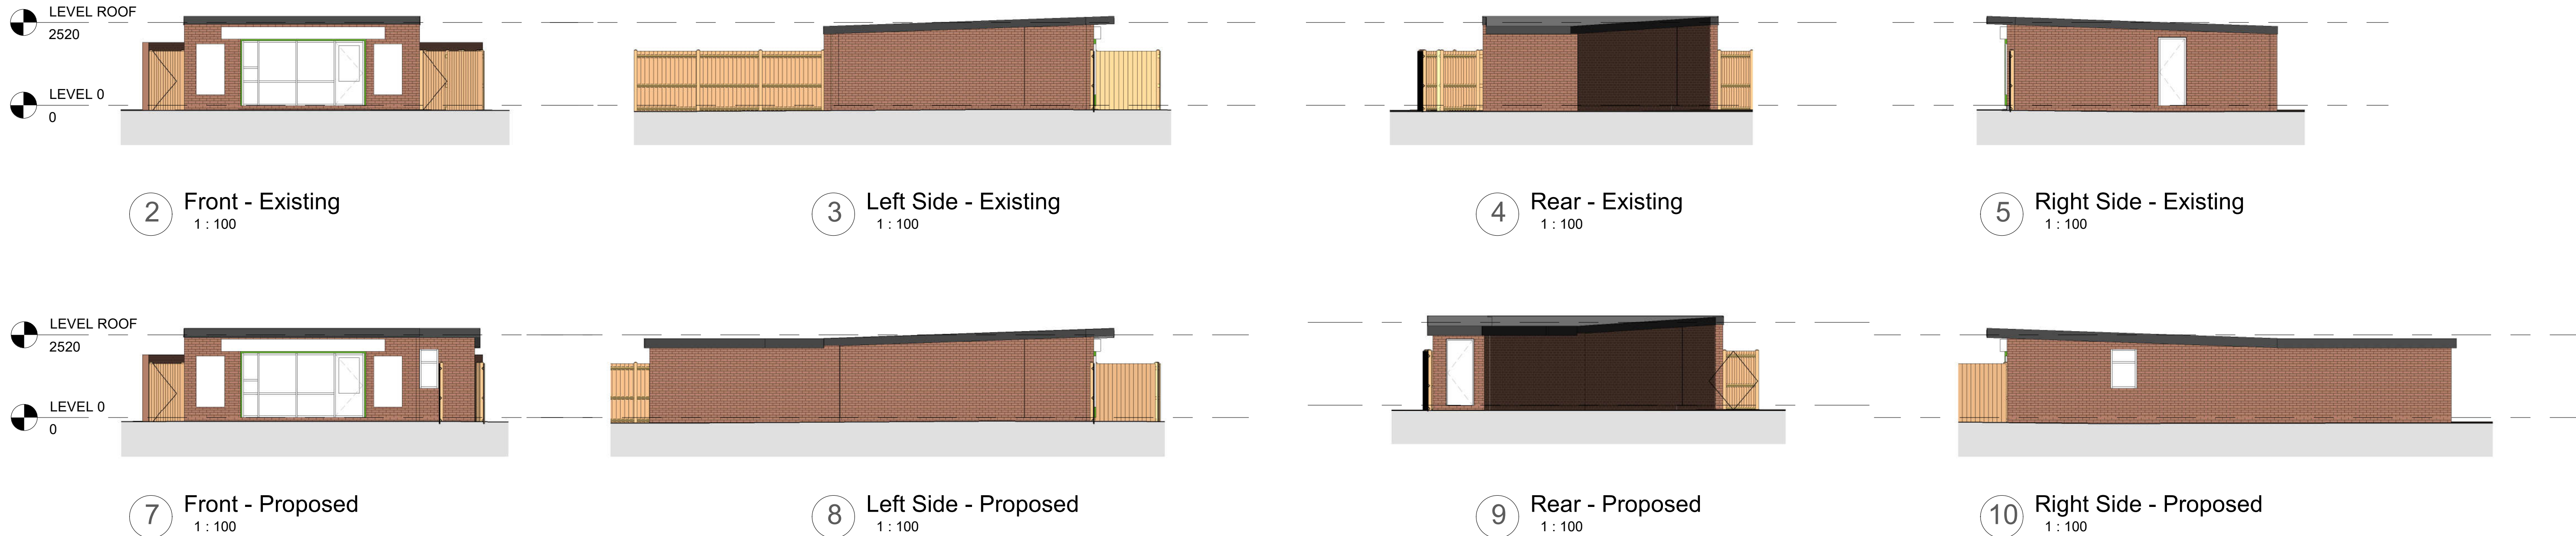