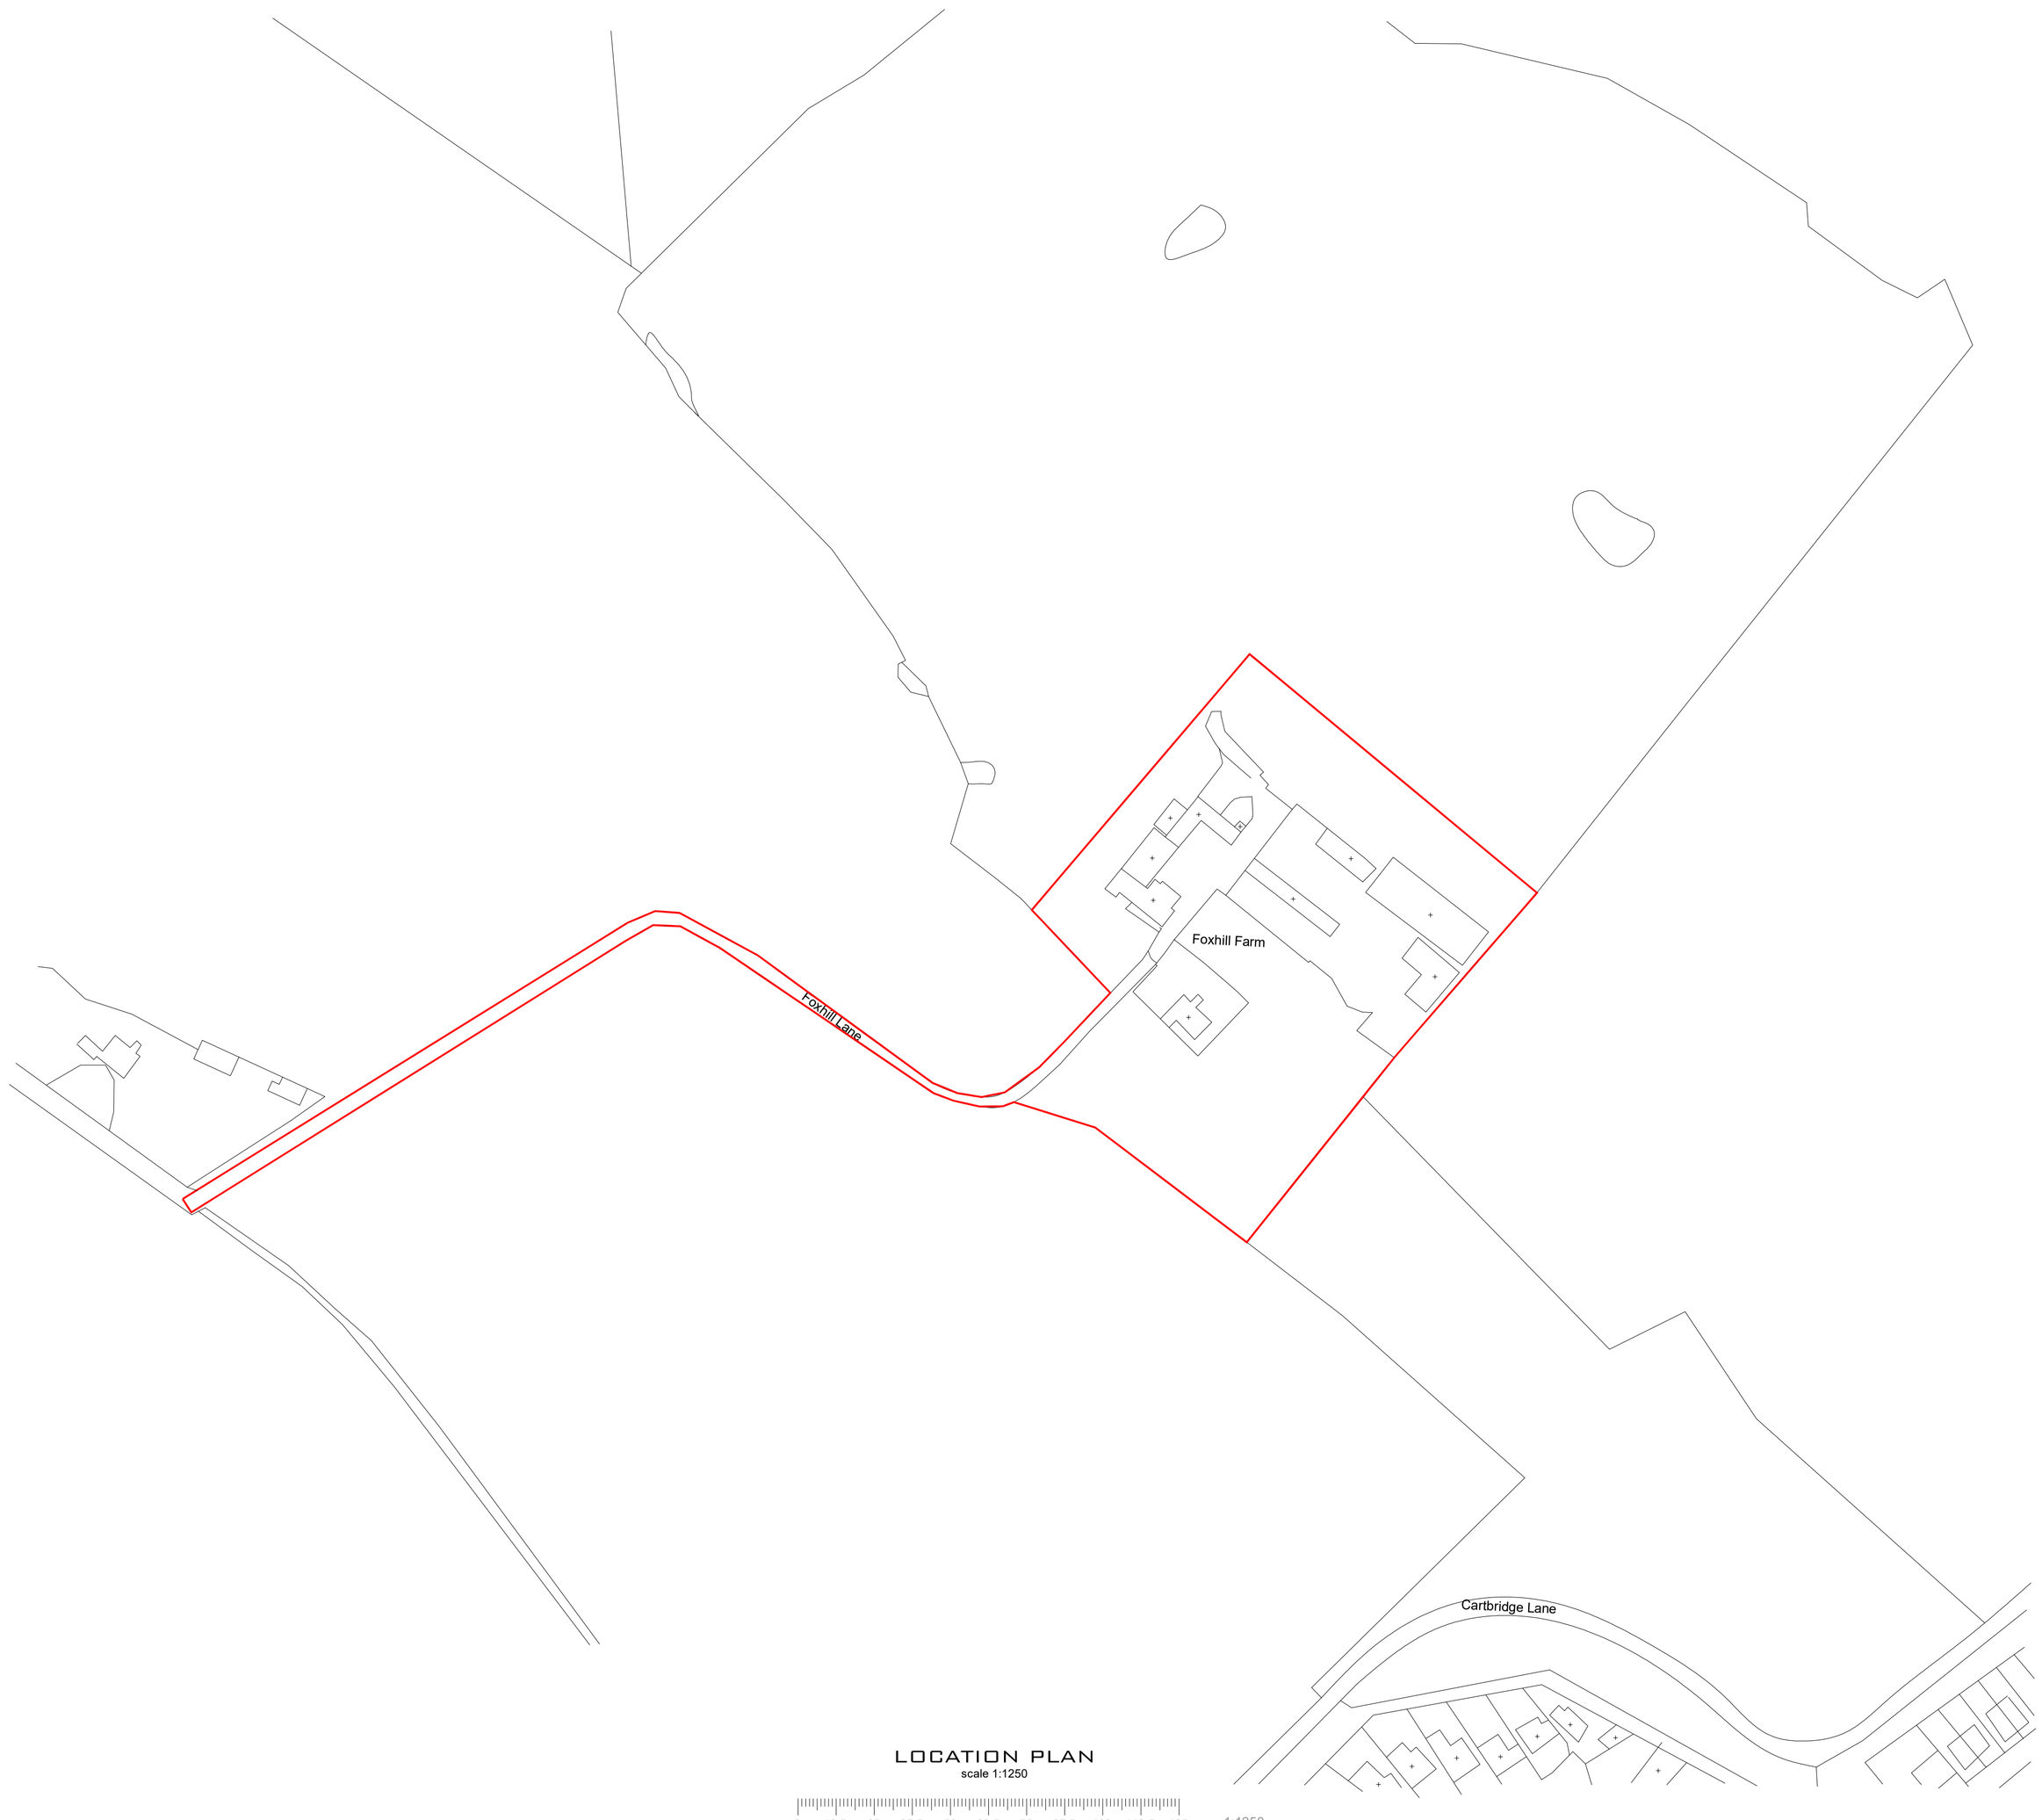

LOCATION PLAN
scale 1:1250

m 0 12.5 25 37.5 50 62.5 75 87.5 100 112.5 125 m 1:1250

mm 0 10 20 30 40 50 60 70 80 90 100 mm 1:1

DWG No.	L26 4XG/FHF/04
TITLE	LOCATION PLAN
PROJECT	Proposed Development to Foxhill Farm, Foxhill Lane Halewood L26 4XG
CLIENT	Mr. J. Rix
DATE	03/08/2026
SCALE AT A1	AS SHOWN

PRO-TECH ARCHITECTURE
WWW.PRO-TECHARCHITECTURE.CO.UK
CONTACT : LEE ROWLEY B.ENG.(HONS)
0151-420-7895
07957836028
20 ELSTREE COURT
WIDNES. WA8 3EP
INFO@PRO-TECHARCHITECTURE.CO.UK
FOLLOW US ON FACEBOOK @PROTECHARCHITECTURELTD