



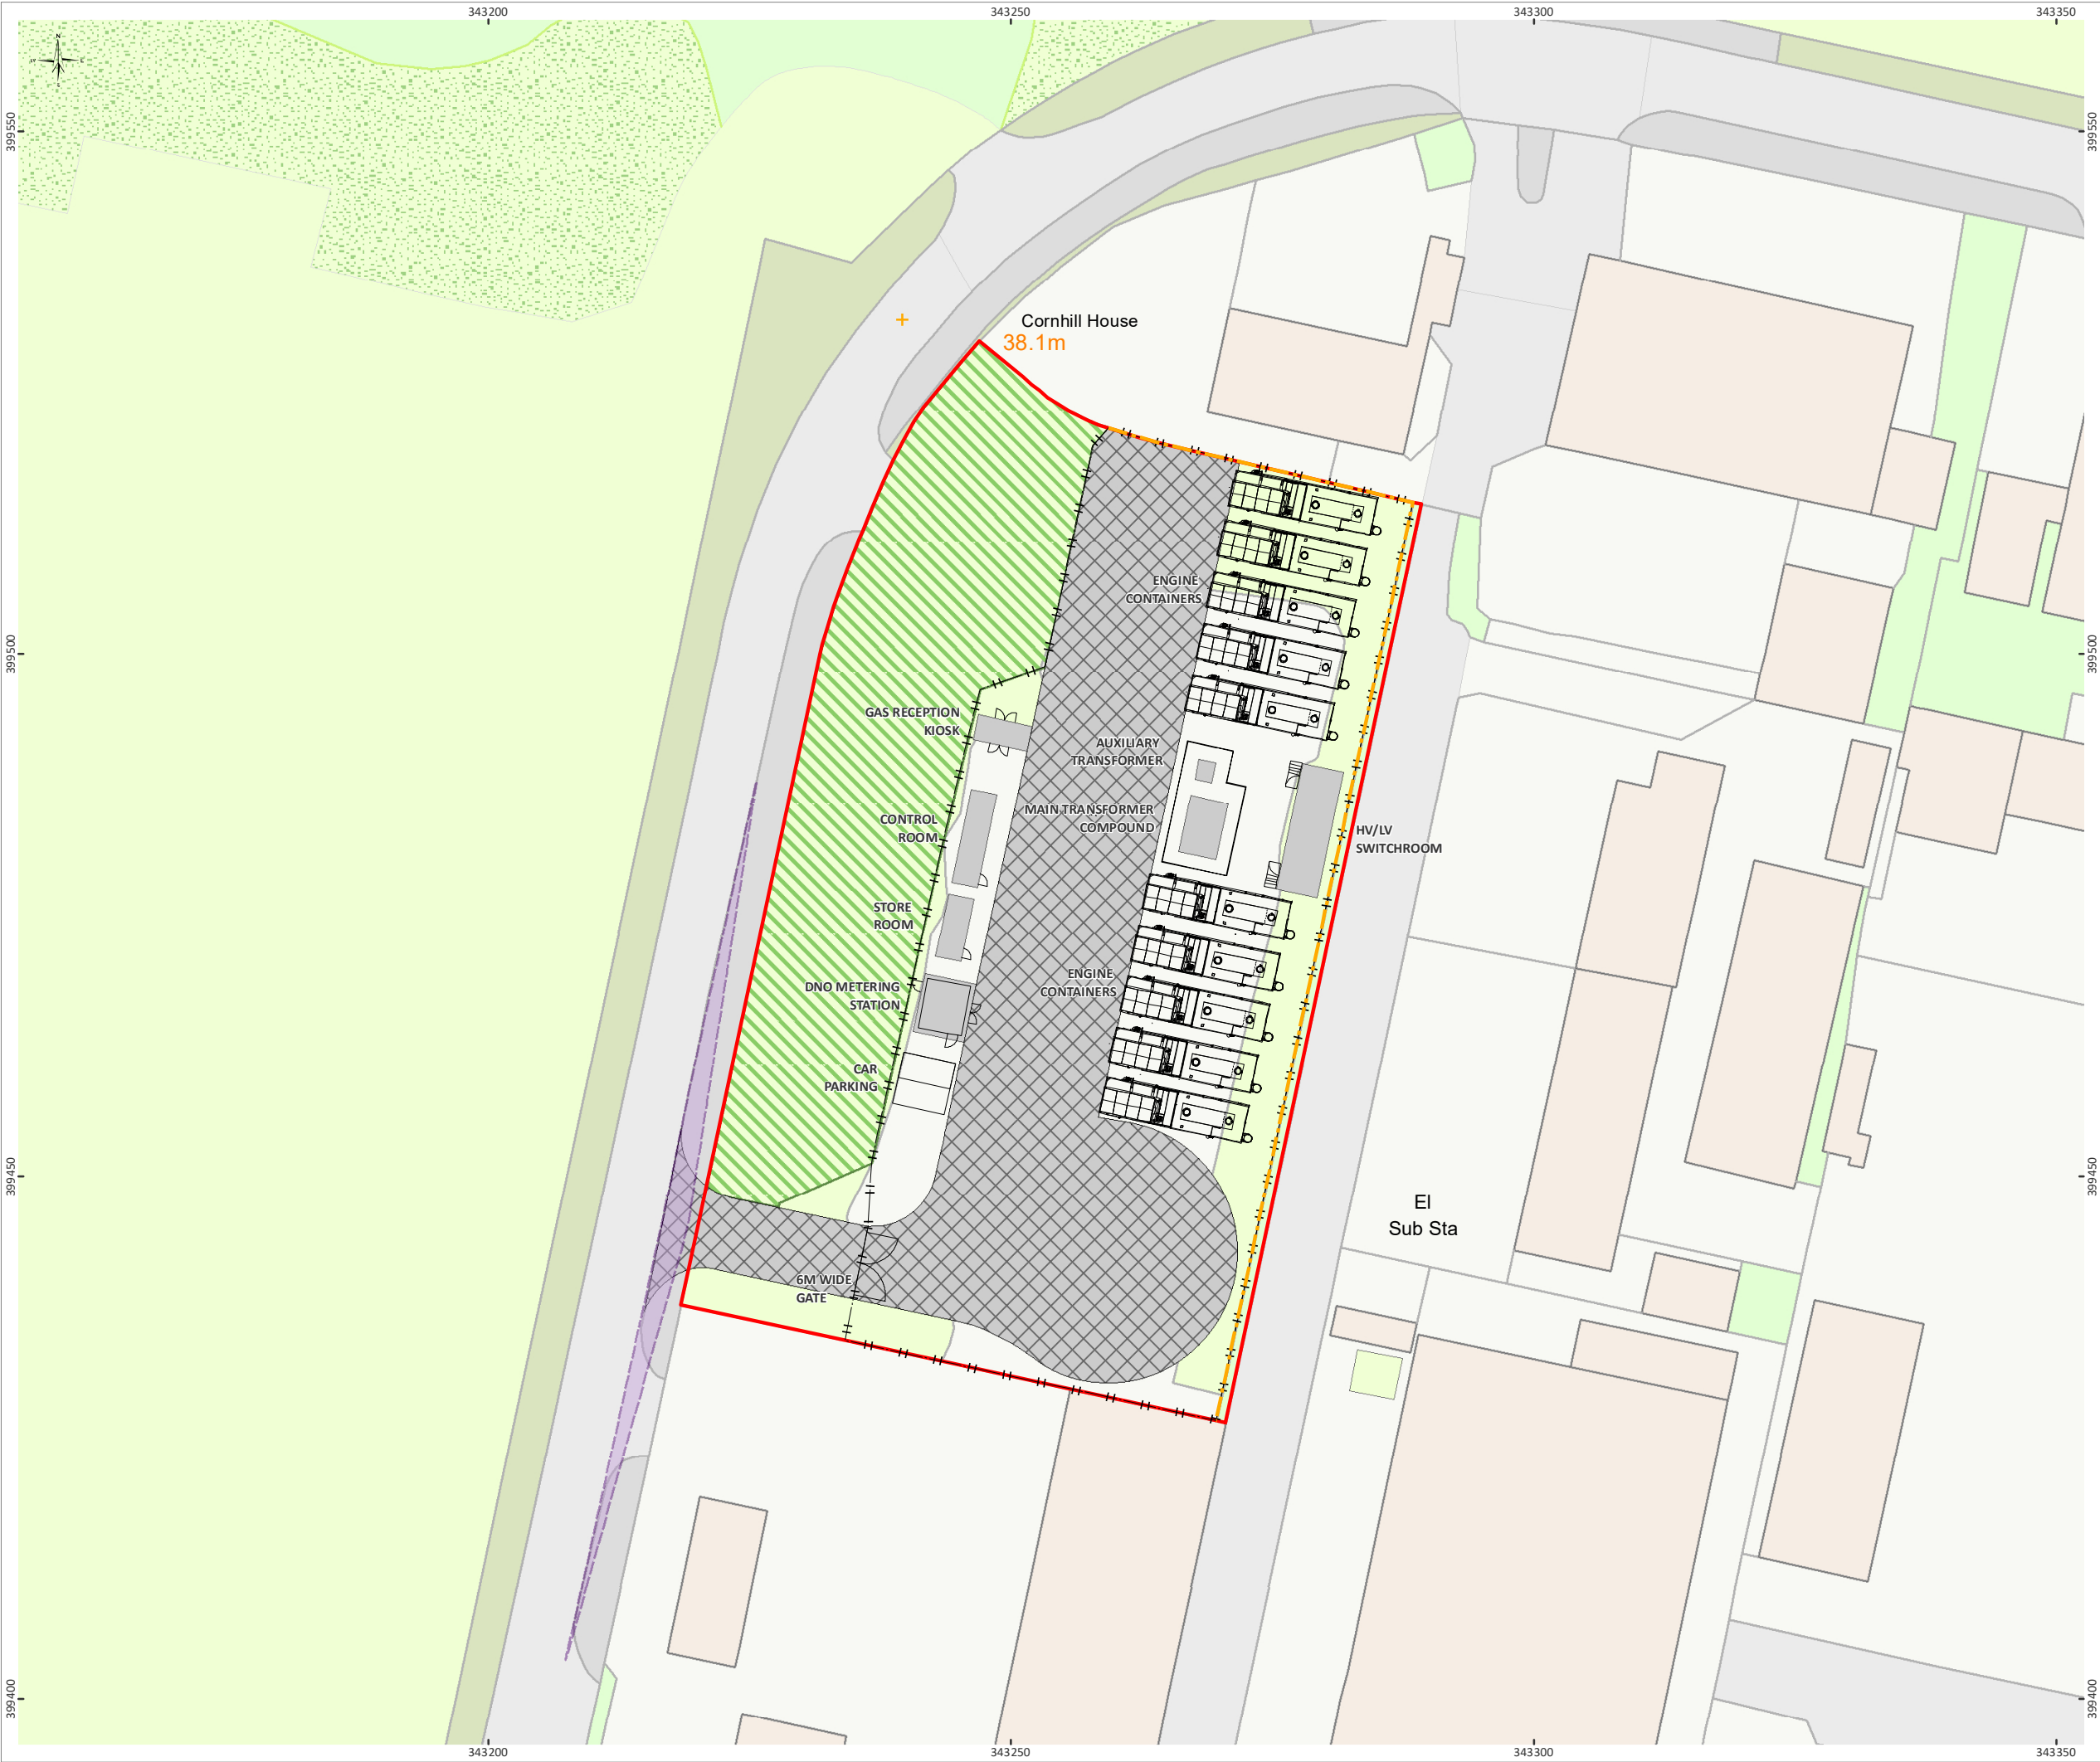

- Development Area
- Acoustic Fence (3m Height)
- Visibility Splay
- Security Fence (2.4m Height)
- Commercial Vehicle Access
- Retained Trees & Vegetation

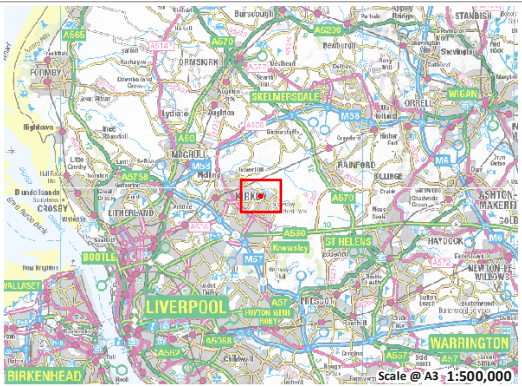

© This drawing is the property of Forsa Energy; the data contained herein, and the map itself can only be reproduced with their prior permission

**FORSA ENERGY**

**Proposed Site Layout**

**Gas Peaking Site  
Marl Road, Knowsley, Kirkby**

**Notes:**

Ref: FE/017/389  
Date: 01/12/2021  
Produced: VM  
Approved: RW

Scale @ A3  
1:600  
0 3 6 12 metres  
0 3 6 12 yards

