
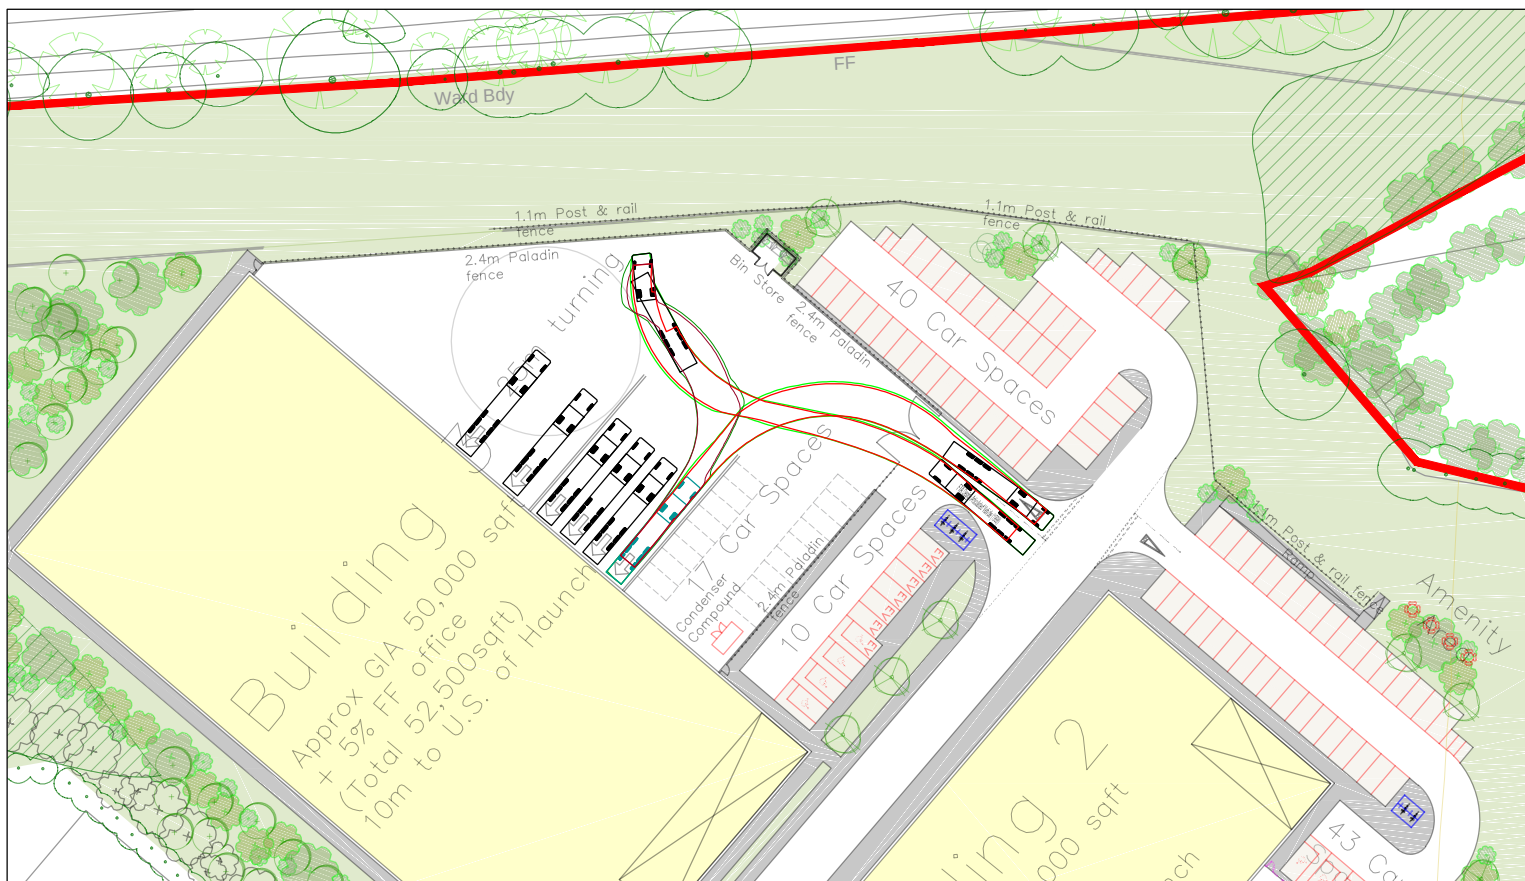
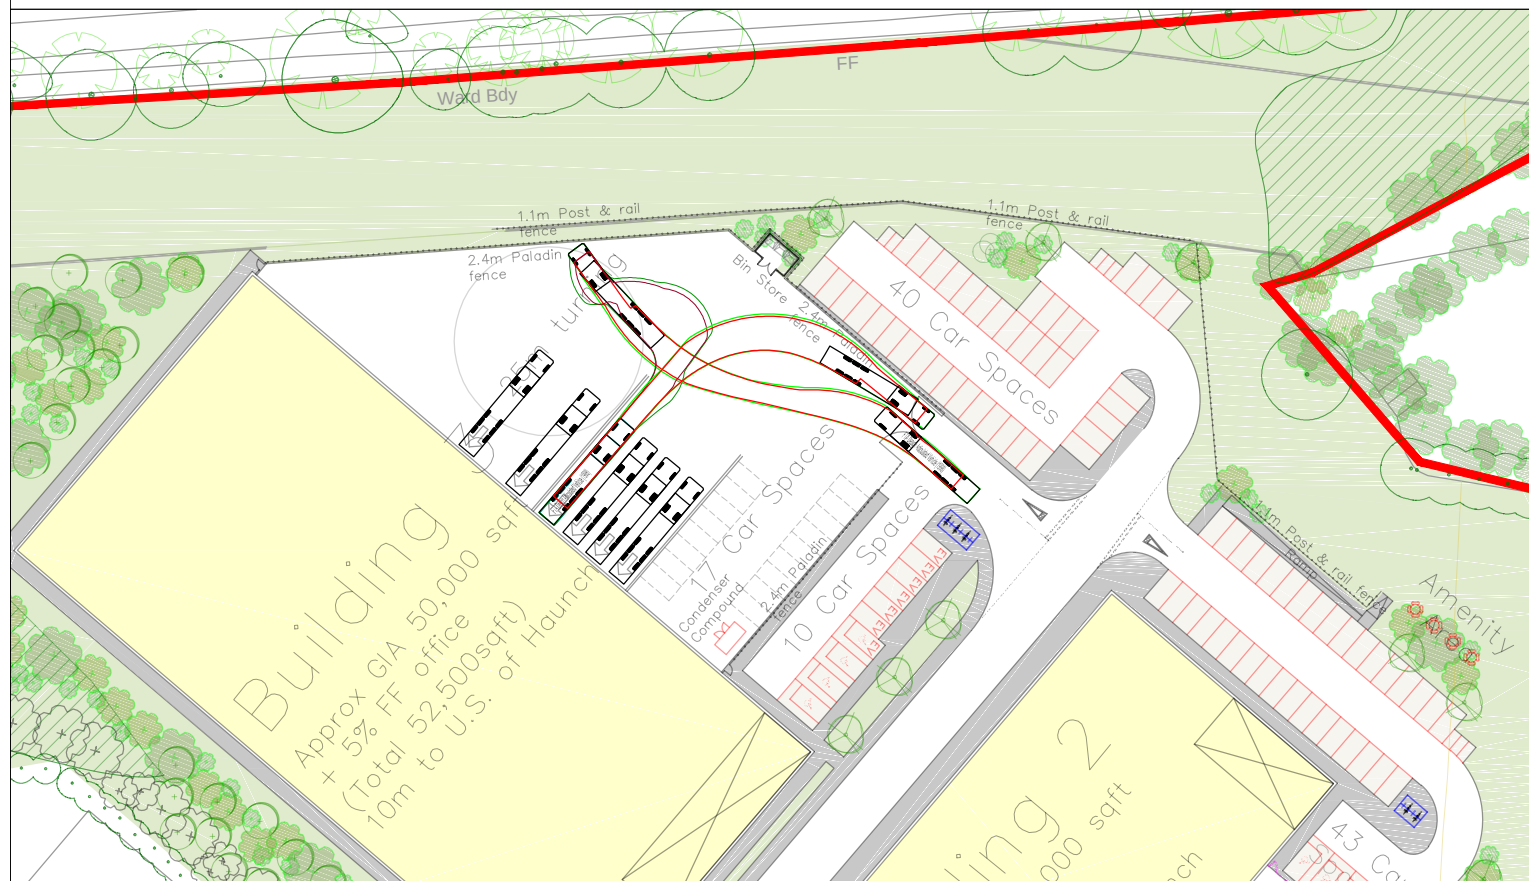
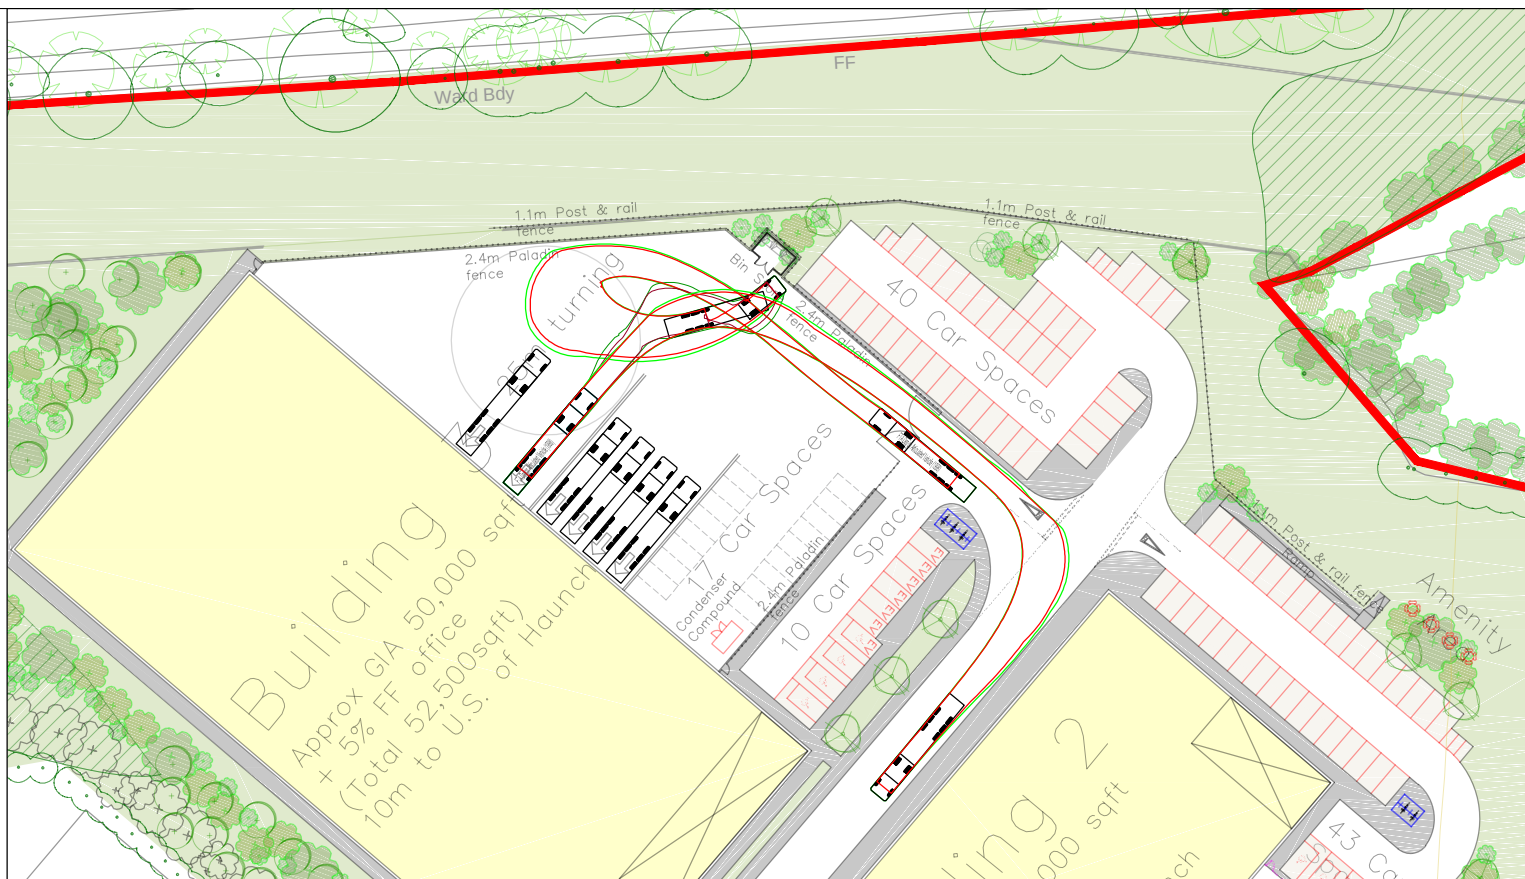


[illegible]

Overall Length	16.48m
Overall Width	2.550m
Overall Body Height	3.870m
Min Body Ground Clearance	0.515m
Max Track Width	2.470m
Lock to Lock Time	3.00s
Kerb to Kerb Turning Radius	6.550m

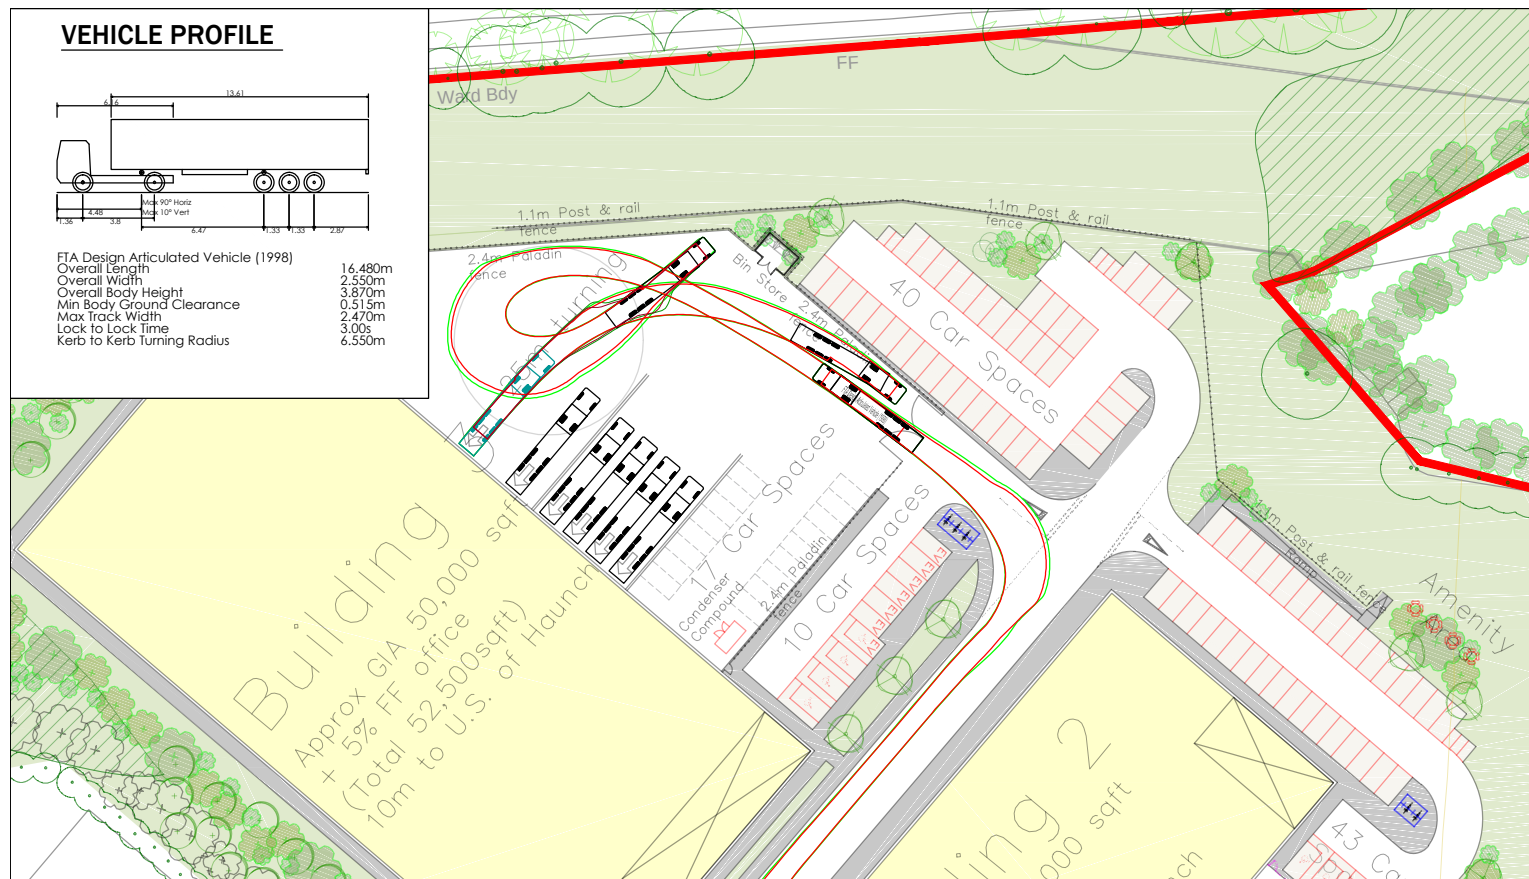

9 Hurricane Court
Liverpool International Business Park | Estuary Boulevard | Liverpool | L24 8RL
www.primetp.co.uk | 0151 728 1860

A	01.09.22	VB	MINOR AMENDMENT
Rev	Date	By	Revision notes

Status	</
--------	--	--	----

INFORMATION

Project	
---------	--

ORMSKIRK ROAD, KNOWSLEY

	Title
--	-------

SWEPT PATH ANALYSIS - BUILDING 3

Drawn by VB

Issue date	27 APR 2022
------------	-------------

Scale(s)

1:500 @ A3

Drawing No

P20066-005A