


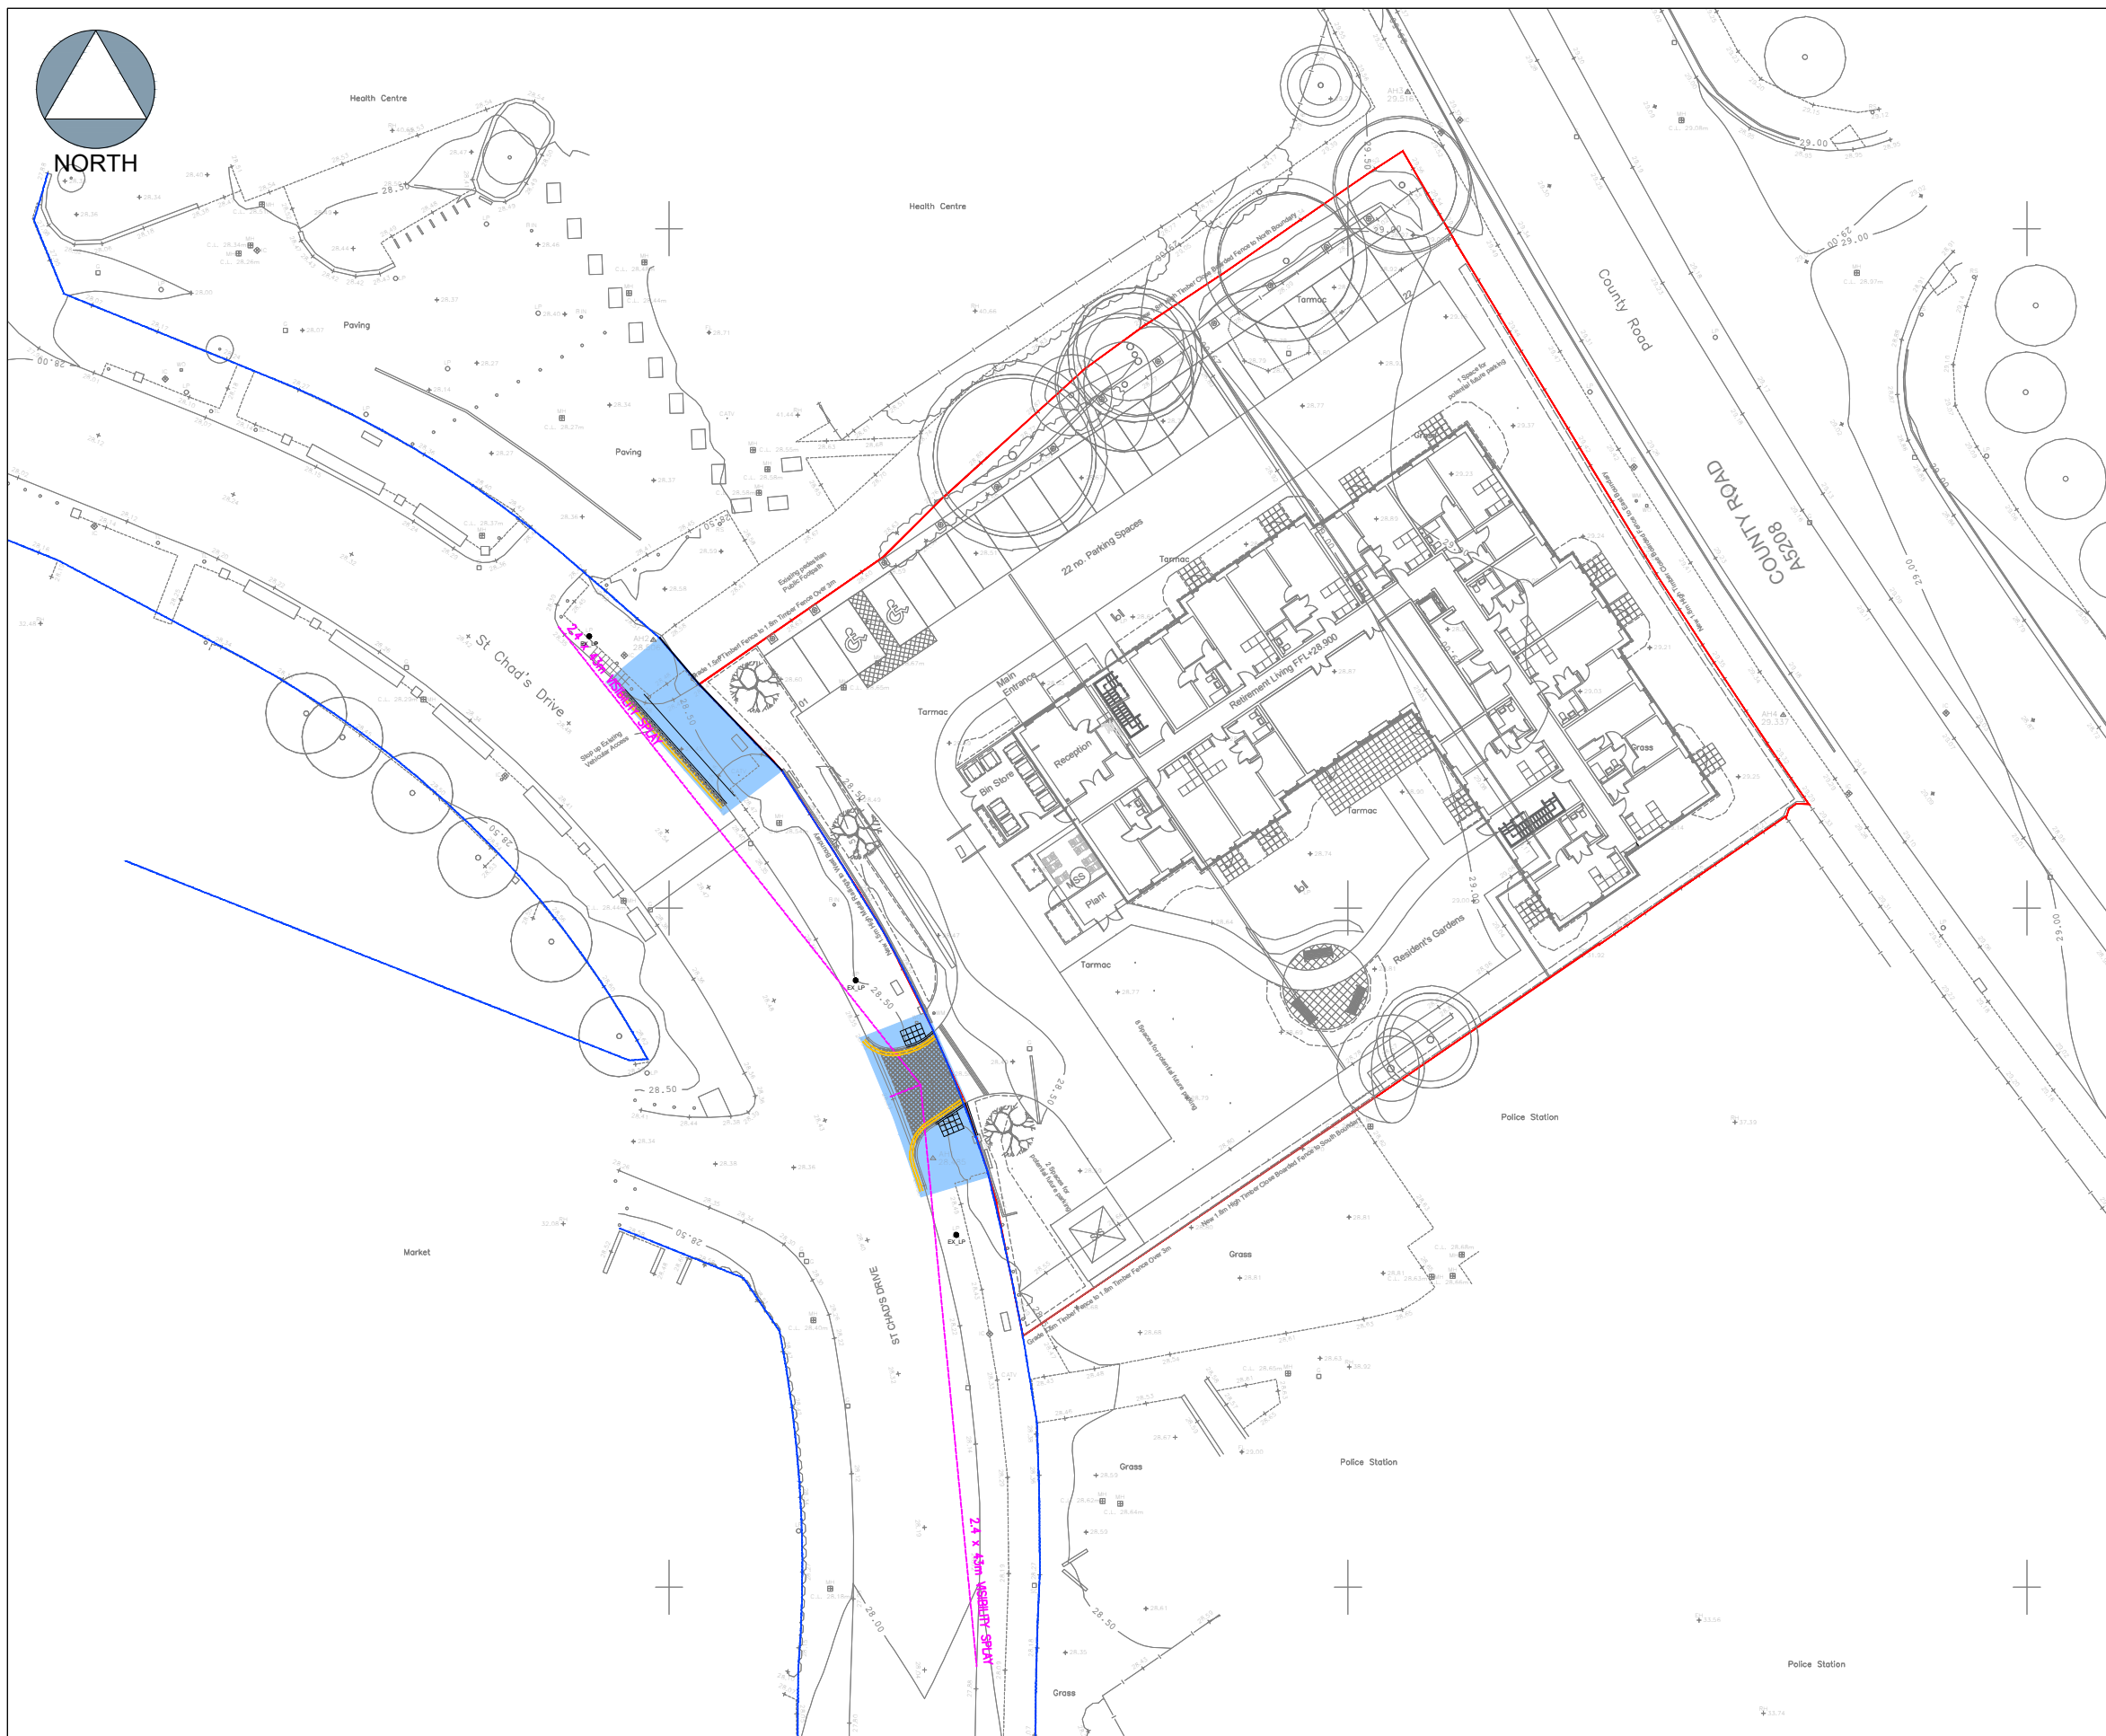

The drawings, information and data recorded in this document ("the information") is the property of Paul Basham Associates. This document and the information are solely for the use of the authorised recipient and this document may not be used, copied or reproduced in whole or part for any purposes other than which it was supplied by Paul Basham Associates. Paul Basham Associates makes no representation, undertakes no duty and accepts no responsibilities to any third party who may use or rely upon this document or the information.

GENERAL NOTES

1. THIS DRAWING IS INTENDED TO BE READ IN CONJUNCTION WITH ALL RELEVANT ARCHITECTS, ENGINEERS, SERVICES AND SPECIALIST DRAWINGS, DETAILS AND SPECIFICATIONS.
2. ANY VARIATIONS OR DISCREPANCIES BETWEEN THESE DRAWINGS IN TERMS OF DIMENSIONS OR DETAILS SHOULD BE DRAWN TO THE ATTENTION OF THE ARCHITECT AND/OR THE ENGINEER FOR CLARIFICATION.
3. ALL FIGURED DIMENSIONS TO BE TAKEN IN PREFERENCE TO SCALED DIMENSIONS. DO NOT SCALE THIS DRAWING.
4. PAUL BASHAM ASSOCIATES ACCEPTS NO RESPONSIBILITY FOR THE ACCURACY OF BACKGROUND INFORMATION PRODUCED BY THIRD PARTIES – THIS MUST BE TREATED AS INDICATIVE ONLY.
5. THIS DRAWING SHOULD ONLY BE USED FOR CONSTRUCTION IF THE PROJECT PHASE IN THE TITLE FRAME BELOW IS SHOWN AS "CONSTRUCTION". PAUL BASHAM ASSOCIATES TAKE NO RESPONSIBILITY FOR CONSTRUCTION WORKS UNDERTAKEN TO DRAWINGS WHICH ARE NOT MARKED UNDER THIS PHASE.

LEGEND

- SITE BOUNDARY
- PROPOSED TACTILE PAVING CONSTRUCTION
- PROPOSED ROAD RESURFACING
- EXISTING ADOPTED CARRIAGEWAY/FOOTWAY EXTENTS
- PROPOSED ROAD MARKINGS (YELLOW)
- VISIBILITY SPLAYS
- EX\_LP STREET LIGHTING COLUMNS - EXISTING

1: 500 0m 25m

PRELIMINARY

DRAWING/DESIGN IS STILL 'IN DEVELOPMENT'  
YOU ARE ADVISED TO MAKE DUE ALLOWANCE

|               |                                |
|---------------|--------------------------------|
| Project Name  | S278 - ST CHAD'S DRIVE, KIRKBY |
| Project Phase | PRELIMINARY                    |

|       |                |
|-------|----------------|
| Title | AGREEMENT PLAN |
|-------|----------------|

Paul Basham Associates Ltd  
The Bothy, Cams Hall Estate, Fareham, PO16 8UT  
01329 711 000  
info@paulbashamassociates.com www.paulbashamassociates.com

Client

|                    |                             |          |                  |               |
|--------------------|-----------------------------|----------|------------------|---------------|
| P02                | AMENDED AS PER KCC COMMENTS | 26.11.24 | CDA              | EK            |
| P01                | FIRST ISSUE                 | 22.08.24 | CDA              | EK            |
| Rev                | Description                 | Date     | By               | App'd         |
|                    | Date Created                | 22.08.24 | Drawn By         | CDA           |
|                    | Approved By                 | EK       | Suitability Code | -             |
| PBA Project Number |                             | 501.5014 | Scale            | 1:500 (AT A3) |
| PBA Drawing No:    |                             |          | 501.5014-0102    | Revision      |
|                    |                             |          |                  | P02           |