


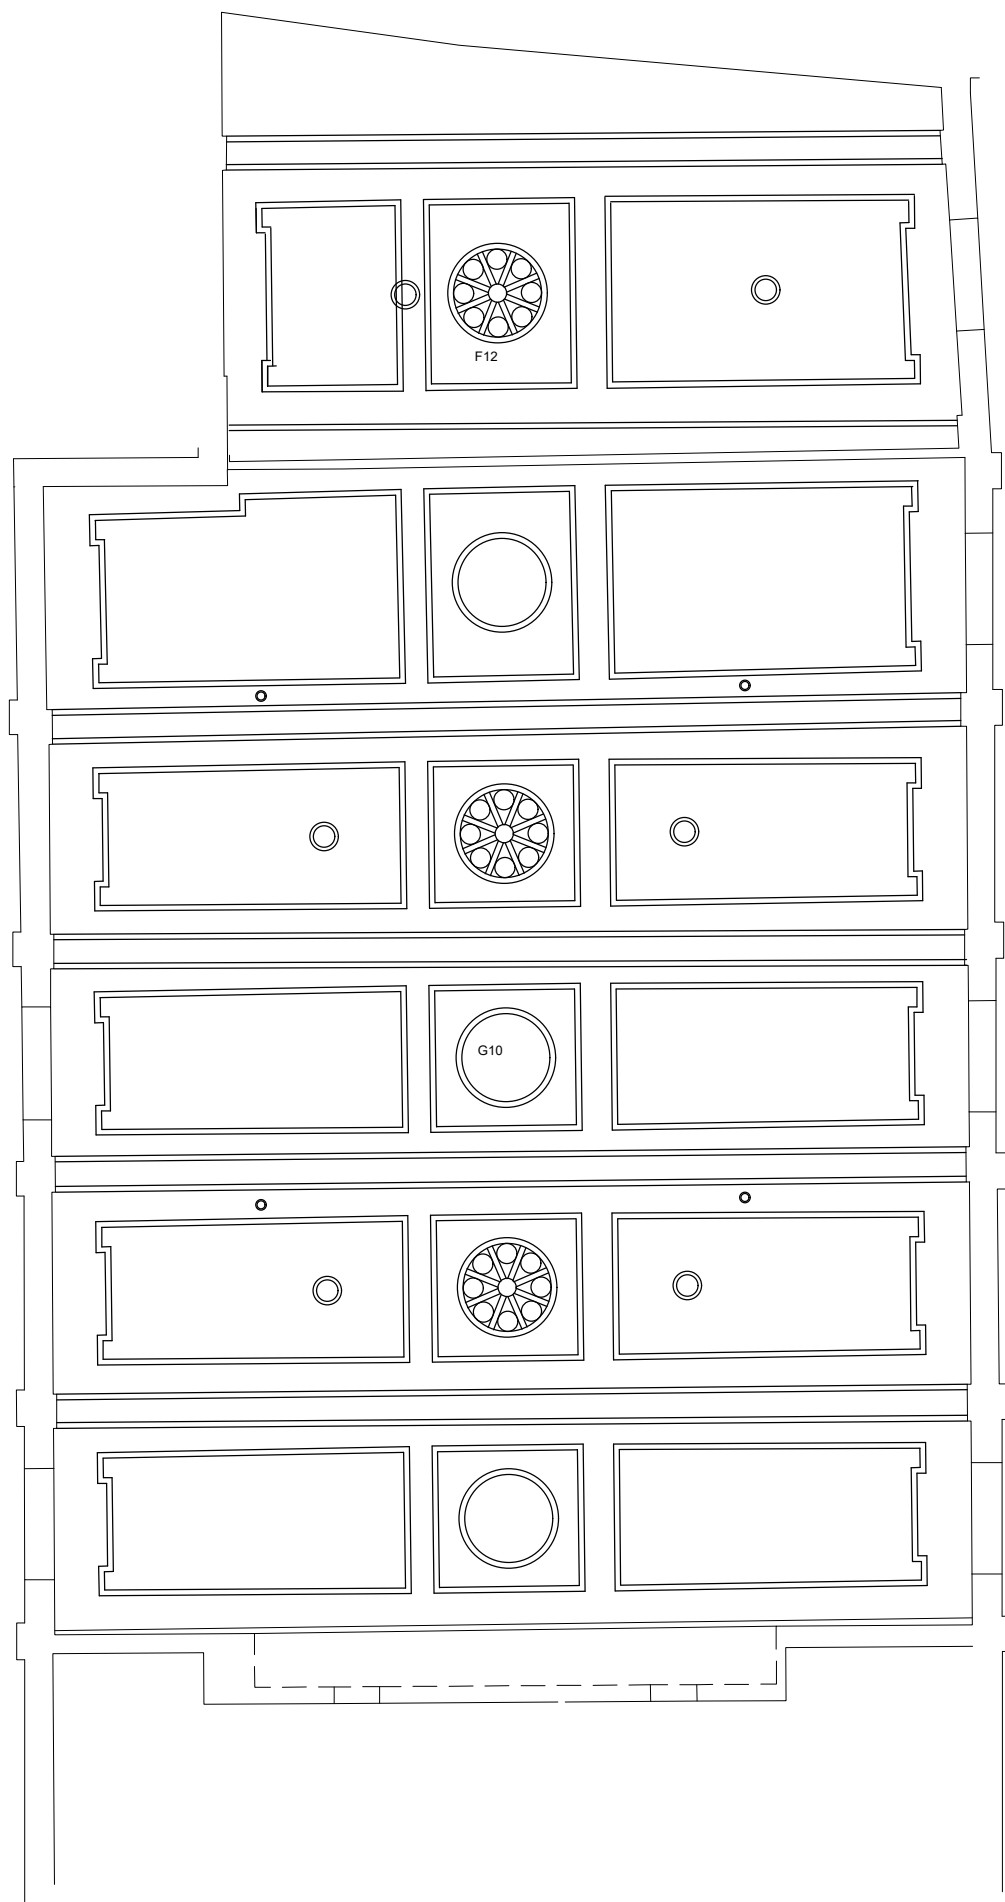

This drawing can be scaled from for the purposes of planning and tender



This drawing can be scaled from for the purposes of planning and tender

CLIENT
Knowsley Council

PROJECT
Prescot Picture Palace

JOB NUMBER
241331


PURCEL

REV	SUITABILITY/REASON FOR ISSUE
P01	S4 - Listed Building Consent
DRAWING NAME	
241331-PUR-00-01-DR-A-2001	