


KEY

- TG** TOUGHENED GLASS
- ES** EMERGENCY ESCAPE
- OG** OBSCURE GLAZING
- GUARD RAIL FITTED IN FIRST FLOOR OPENING REVEALS AS SHOWN, SITE INSTALLED AT 1015MM ABOVE FFL. REFER TO STANDARD DETAILS.

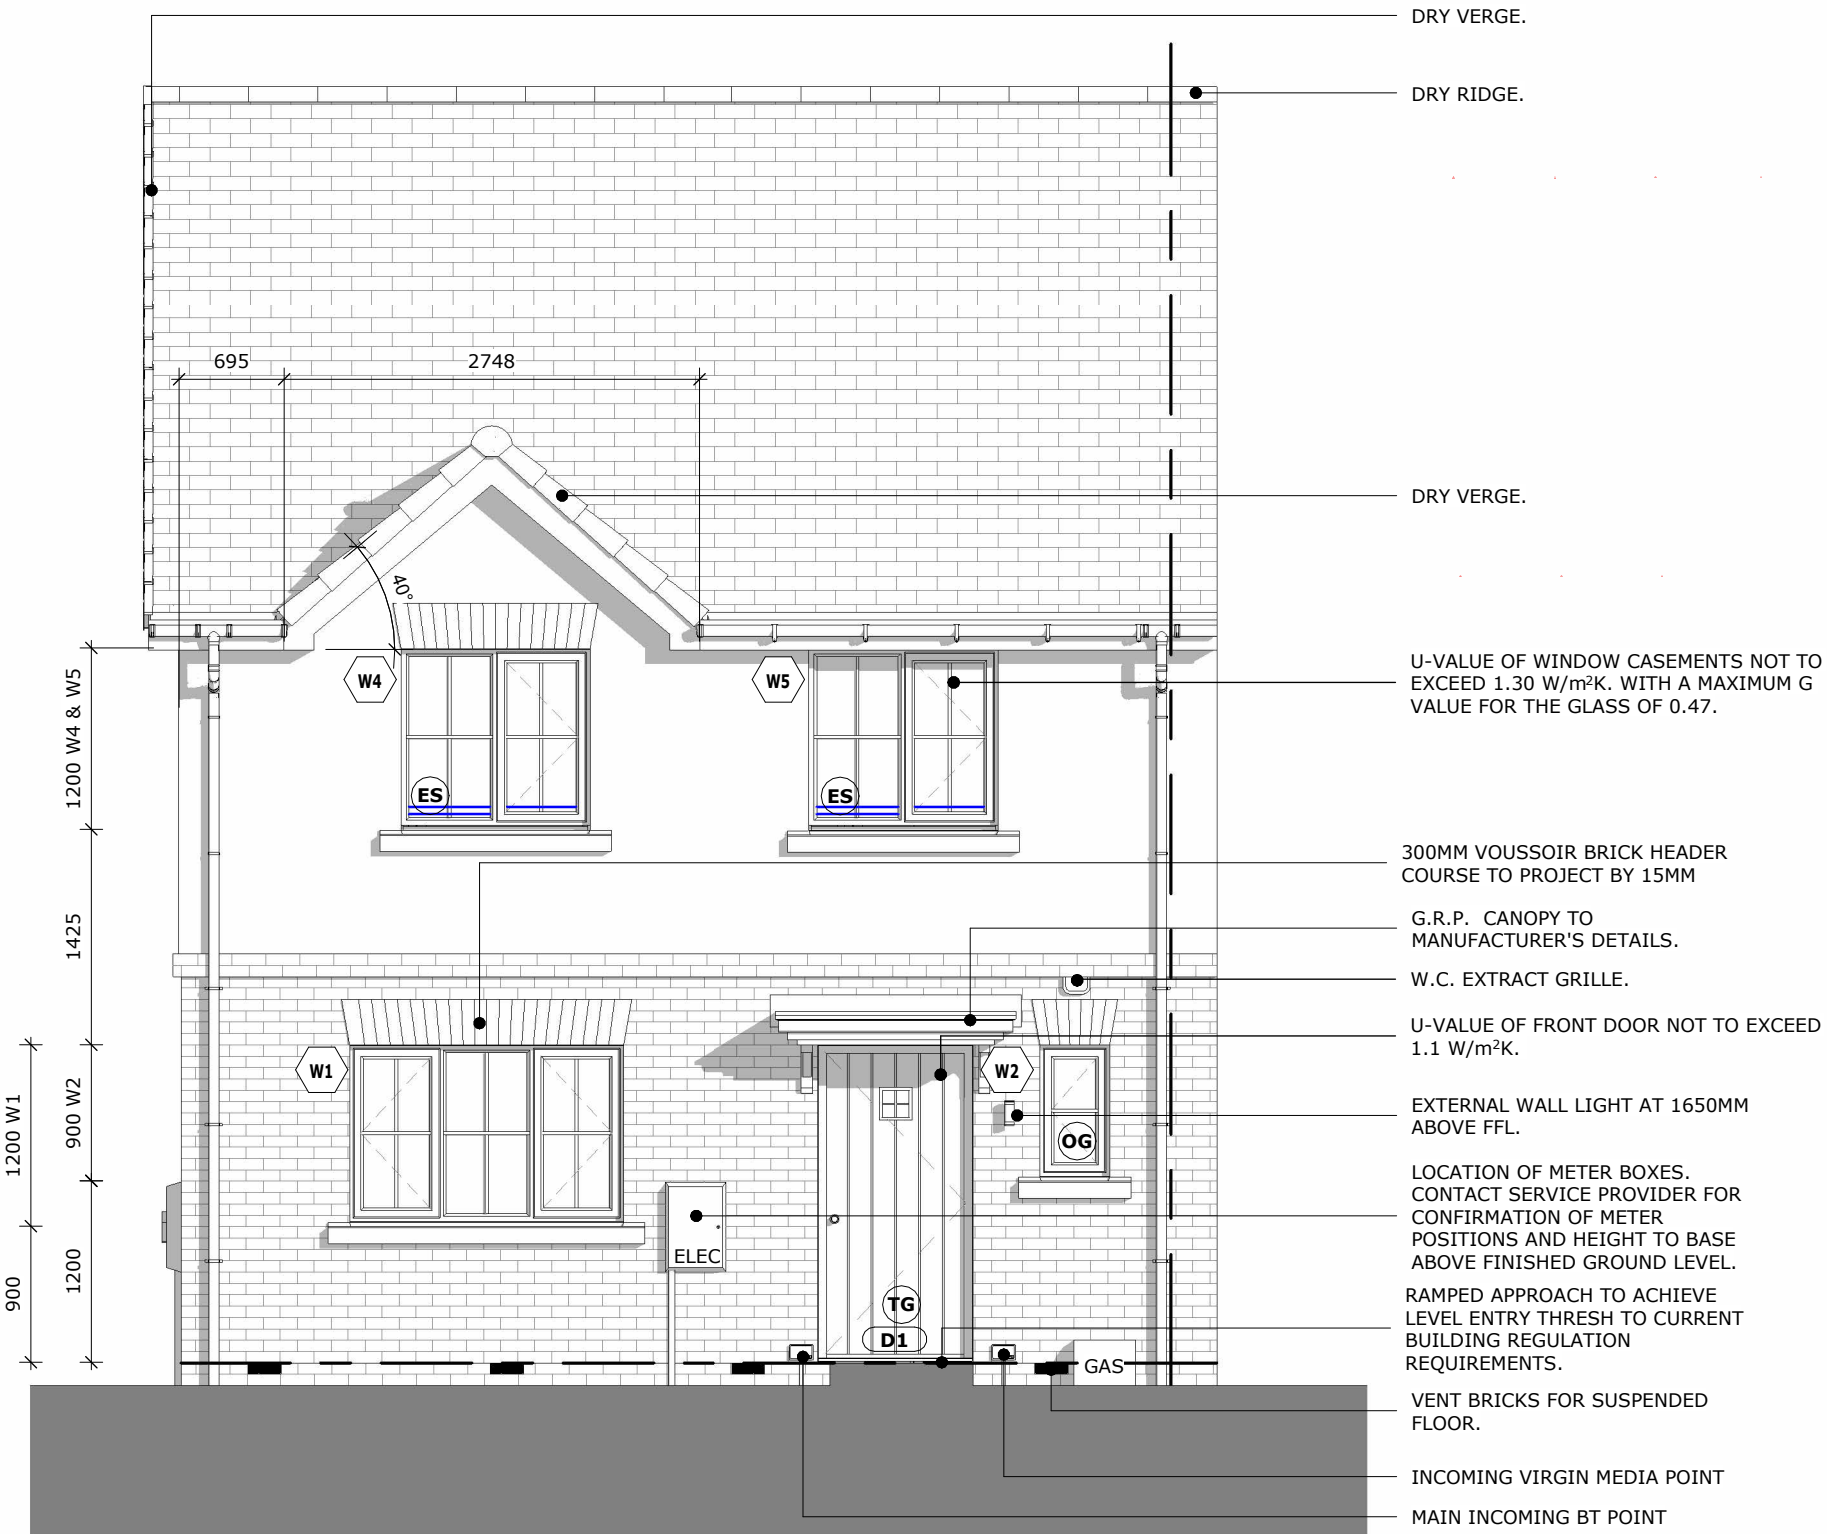

FRONT ELEVATION

scale							site
1 : 50							Lickers Lane - Halsnead
housetype							plot numbers
MYL							Focal Point Character
suitability							description
For Construction							Front Elevation - Focal Point Character
							revision
							01
project	originator	volume	level	type	role	Class	number
NWest	- LIN	- TMYL011A	- XX	- D2	- A	- AS	- FP401

Linden
HOMES

Mylne

Linden
HOMES

Mylne