


KEY

- TG** TOUGHENED GLASS
- ES** EMERGENCY ESCAPE
- OG** OBSCURE GLAZING
- GUARD RAIL FITTED IN FIRST FLOOR OPENING REVEALS AS SHOWN, SITE INSTALLED AT 1015MM ABOVE FFL. REFER TO STANDARD DETAILS.

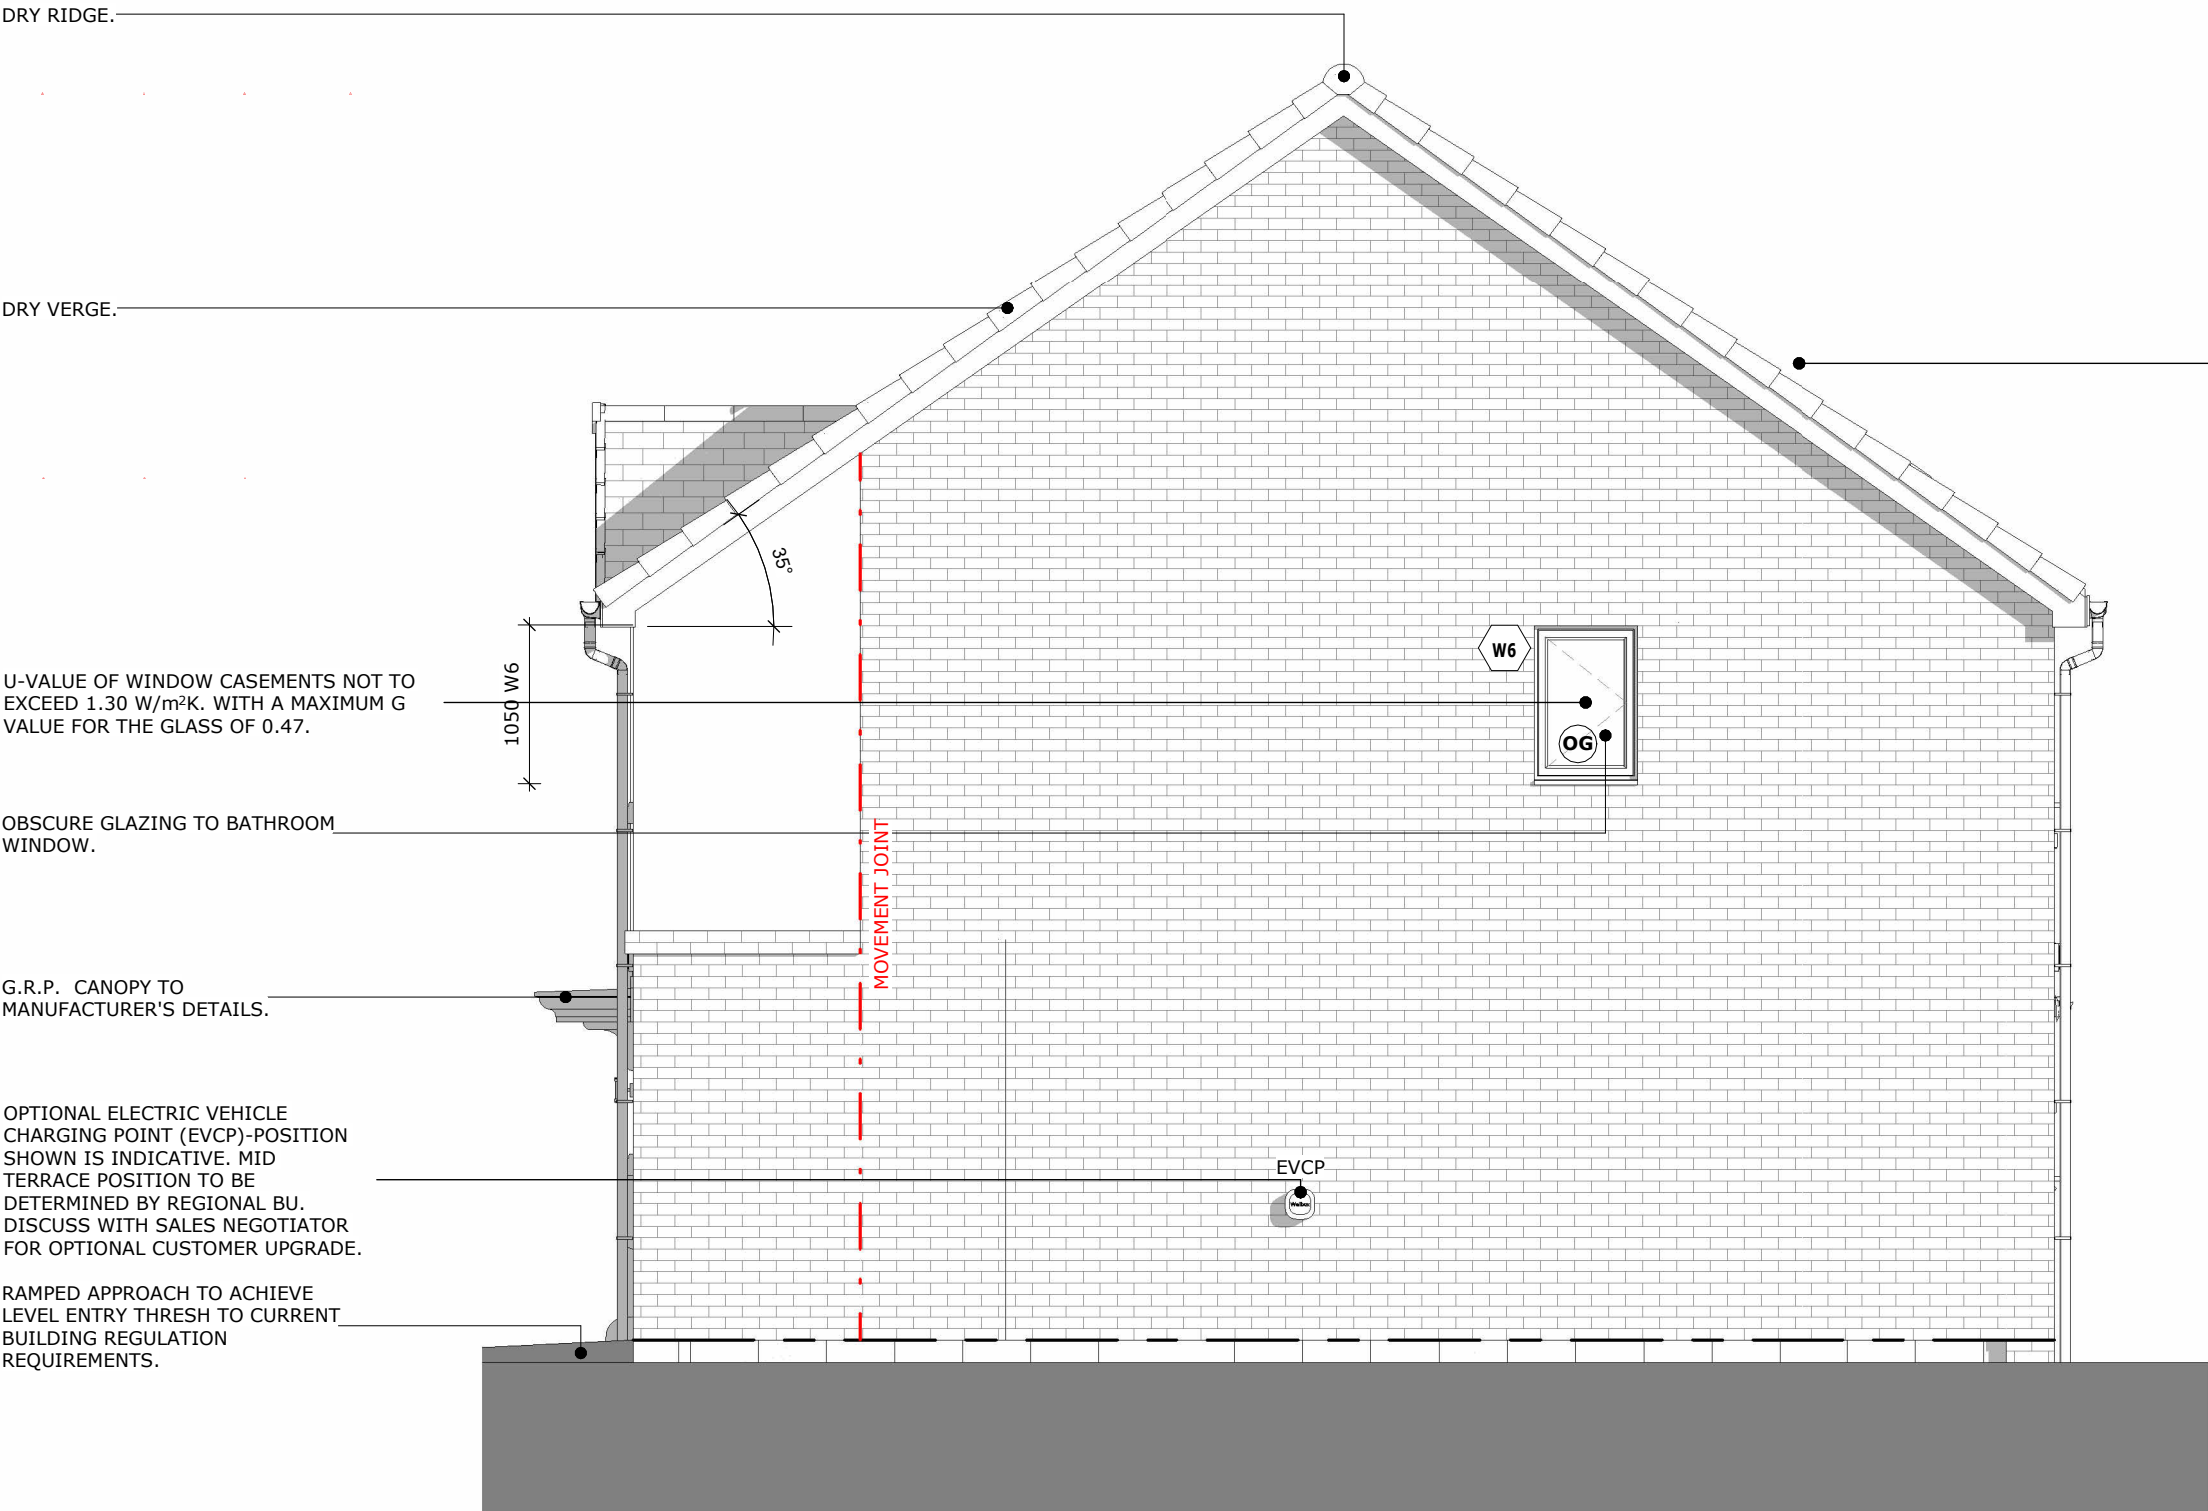

RIGHT ELEVATION (END TERRACE B)

|                  |            |                                                 |       |      |      |       |         |
|------------------|------------|-------------------------------------------------|-------|------|------|-------|---------|
| scale            |            | site                                            |       |      |      |       |         |
| 1 : 50           |            | Lickers Lane - Halsnead                         |       |      |      |       |         |
| housetype        |            | plot numbers                                    |       |      |      |       |         |
| MYL              |            | Focal Point Character                           |       |      |      |       |         |
| suitability      |            | description                                     |       |      |      |       |         |
| For Construction |            | R.H. Side End Elevation - Focal Point Character |       |      |      |       |         |
|                  |            | revision                                        |       |      |      |       |         |
|                  |            | 02                                              |       |      |      |       |         |
| project          | originator | volume                                          | level | type | role | Class | number  |
| NWest            | - LIN      | - TMYL011A                                      | - XX  | - D2 | - A  | - AS  | - FP405 |

Linden  
HOMES

MyIne