

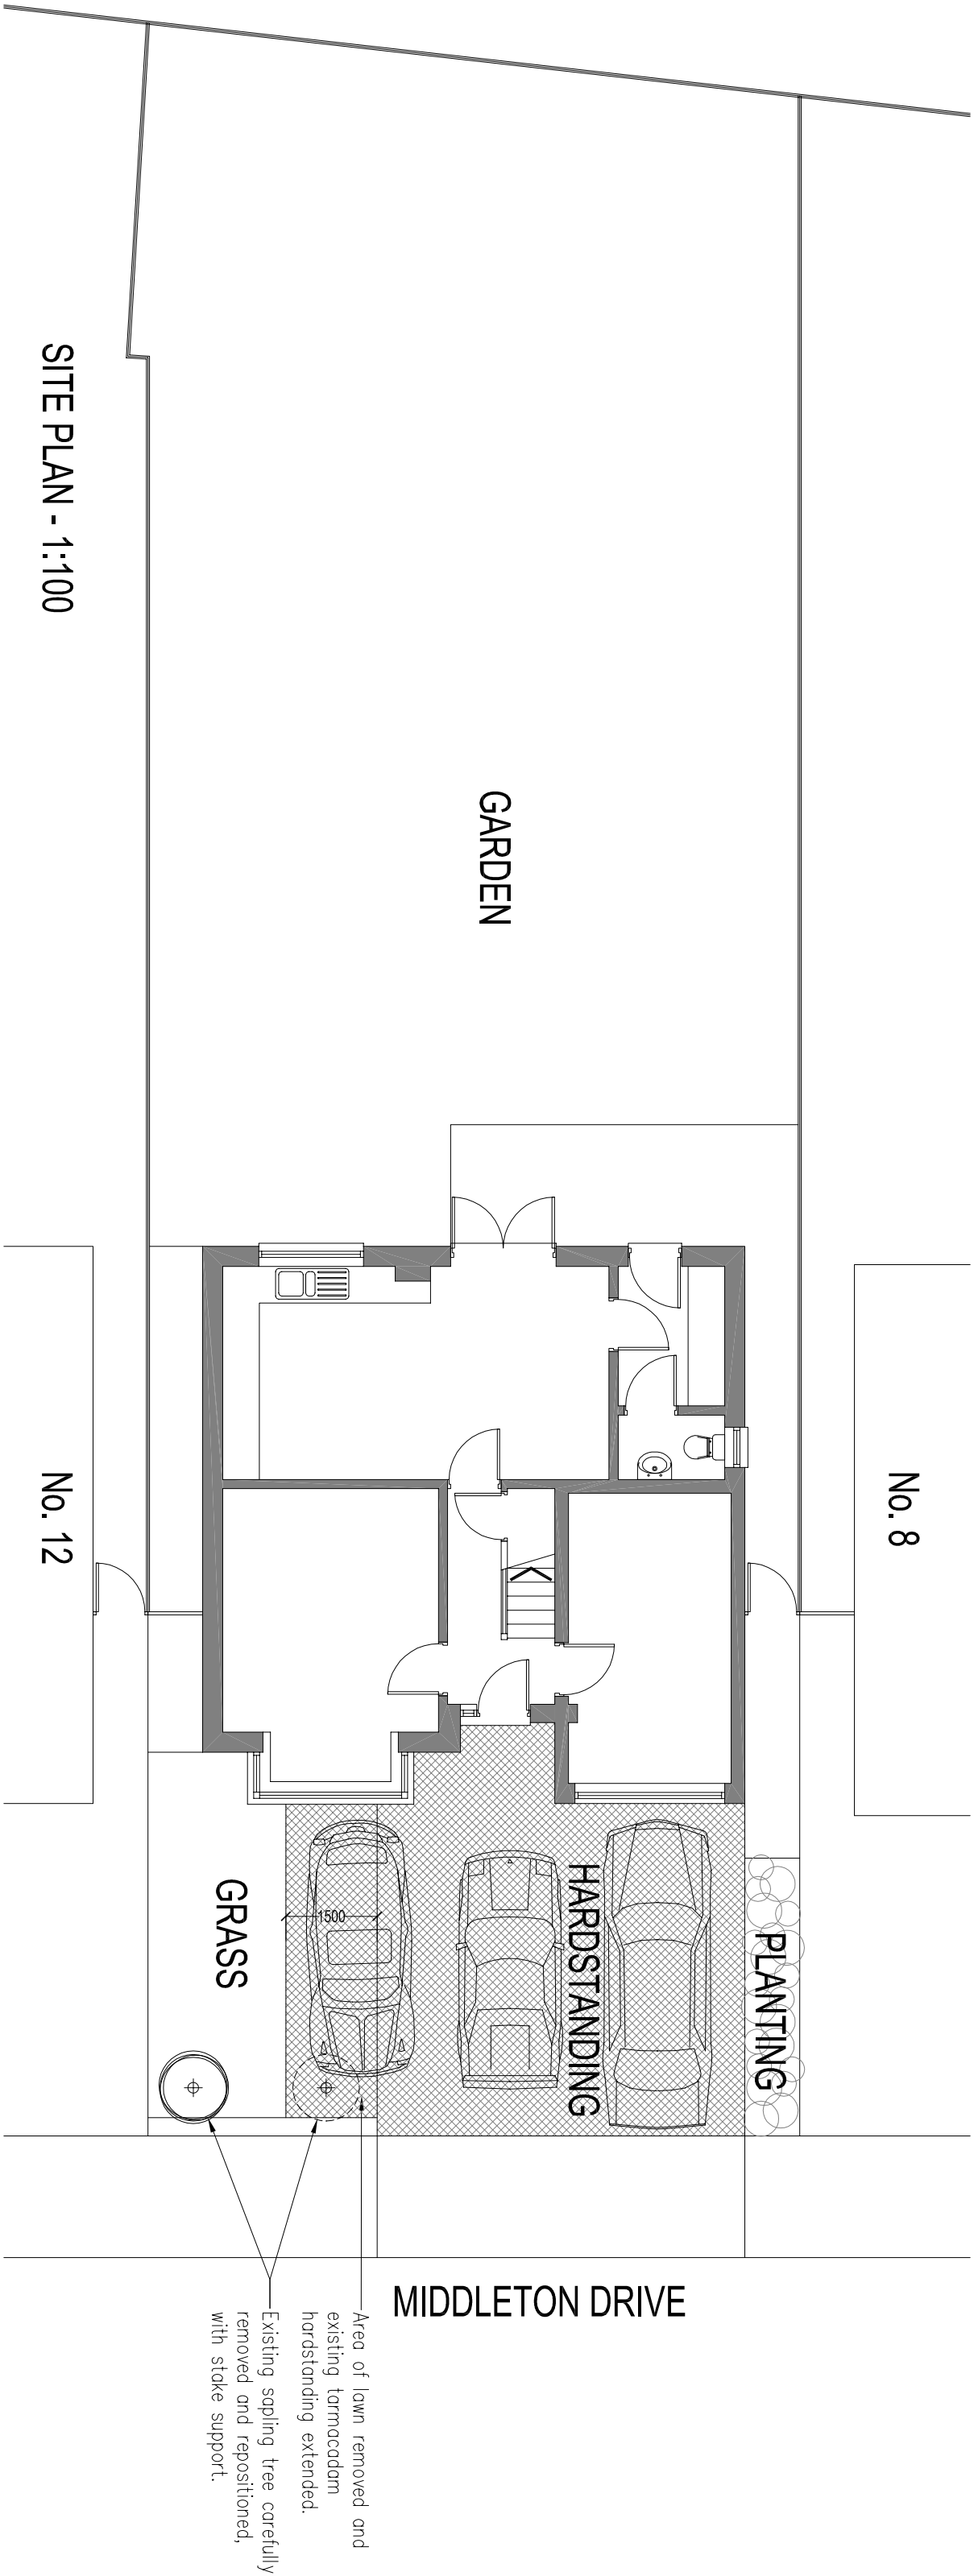


PLANS & ELEVATIONS AS PROPOSED

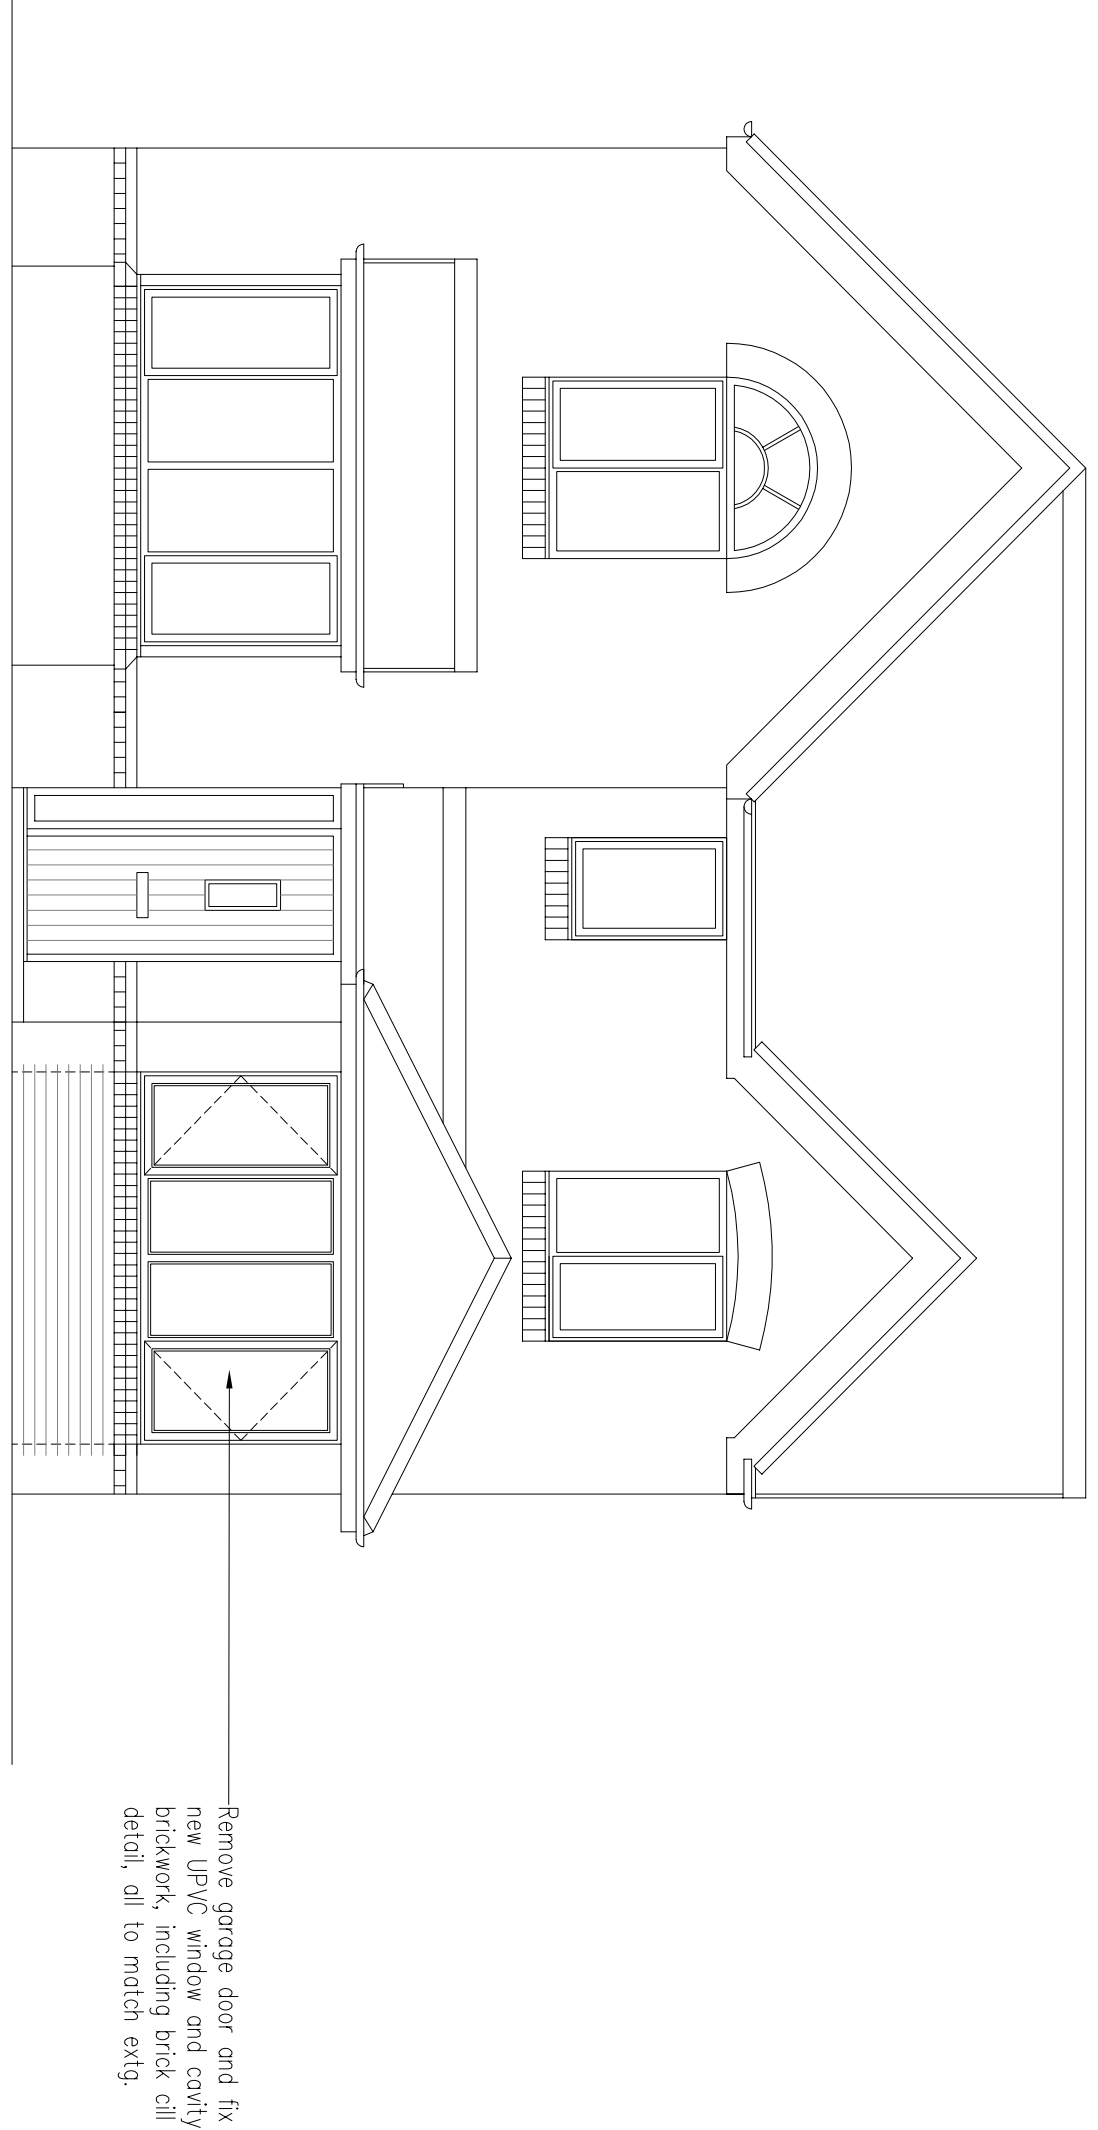

PLANS & ELEVATIONS AS EXISTING

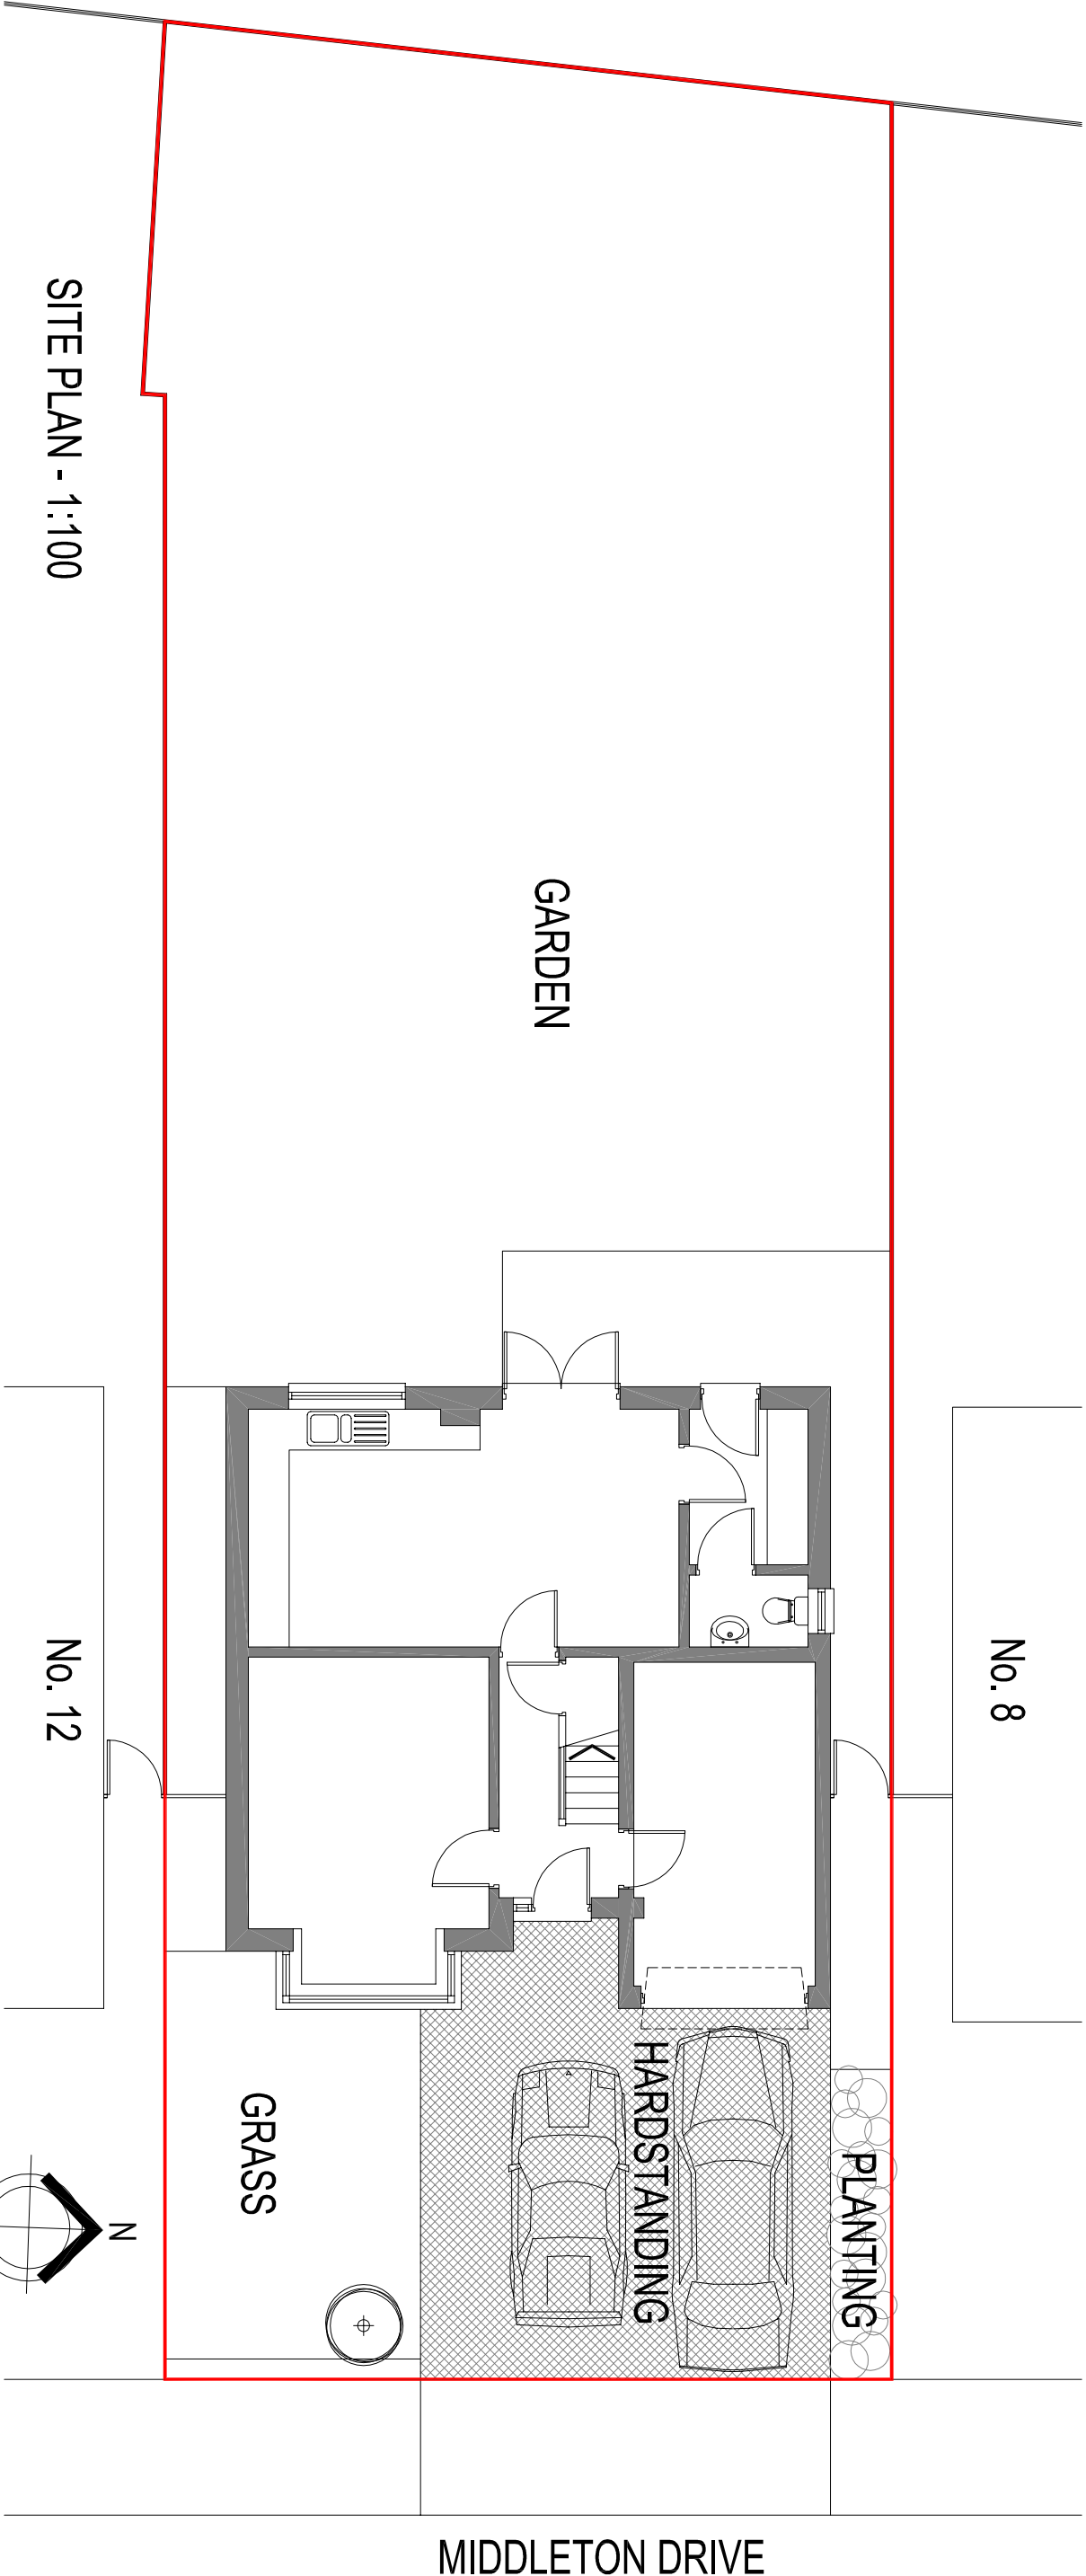

FRONT ELEVATION (EAST) - 1:50

ALL OTHER ELEVATIONS ARE AS EXISTING

