



SCALE 1:50

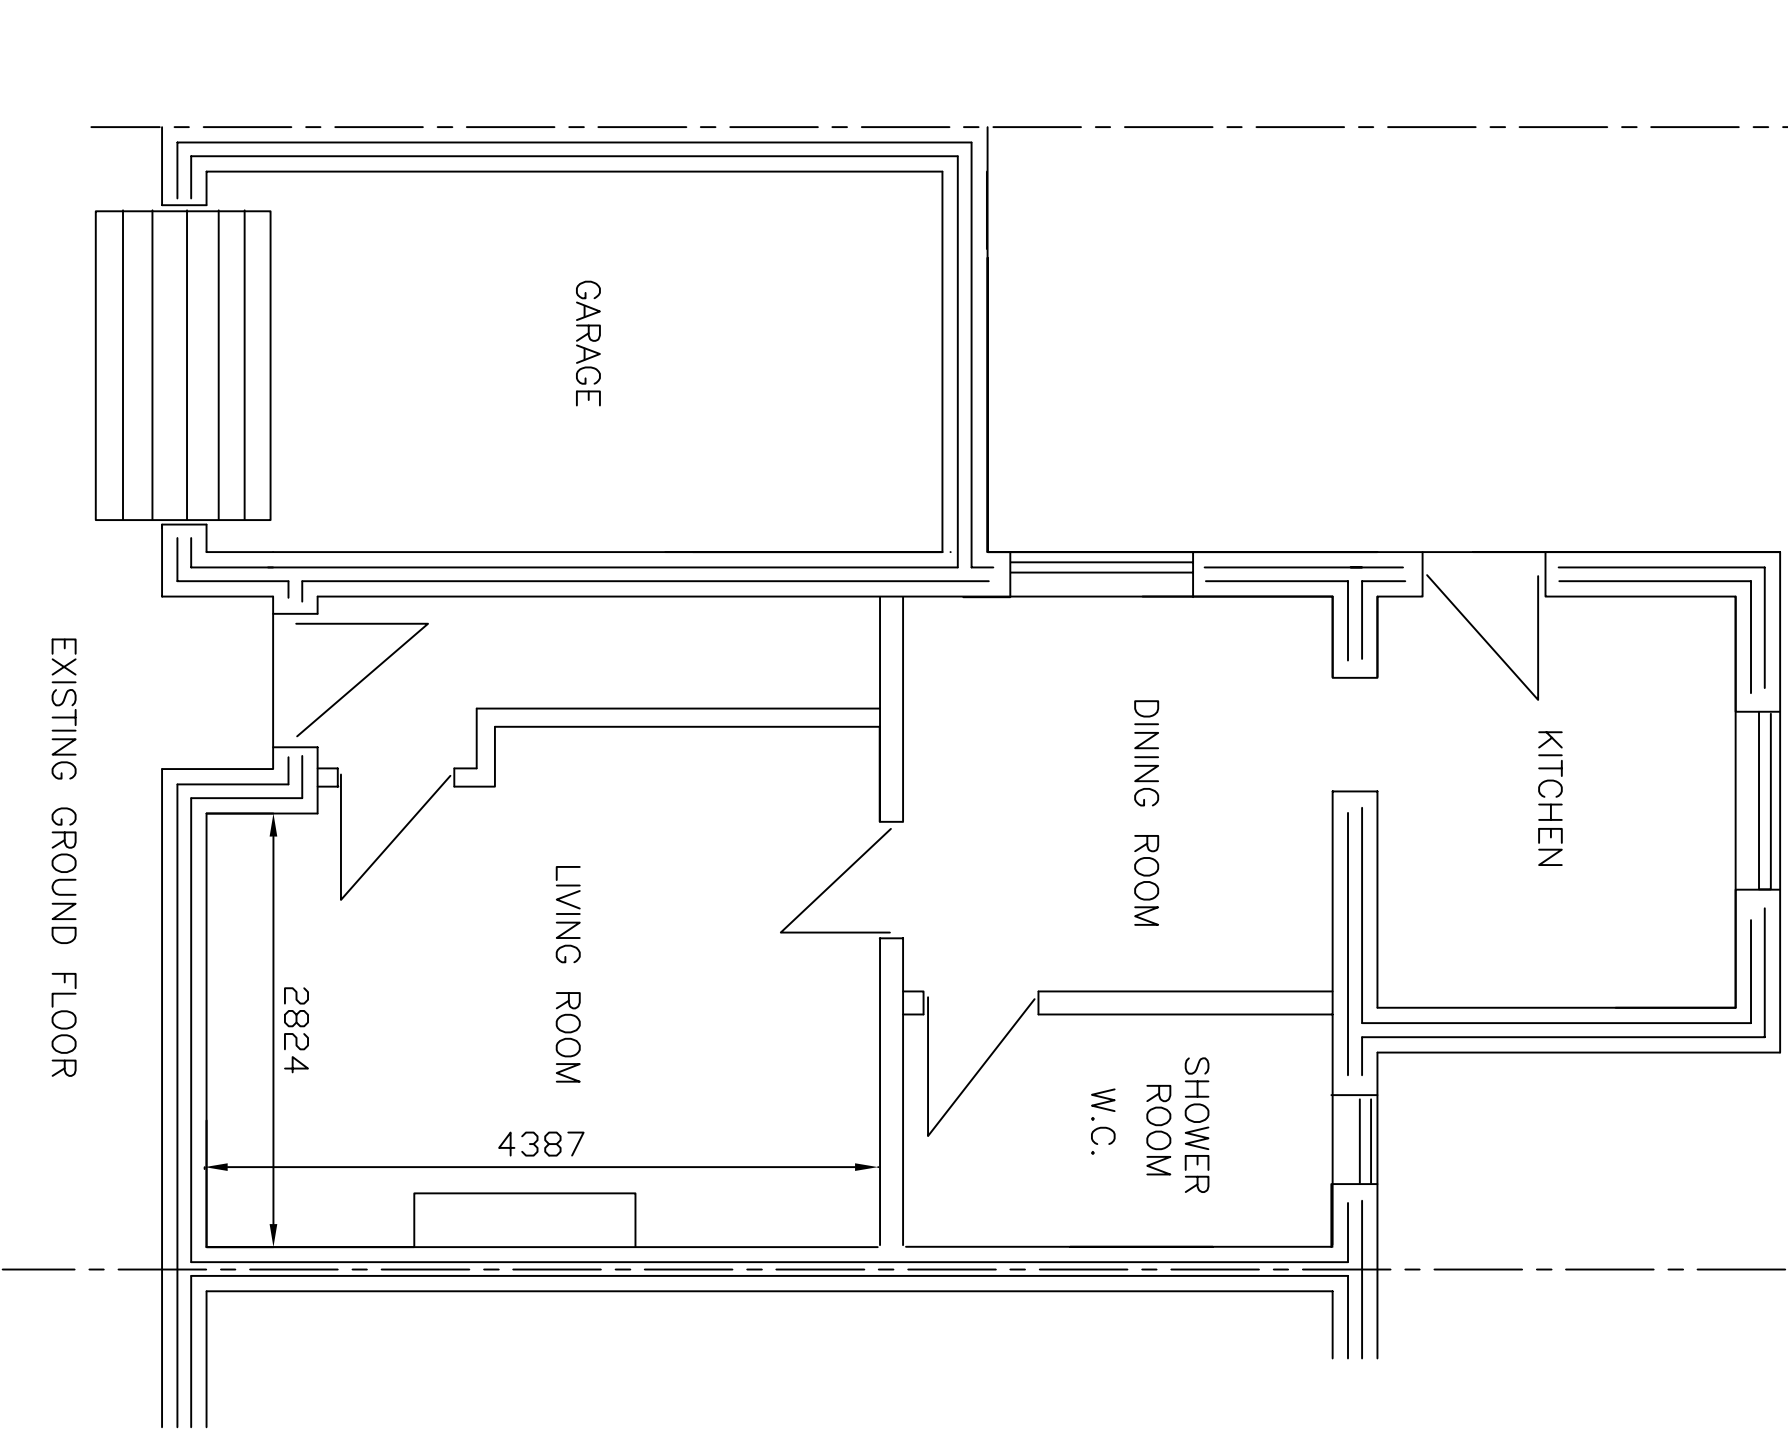

EXISTING GROUND FLOOR

DRG2 EXISTING & PROPOSED GROUND FLOOR
PDF A3 LANDSCAPE SCALE 1:50

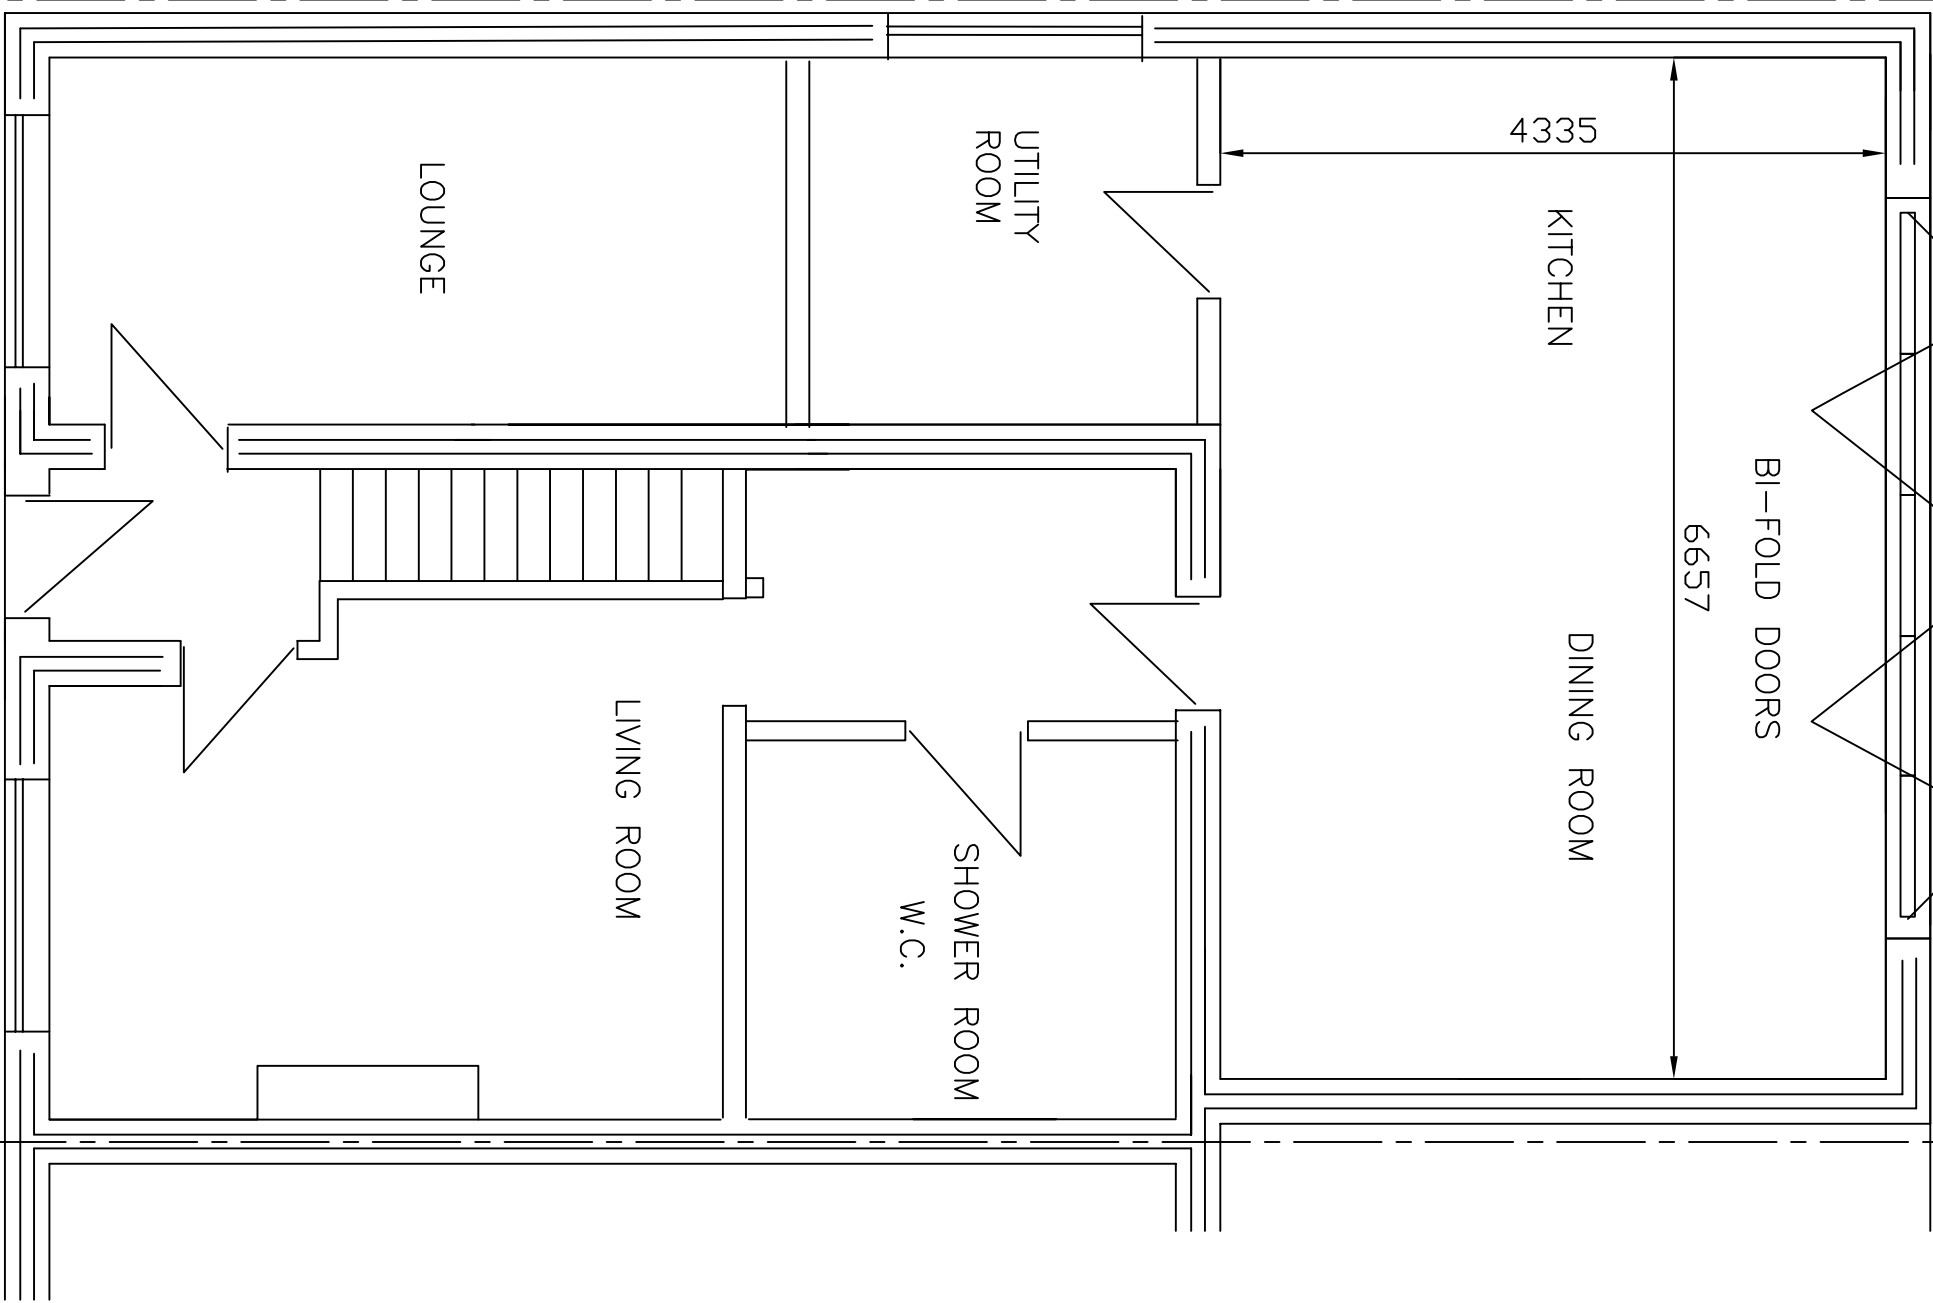

PROPOSED GROUND FLOOR