

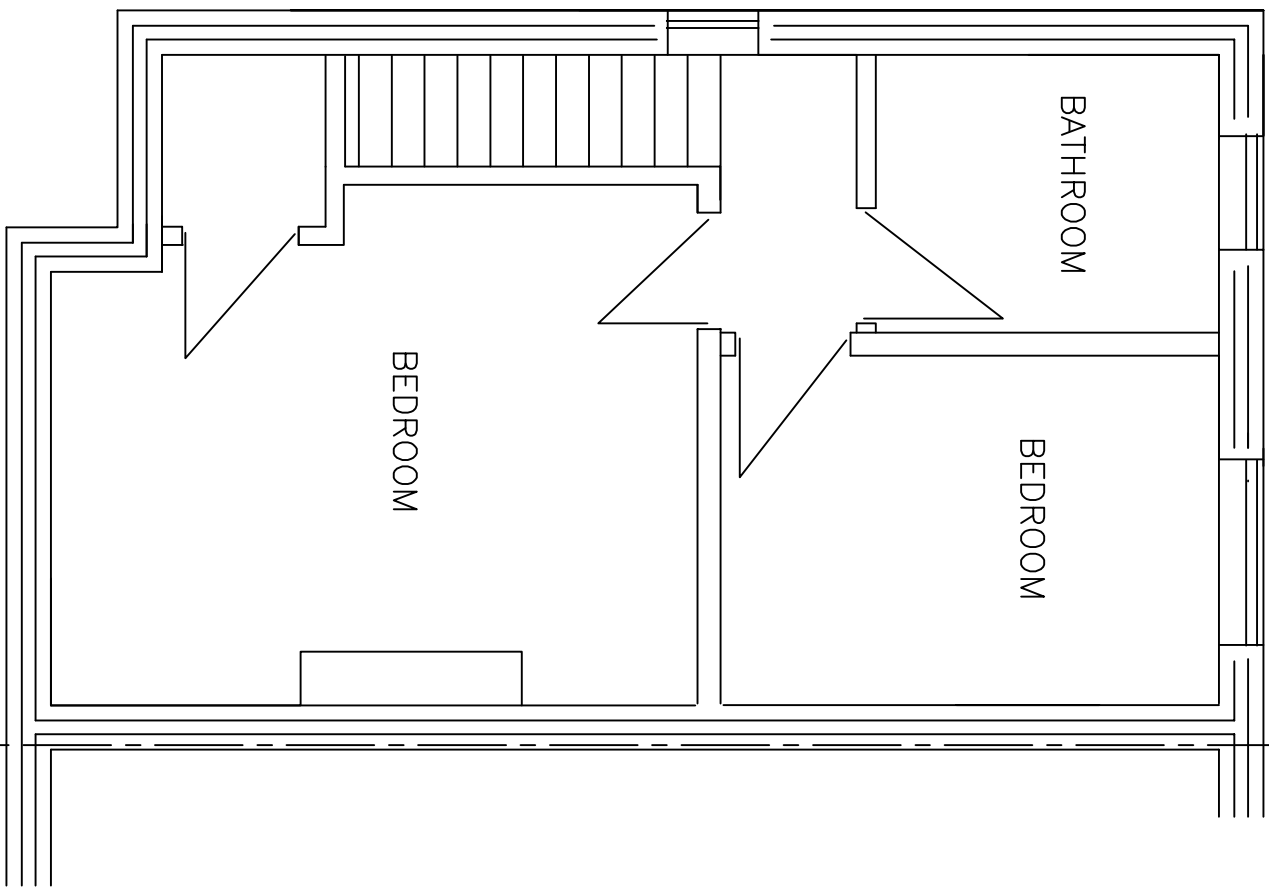


SCALE 1:50

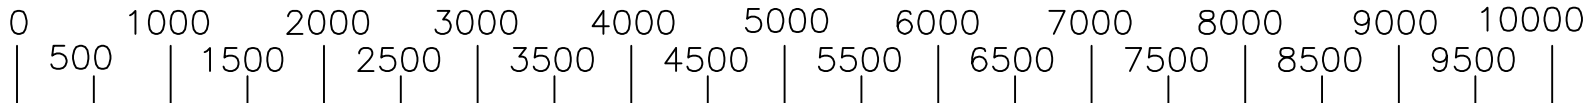

EXISTING FIRST FLOOR

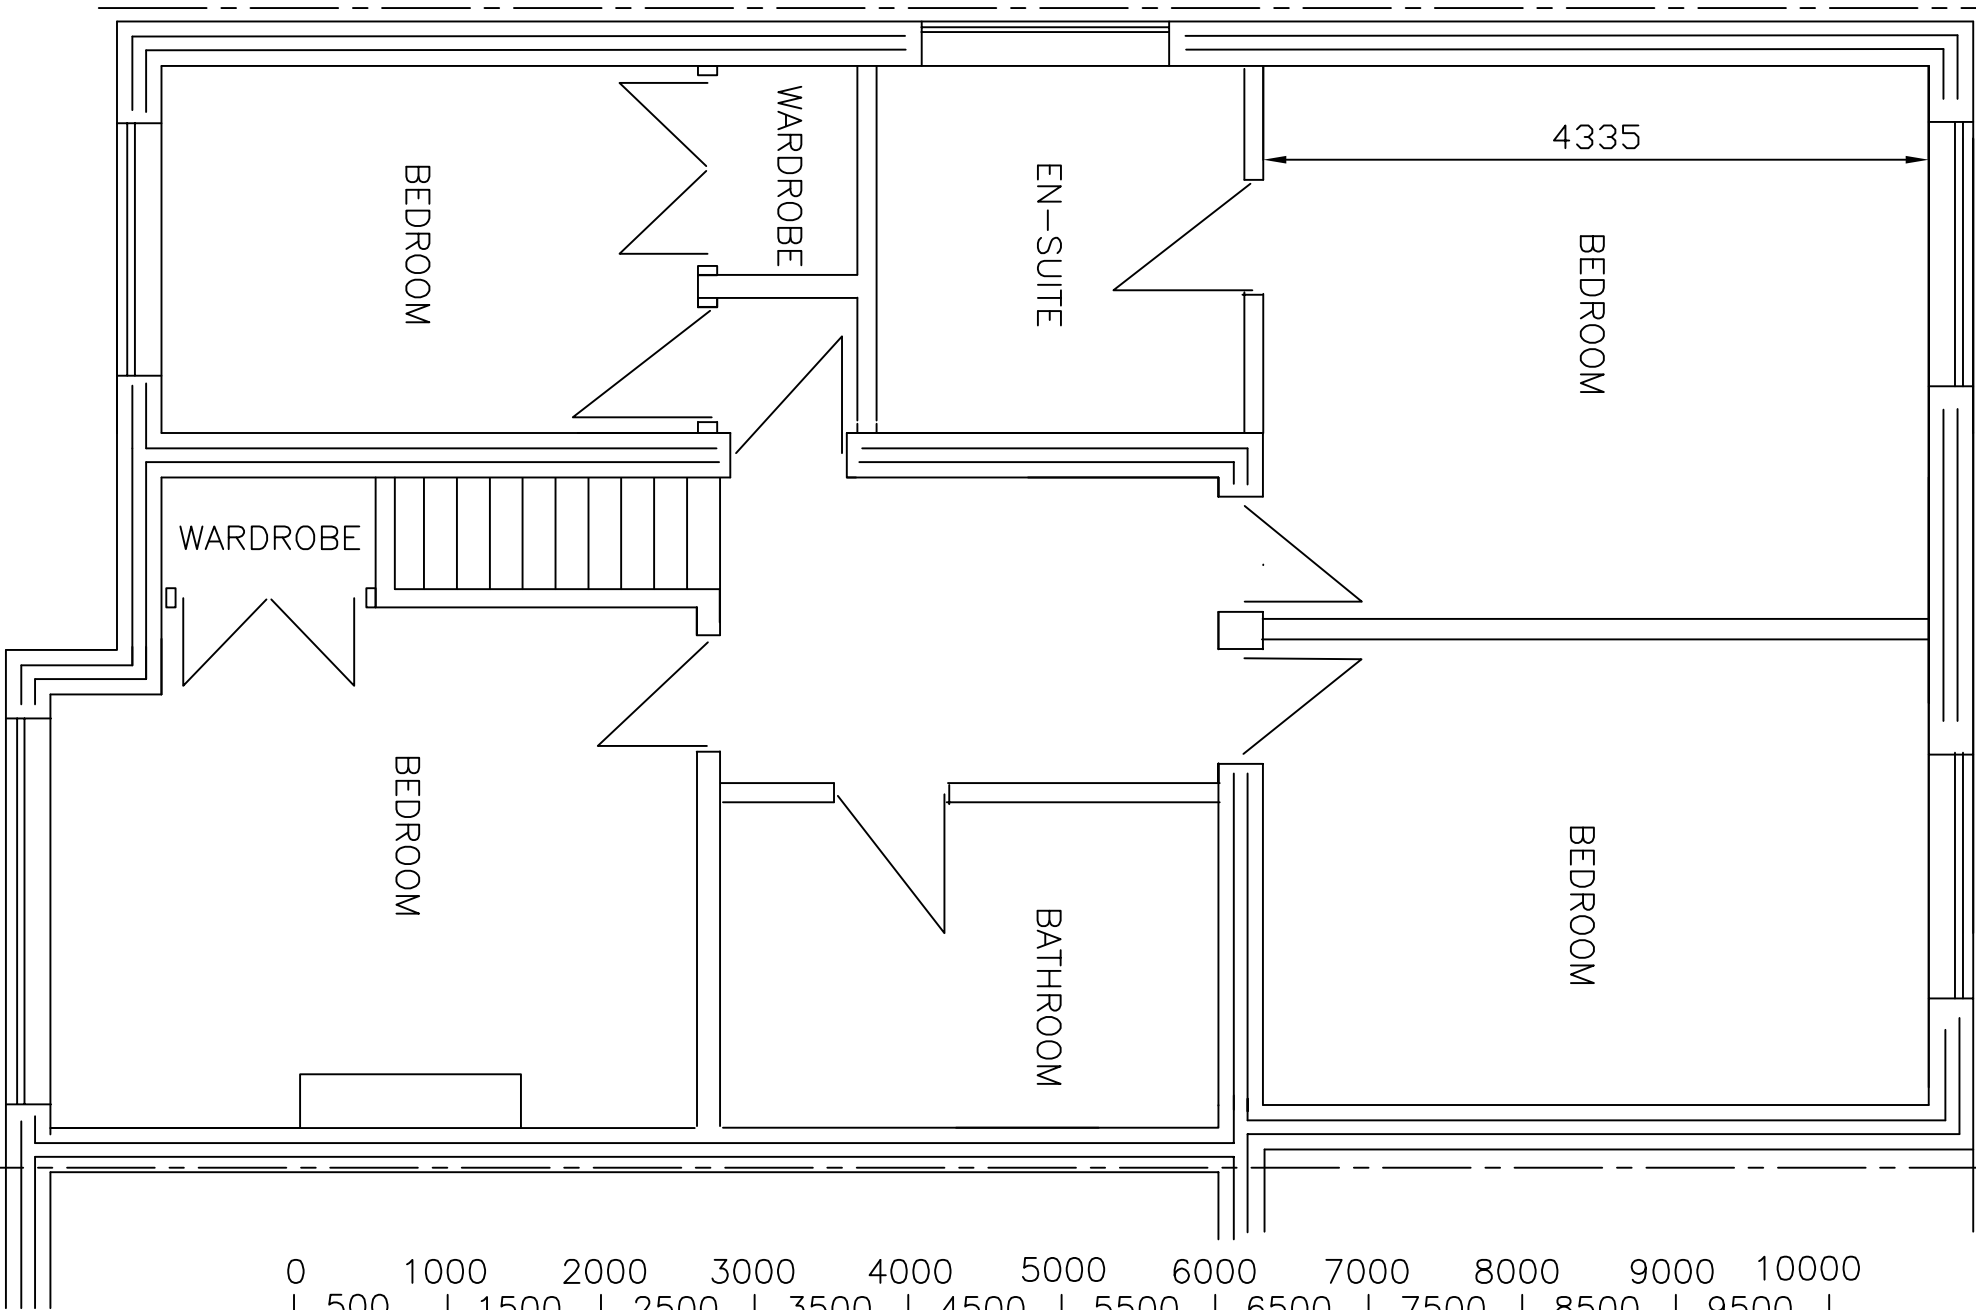

SCALE 1:50

PROPOSED FIRST FLOOR