


SCALE 1:50

TRUSSES AND ROOF DESIGN
BY WIDNES TRUSSES OR SIMILAR

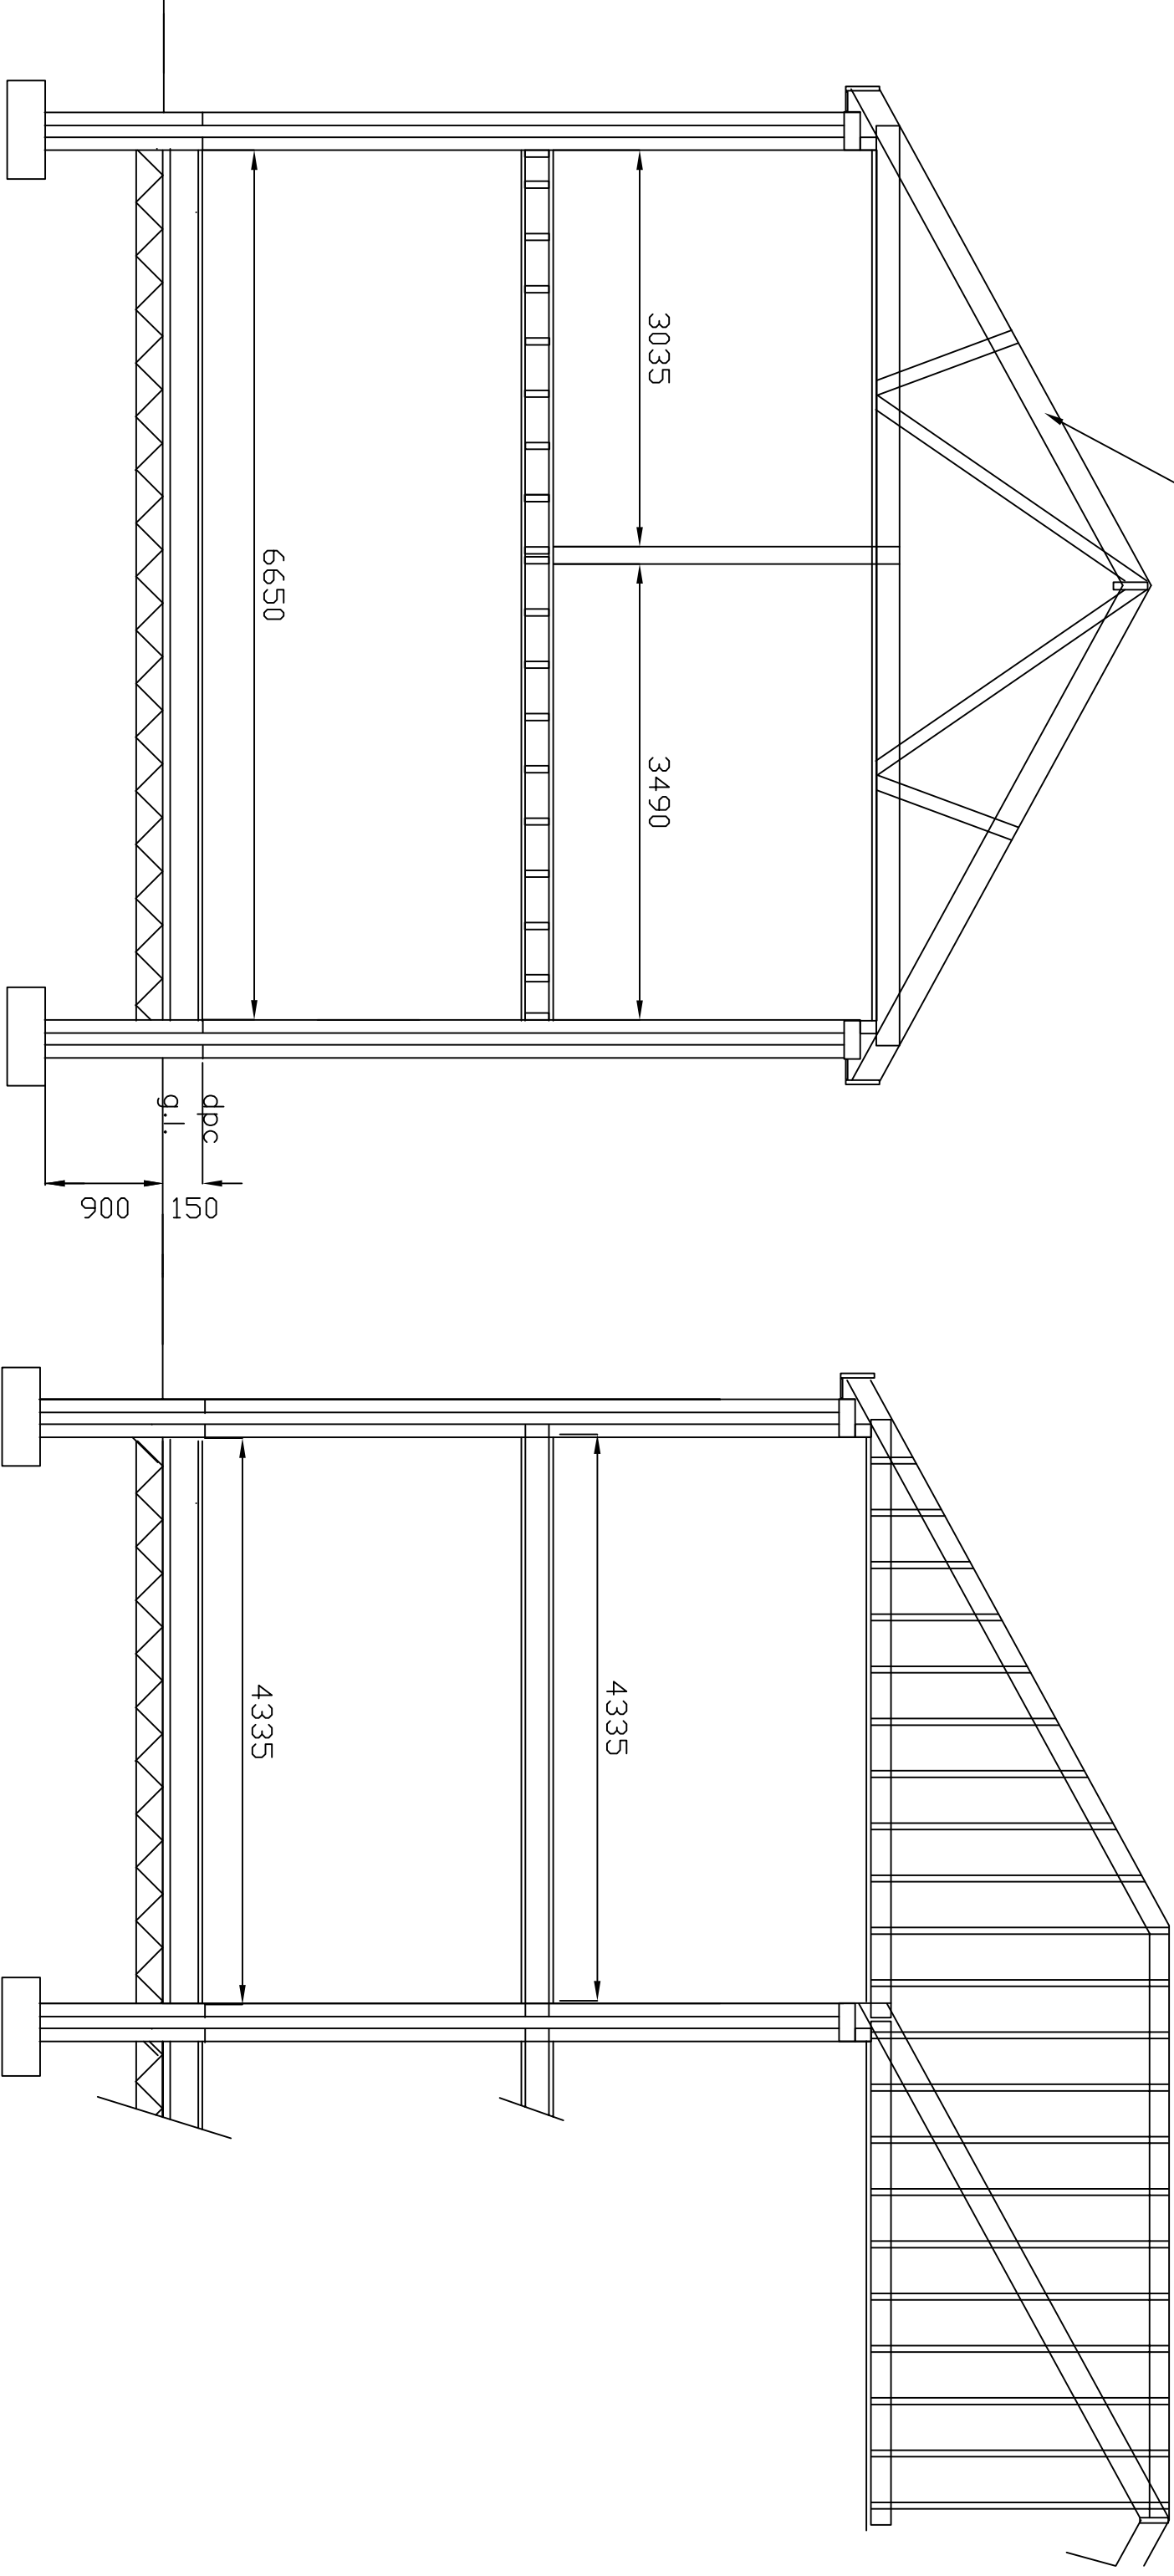

SECTION A-A

SECTION B-B