



SCALE 1:50

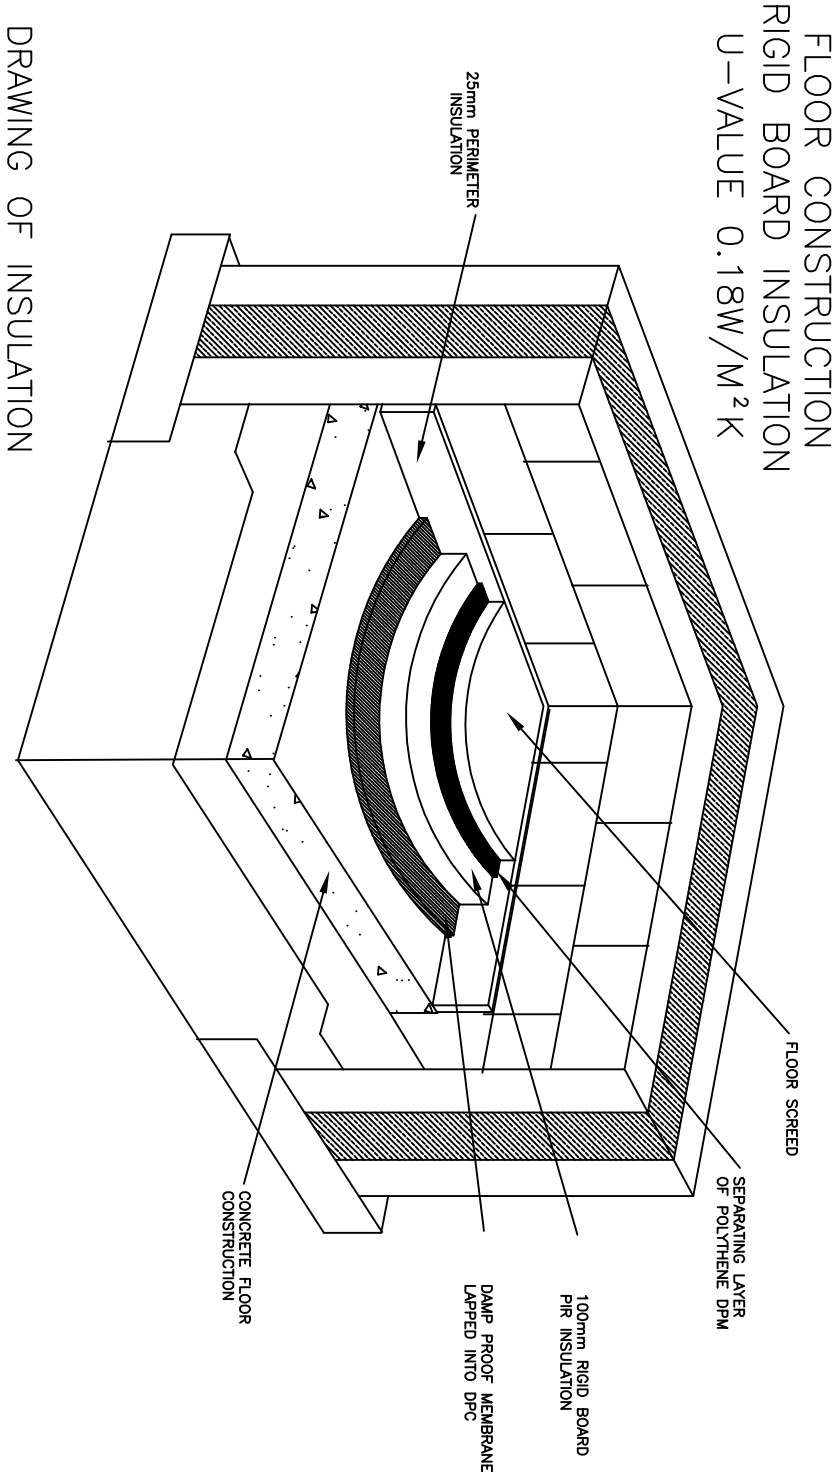

DRAWING OF INSULATION

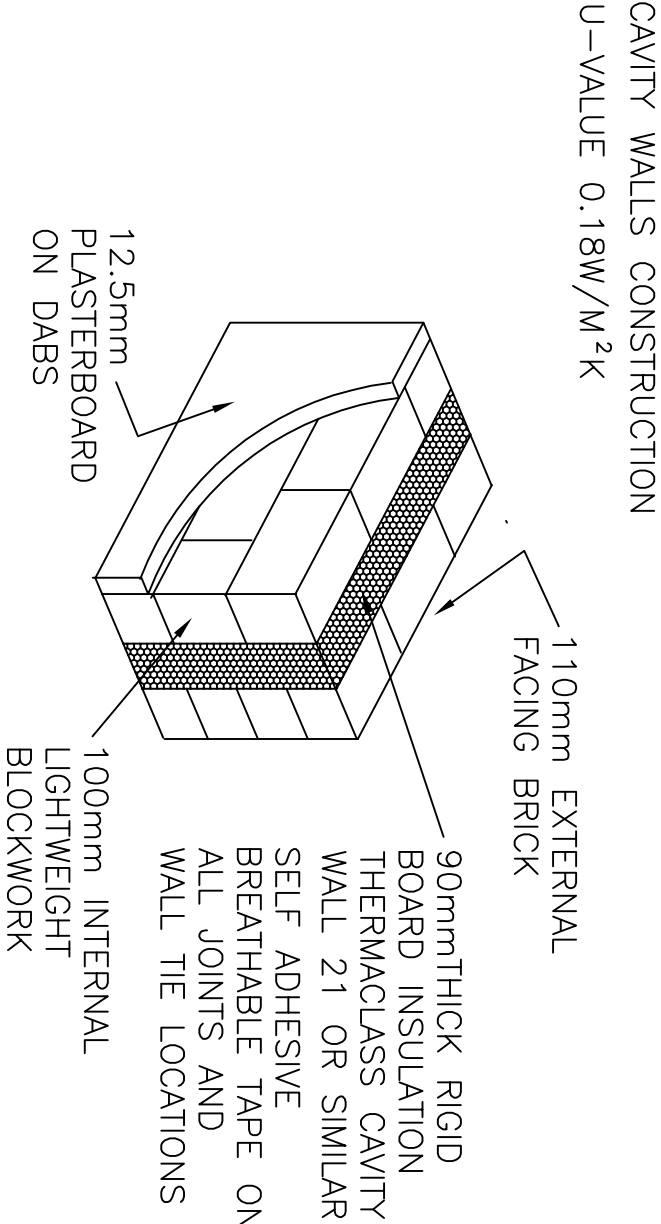