



SCALE 1:50

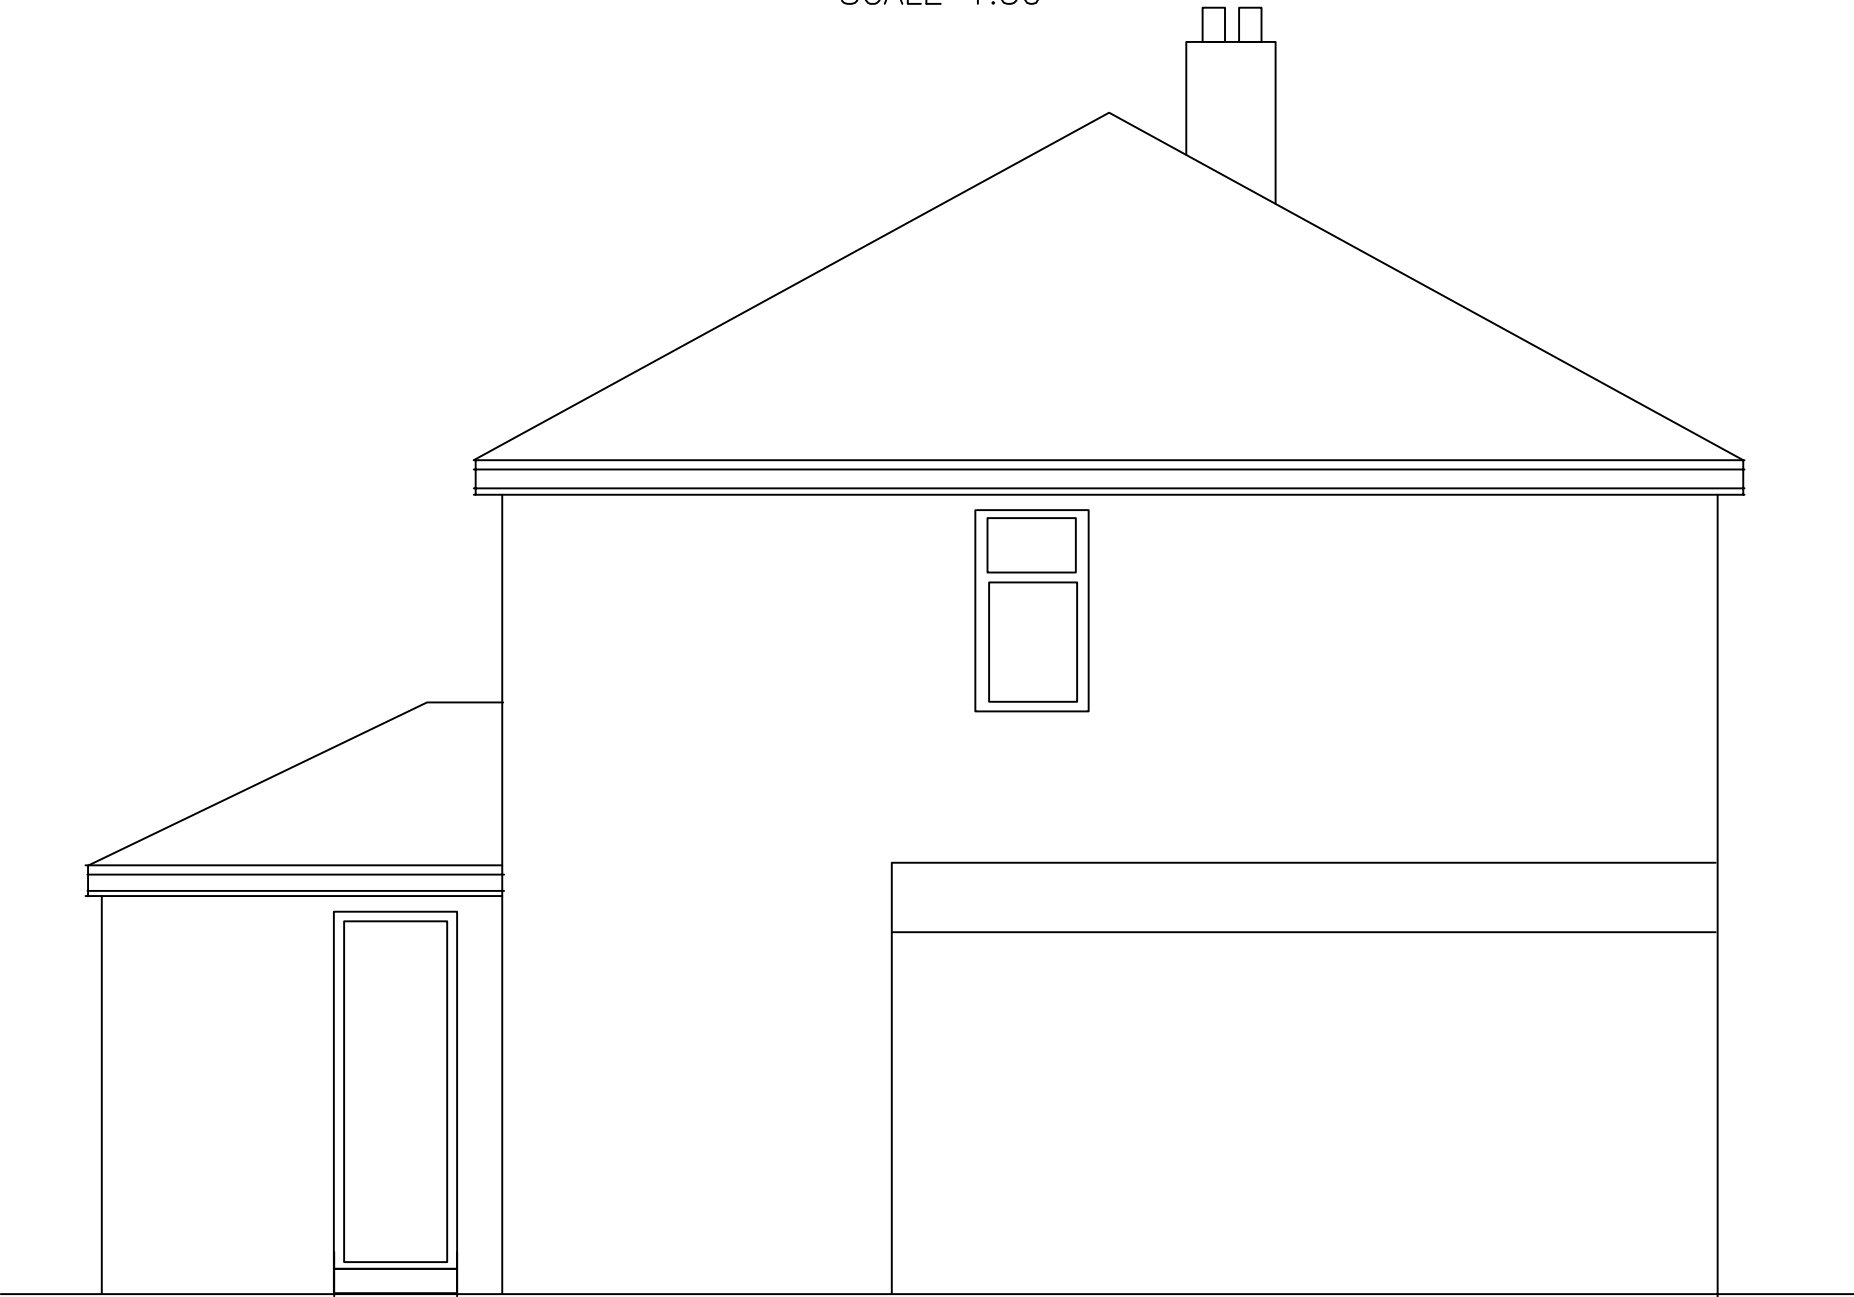

EXISTING SIDE ELEVATION

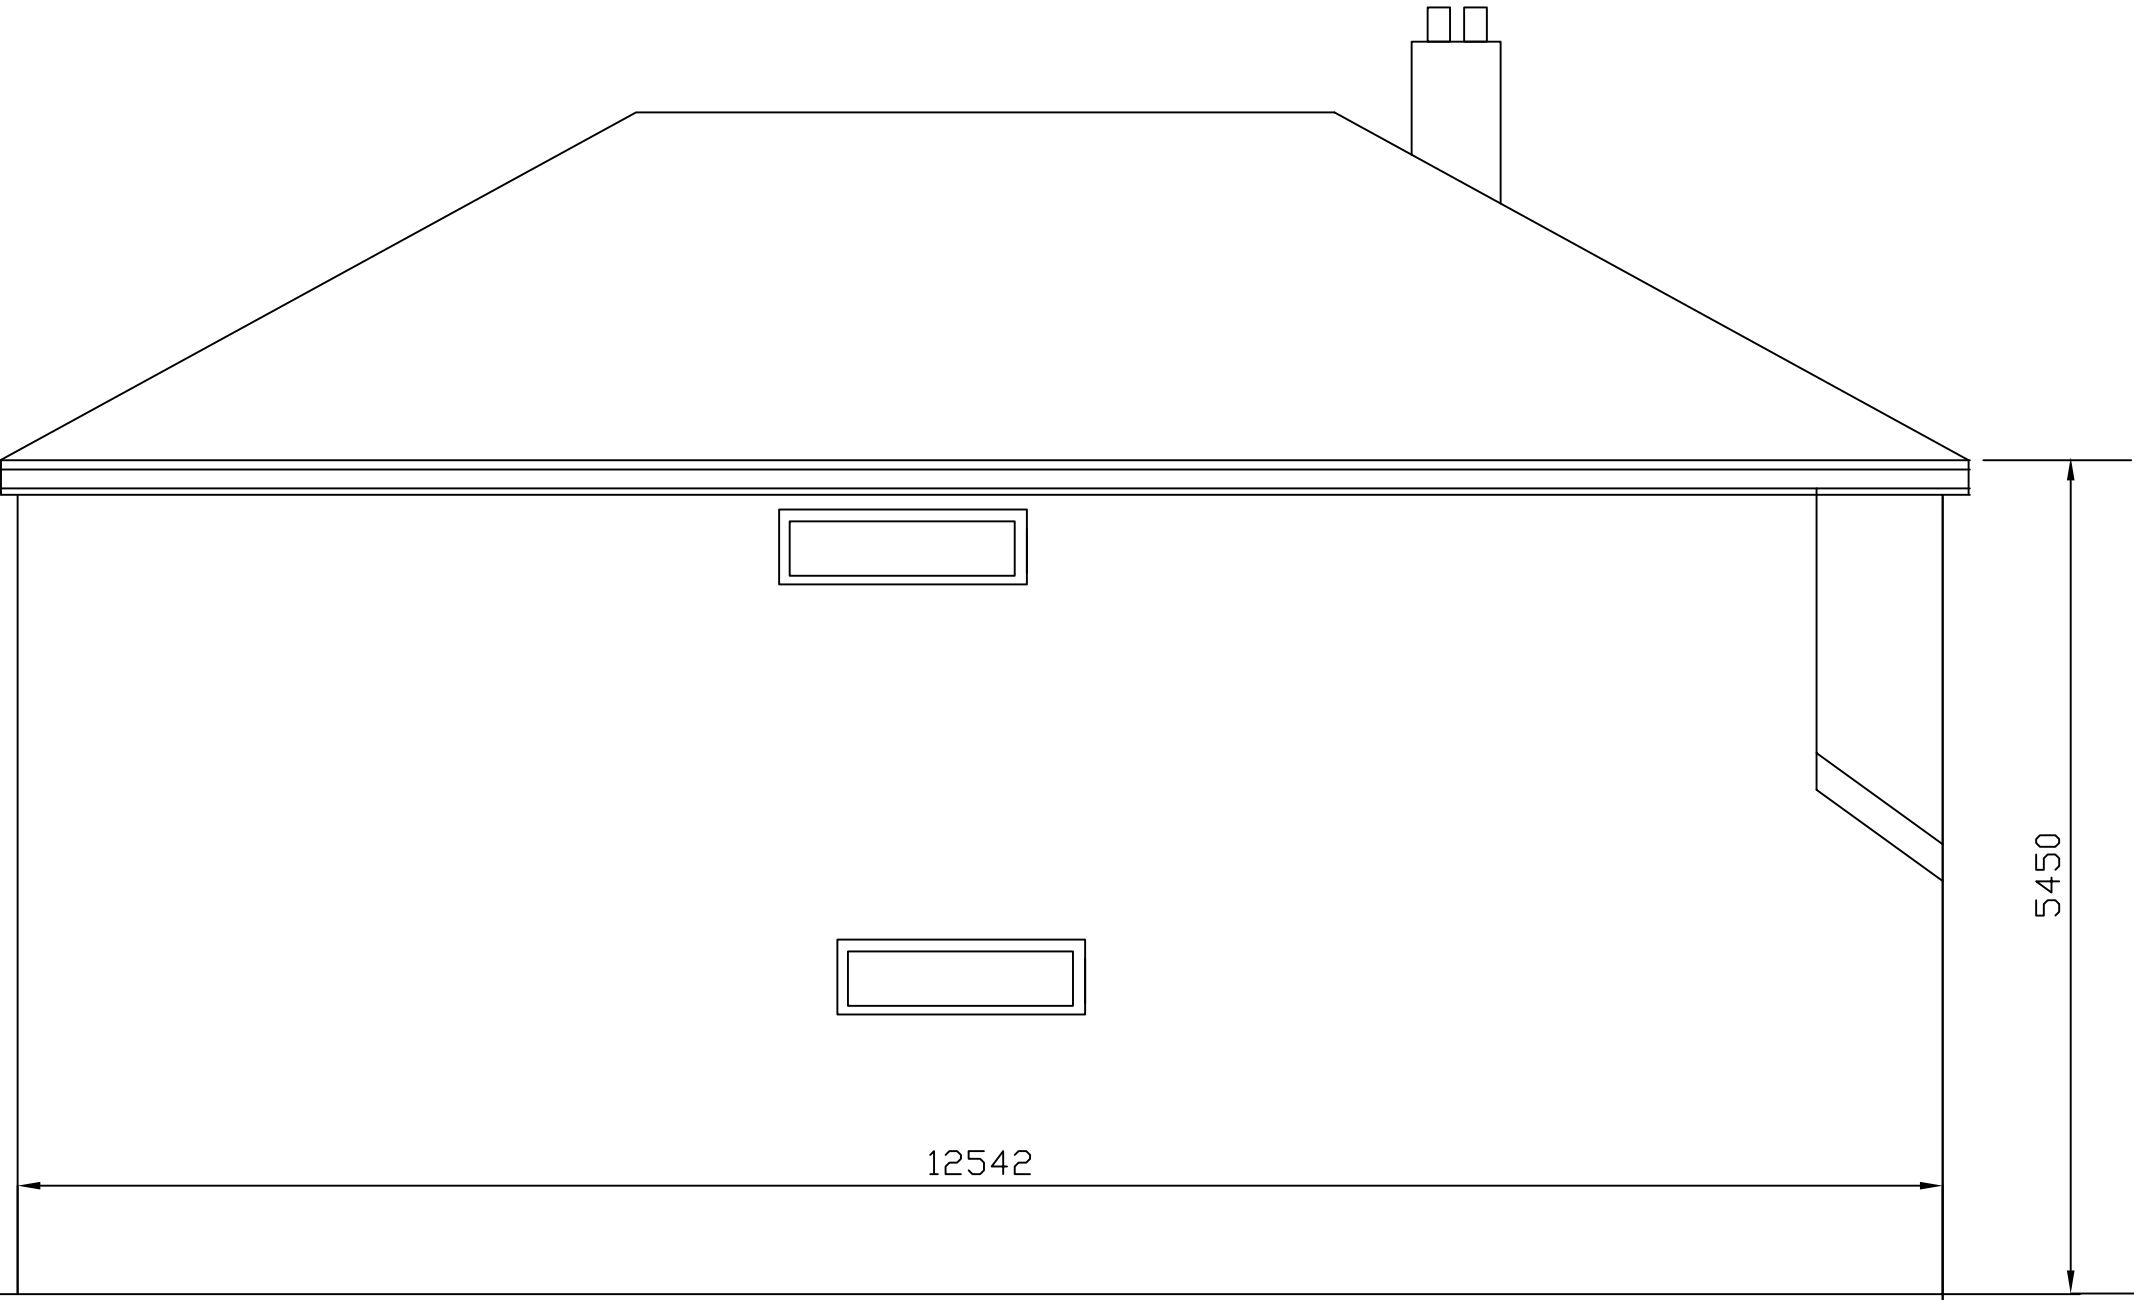

PROPOSED SIDE ELEVATION