

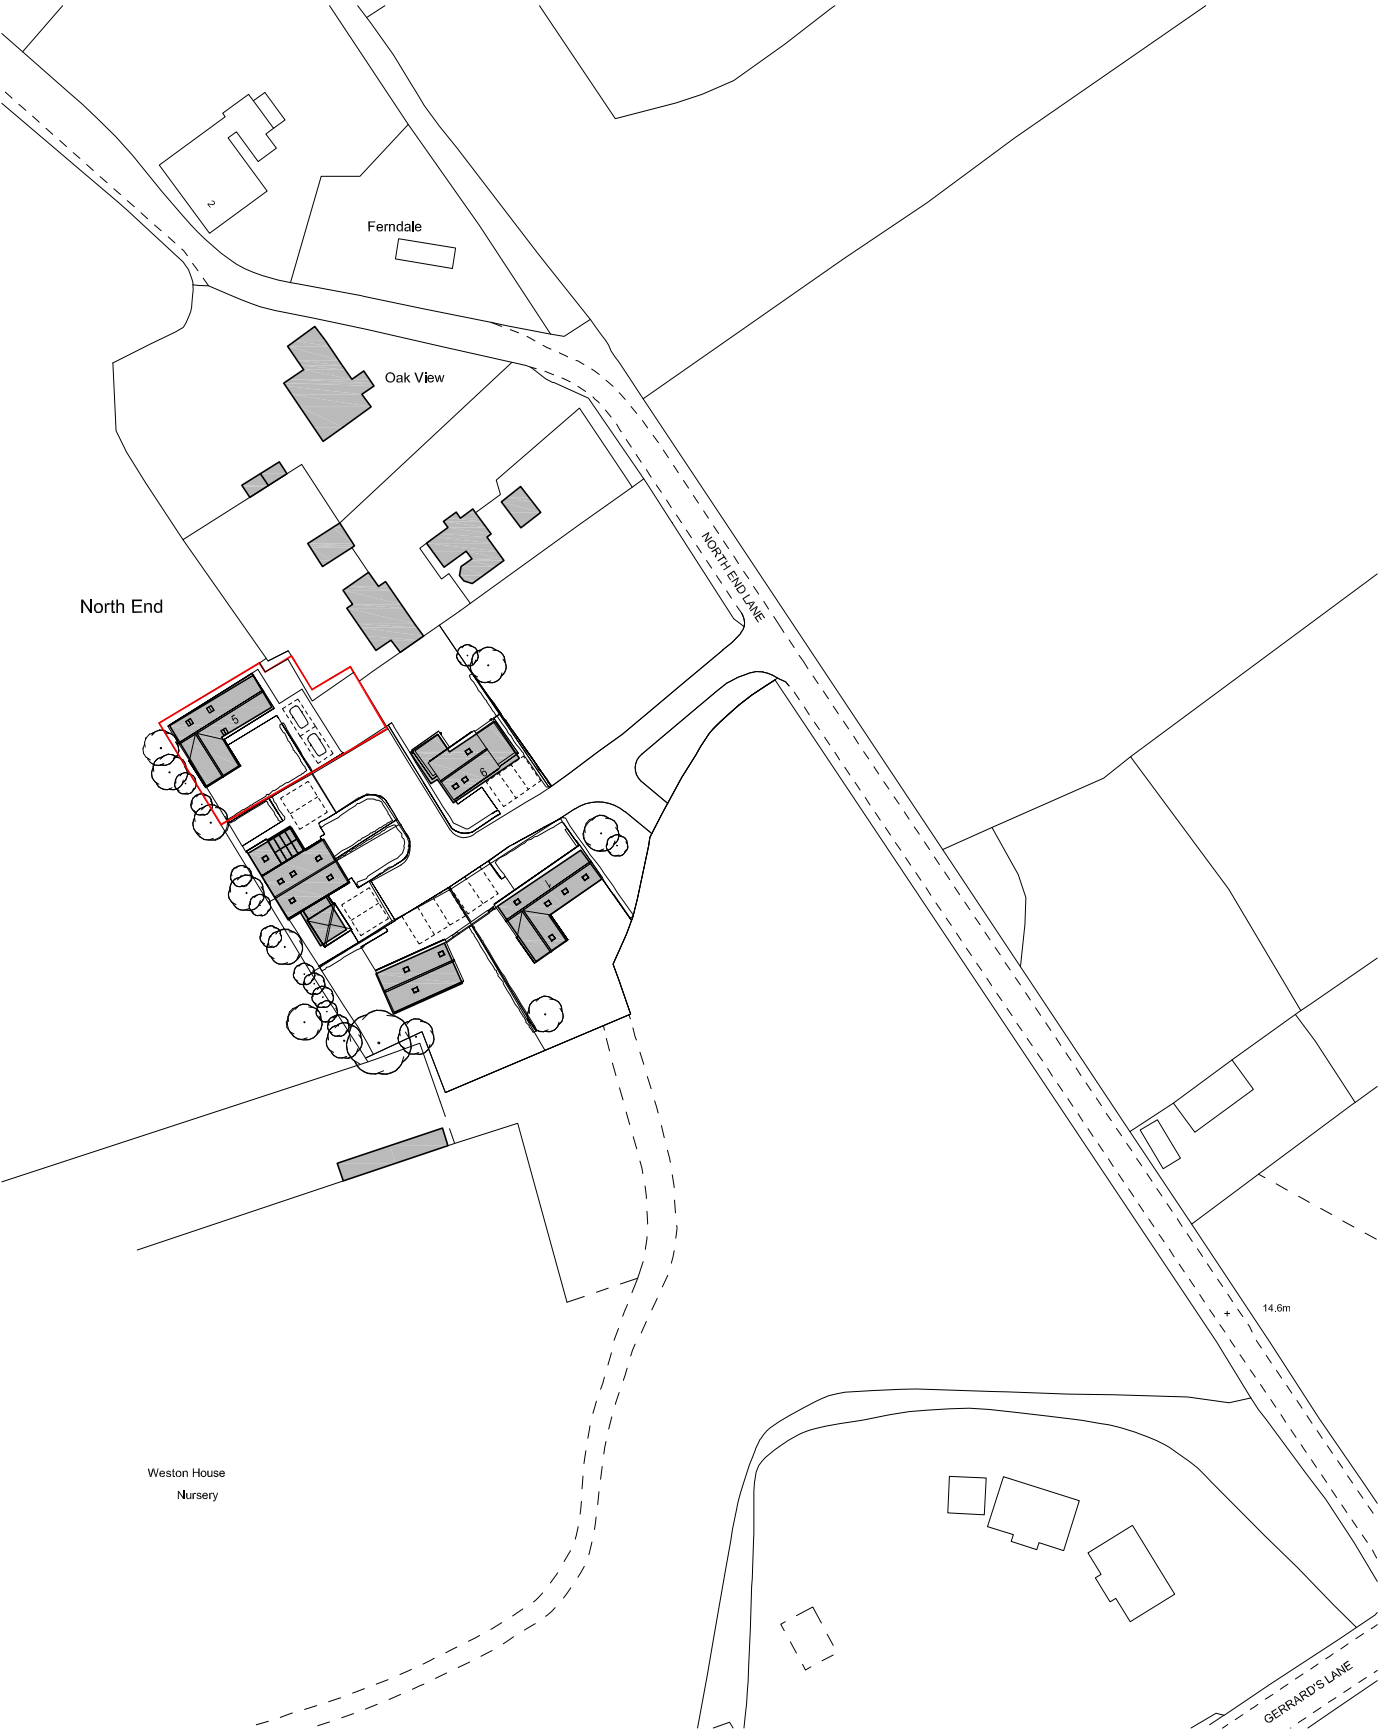


KEY

APPLICATION SITE

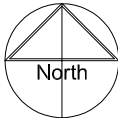

SITE LOCATION PLAN - SCALE 1:1250

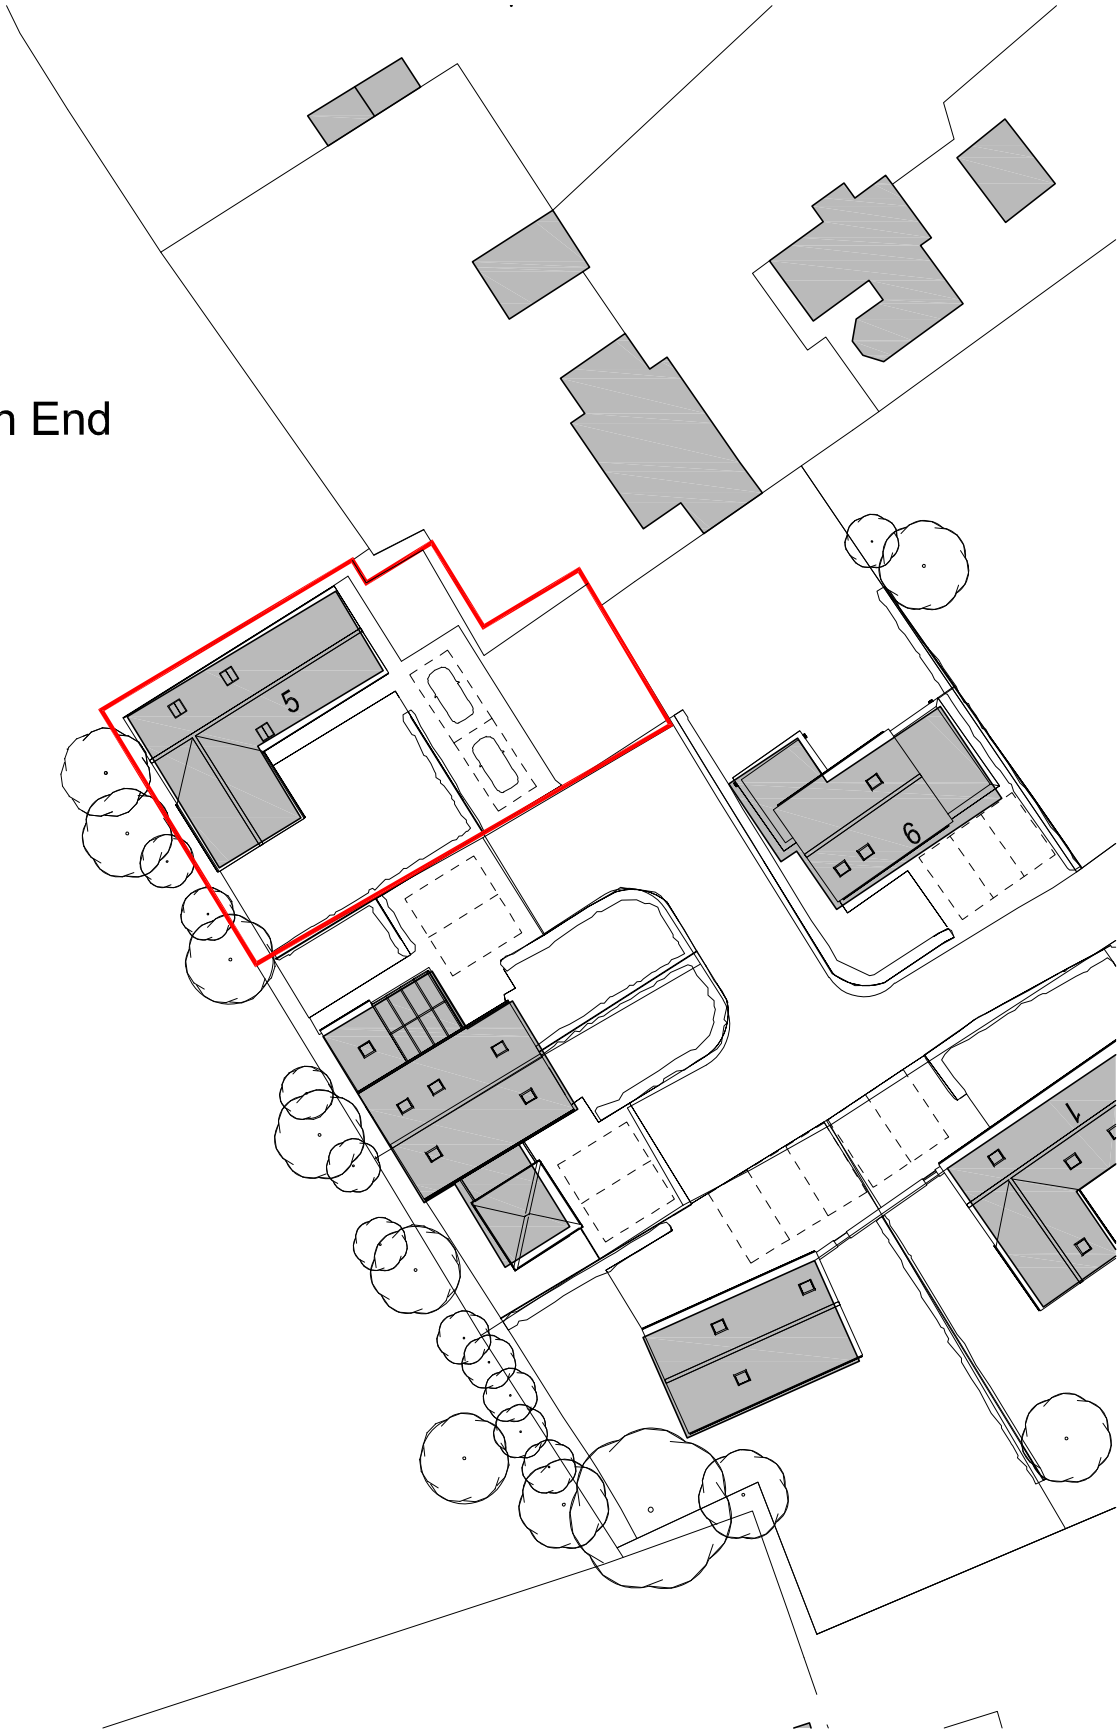

SITE LOCATION PLAN - SCALE 1:500



©Level 2 Architects. This design and drawing is the copyright of Level 2 Architects and may not be reproduced in any form whatsoever without prior written consent. Issue of the drawing does not impart any real or implied copyright licence. This drawing must be read in conjunction with all consultants, subcontractors and specialists drawings. All dimensions must be checked on site.

Level 2  
architects

|                                           |                       |       |
|-------------------------------------------|-----------------------|-------|
| Project 5 North End Farm Close, Liverpool |                       |       |
| Title Location Plan / Block Plan          |                       |       |
| Scale 1:1250                              | Drawing 488-1-PLN-001 | Rev # |
| PLANNING                                  |                       |       |