
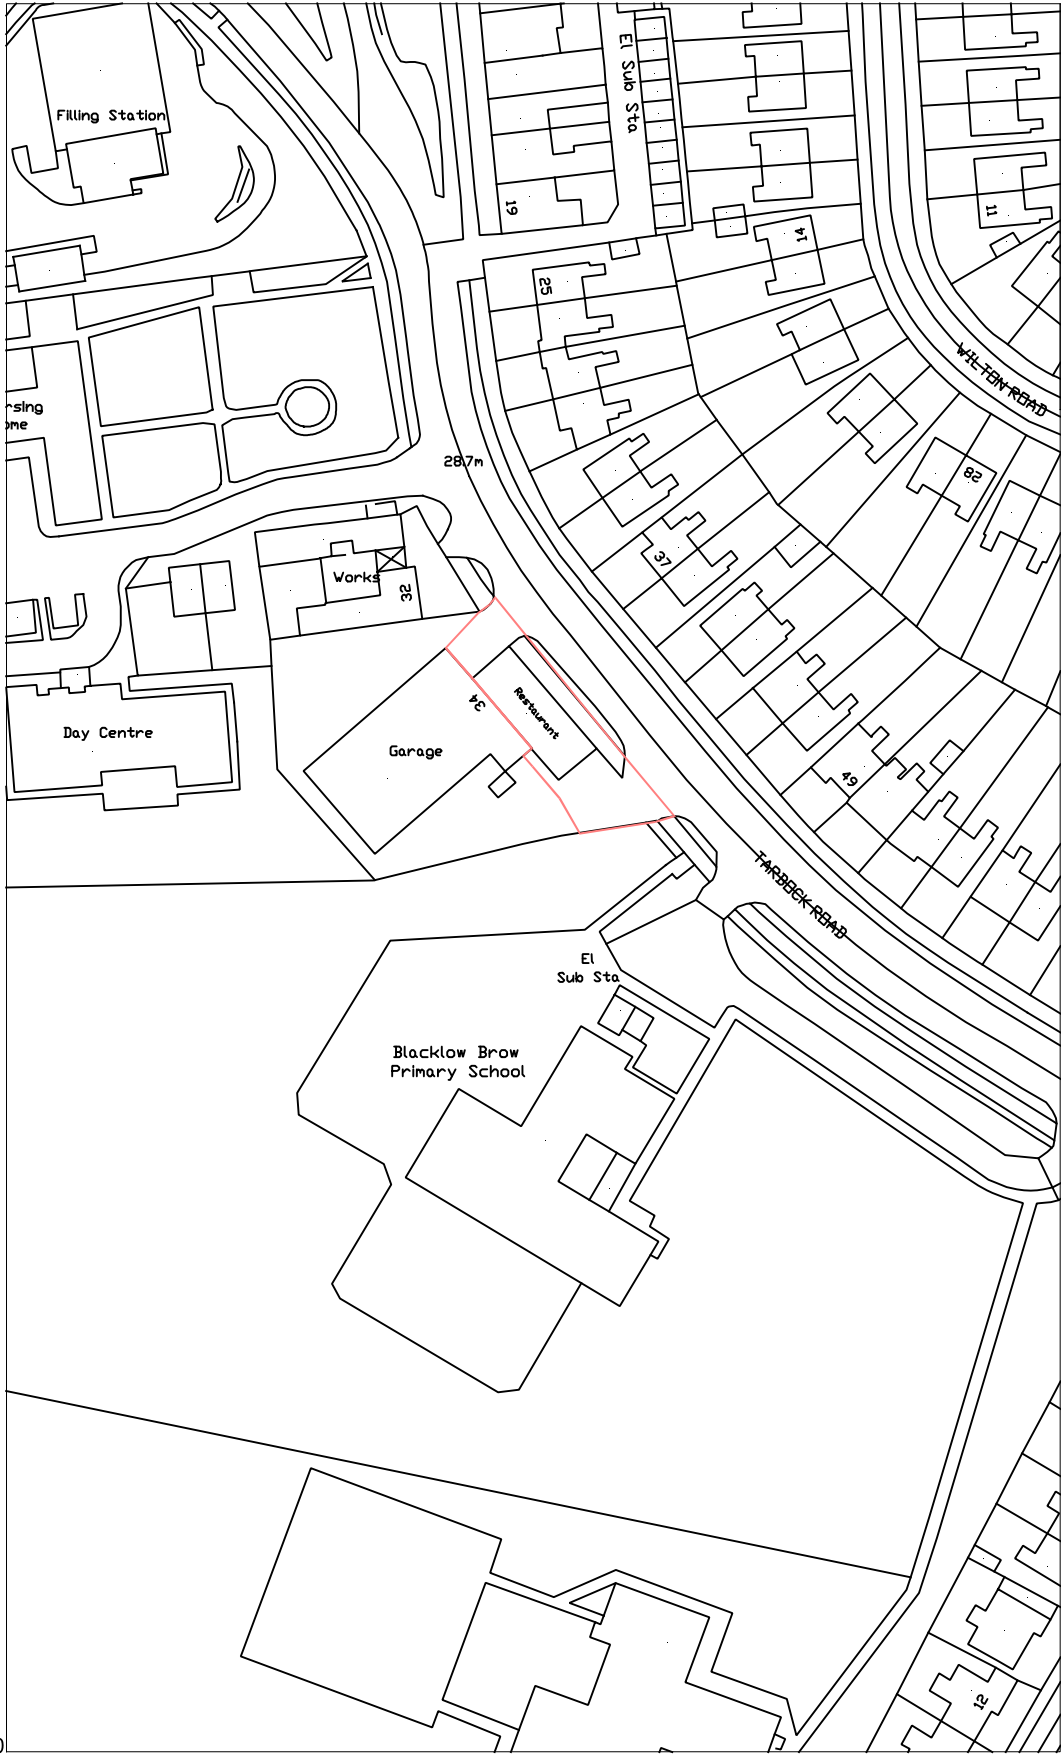


1:1250

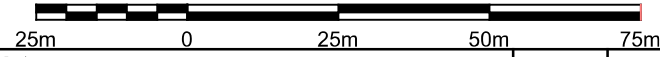

Project
CHANGE OF USE OF FLAVIO'S ITALIAN RESTAURANT (USE CLASS E (b) TO A
CONVENIENCE STORE (USE CLASS E (a) AT 34 TARBOCK ROAD, HUYTON,
LIVERPOOL. L36 5XW

Client
MR P PUNNAVELIL

Contract. No.	Drg.No.	Revision	Scale	1:1250	@ A4
	1		By	MCC	Date
			Chkd		AUGUST 2024

Drawing Title
SITE LOCATION PLAN

MAT Design Limited
Town Planning & Building
Control Consultants

17 BROOKSIDE AVE
ECCLESTON
ST. HELENS
WA10 4RN

Telephone:07850203448
E-mail:miketa@blueyonder.co.uk