

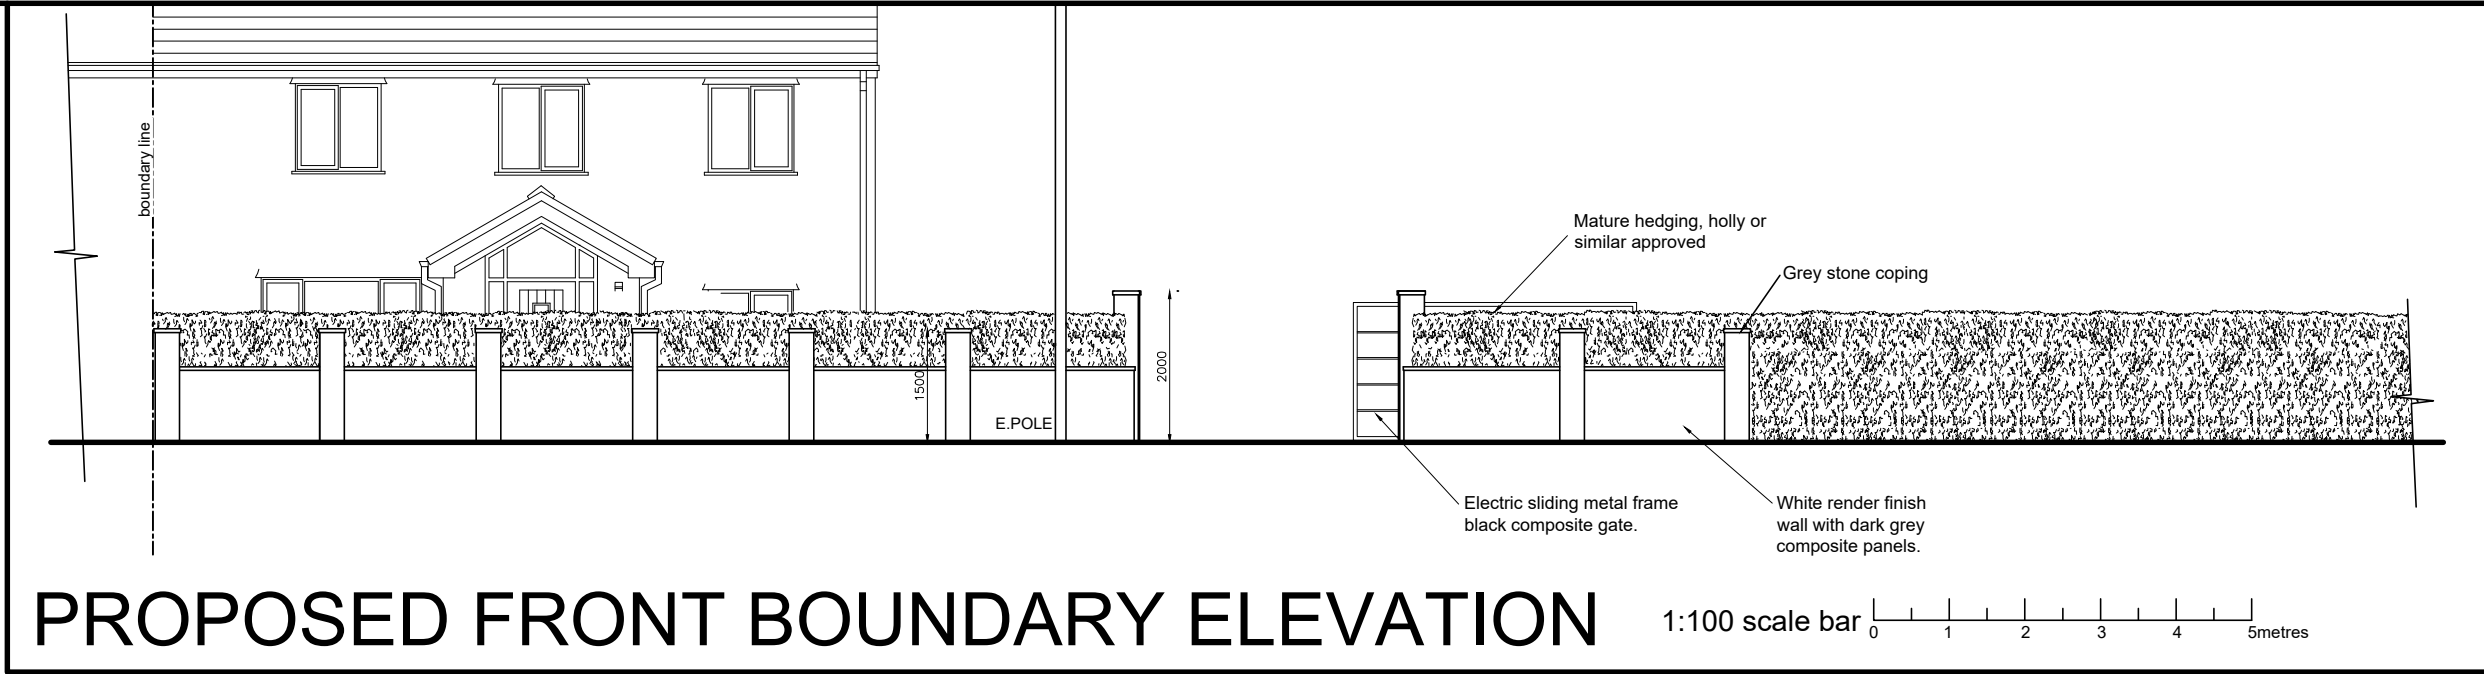


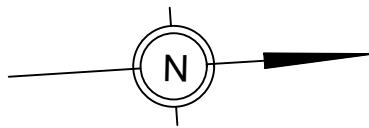

PROPOSED FRONT BOUNDARY ELEVATION

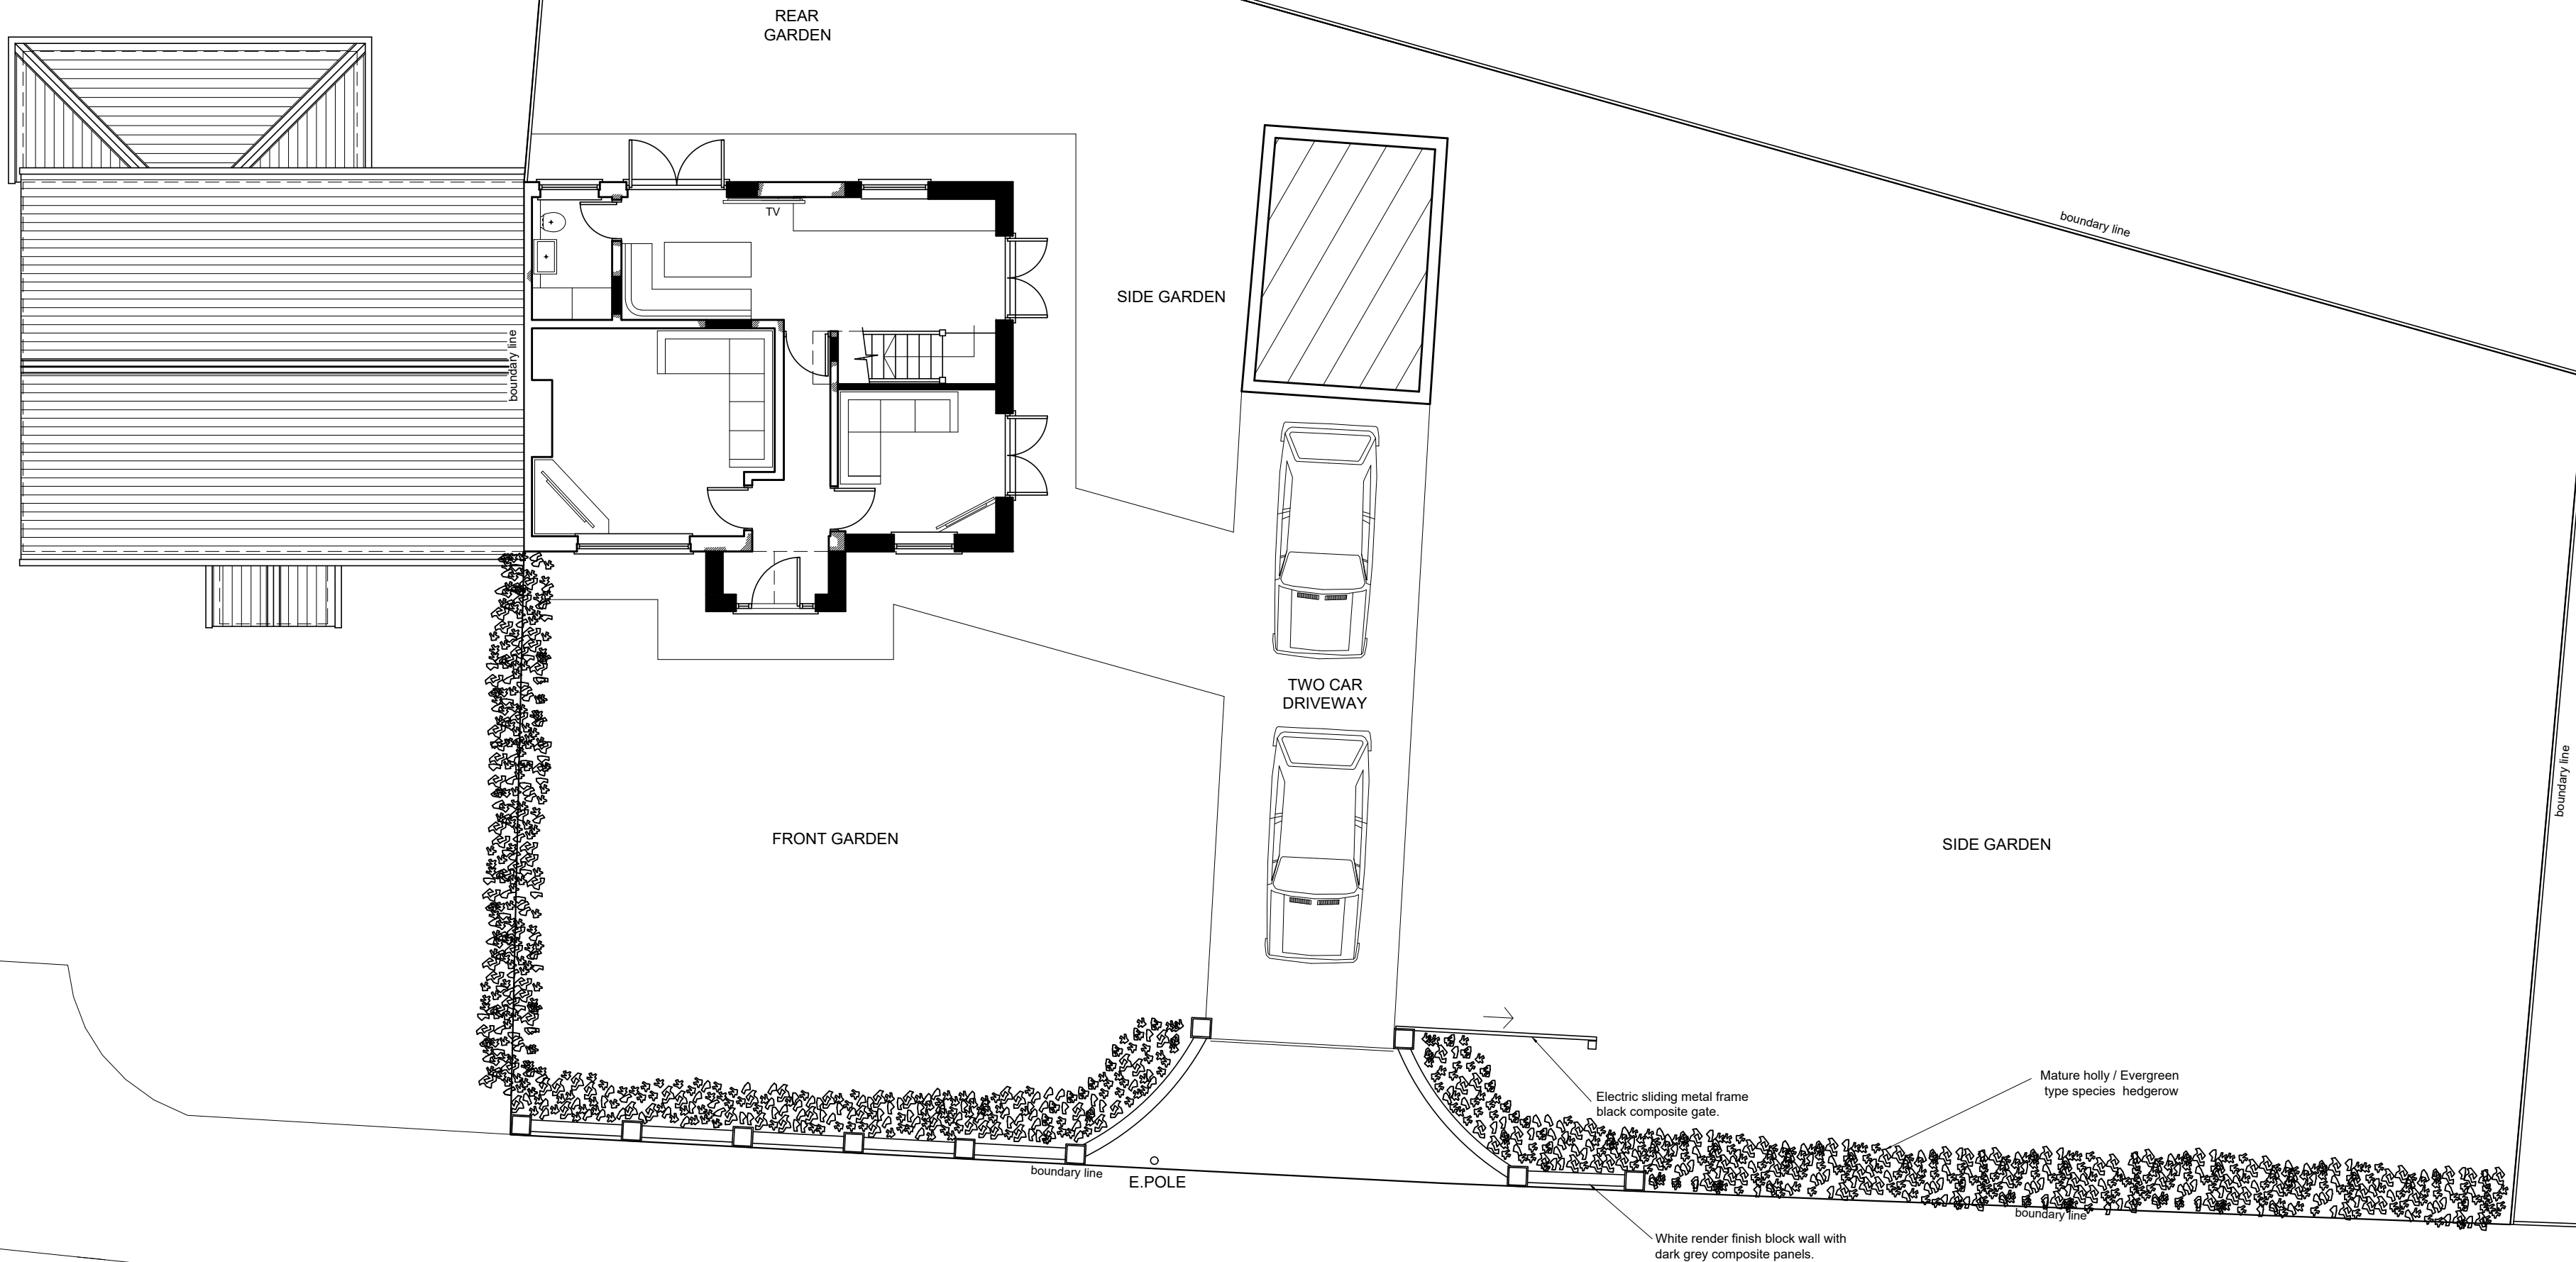

WHITEFIELD LANE

PROPOSED SITE LAYOUT PLAN

REV E : Wall piers height increased 09.12.2021
REV D : Wall elevation adjusted. 08.12.2021
REV C : Proposed single storey rear extension removed 28.11.2021
Rev B: Trees & shrubbery removed 21.09.2021
Rev A: Wall elevation added 03.09.2021

R J G Architecture LTD For All Your Architectural Design Requirements t: 01794 418619 e: info@rjgarchitecture.com	Project 84 Whitefield Lane Tarbock Green Liverpool	
	Design Title Proposed Site Layout Plan	Design No 01471/SK/03
	Drawn by C.S	Rev E
1:100 scale bar 0 1 2 3 4 5metres		Date Nov.'21