


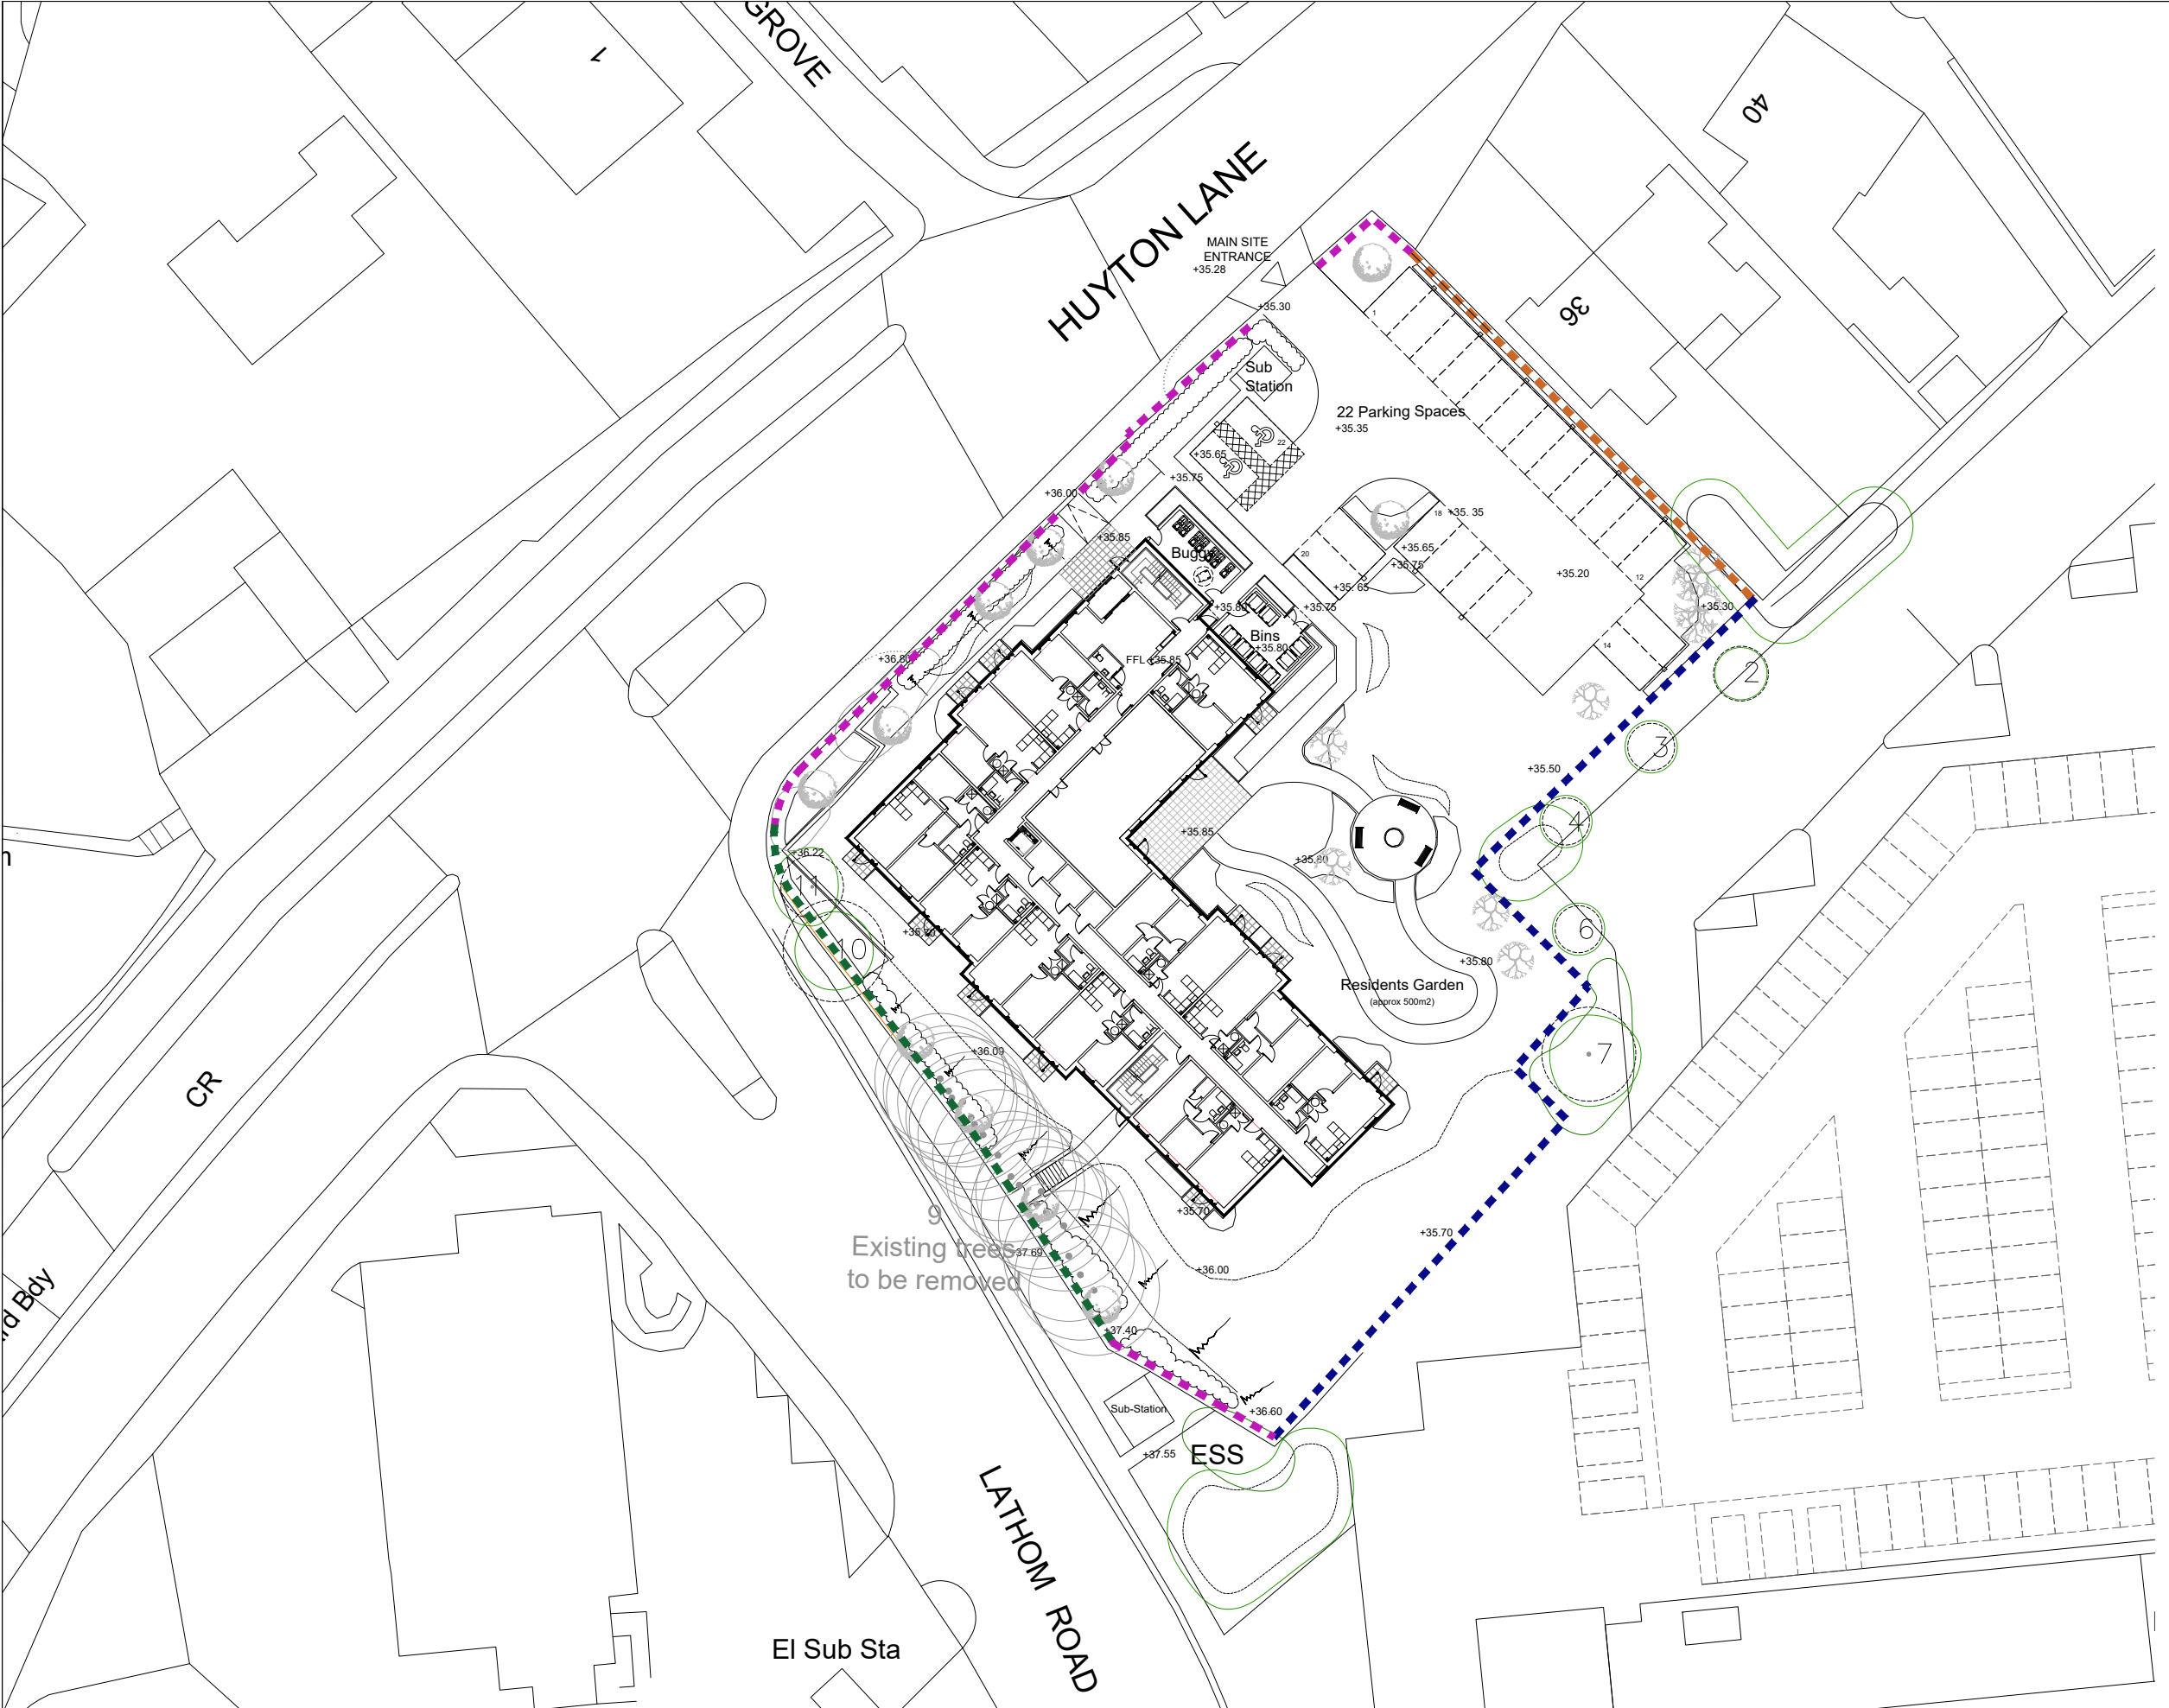

Notes:

- All drawings are subject to Planning and Building Control consent.
- The details shown are for design intent purposes only and are subject to further design development with suppliers and sub-contractors
- Proposals subject to consultation and approval from Local Authority Building Control or an Approved Inspector
- All setting out dimensions should be checked on-site prior to construction and any discrepancies and/or omissions should be reported to the Architect immediately

Rev	Date	Details
P1C	19.05.23	amendment to the north-east boundary fence
P1B	04.05.23	Revised north-east boundary
P1A	20.03.23	Revised Boundary Treatment
P1	03.02.23	Planning Issue

Rev	Date	Details
AL	MA	
AL	MA	
AL	MA	
AL	MA	

Drawn By:	Project No:
AL	22053
Date:	Scale:
Dec22	1:500 @A3
Checked By:	Dwg No:
MA	1007
Date:	Rev: P1 C

Issued for:

PLANNING

Project/Client:

22053

Huyton Lane, Huyton

McCarthy & Stone

Drawing:

Boundary Treatment

27 Glasshouse Studios, Fryern Court Road, Fordingbridge, Hampshire, SP6 1QX
T: (01425) 655806
www.brightspacearchitects.com

© Brightspace Architects Ltd. Contractors must work only to figured dimensions which are to be checked on site.
Registered Office: 27 Glasshouse Studios, Fryern Court Road, Fordingbridge, Hants, SP6 1QX. Registered Number: 07399008