


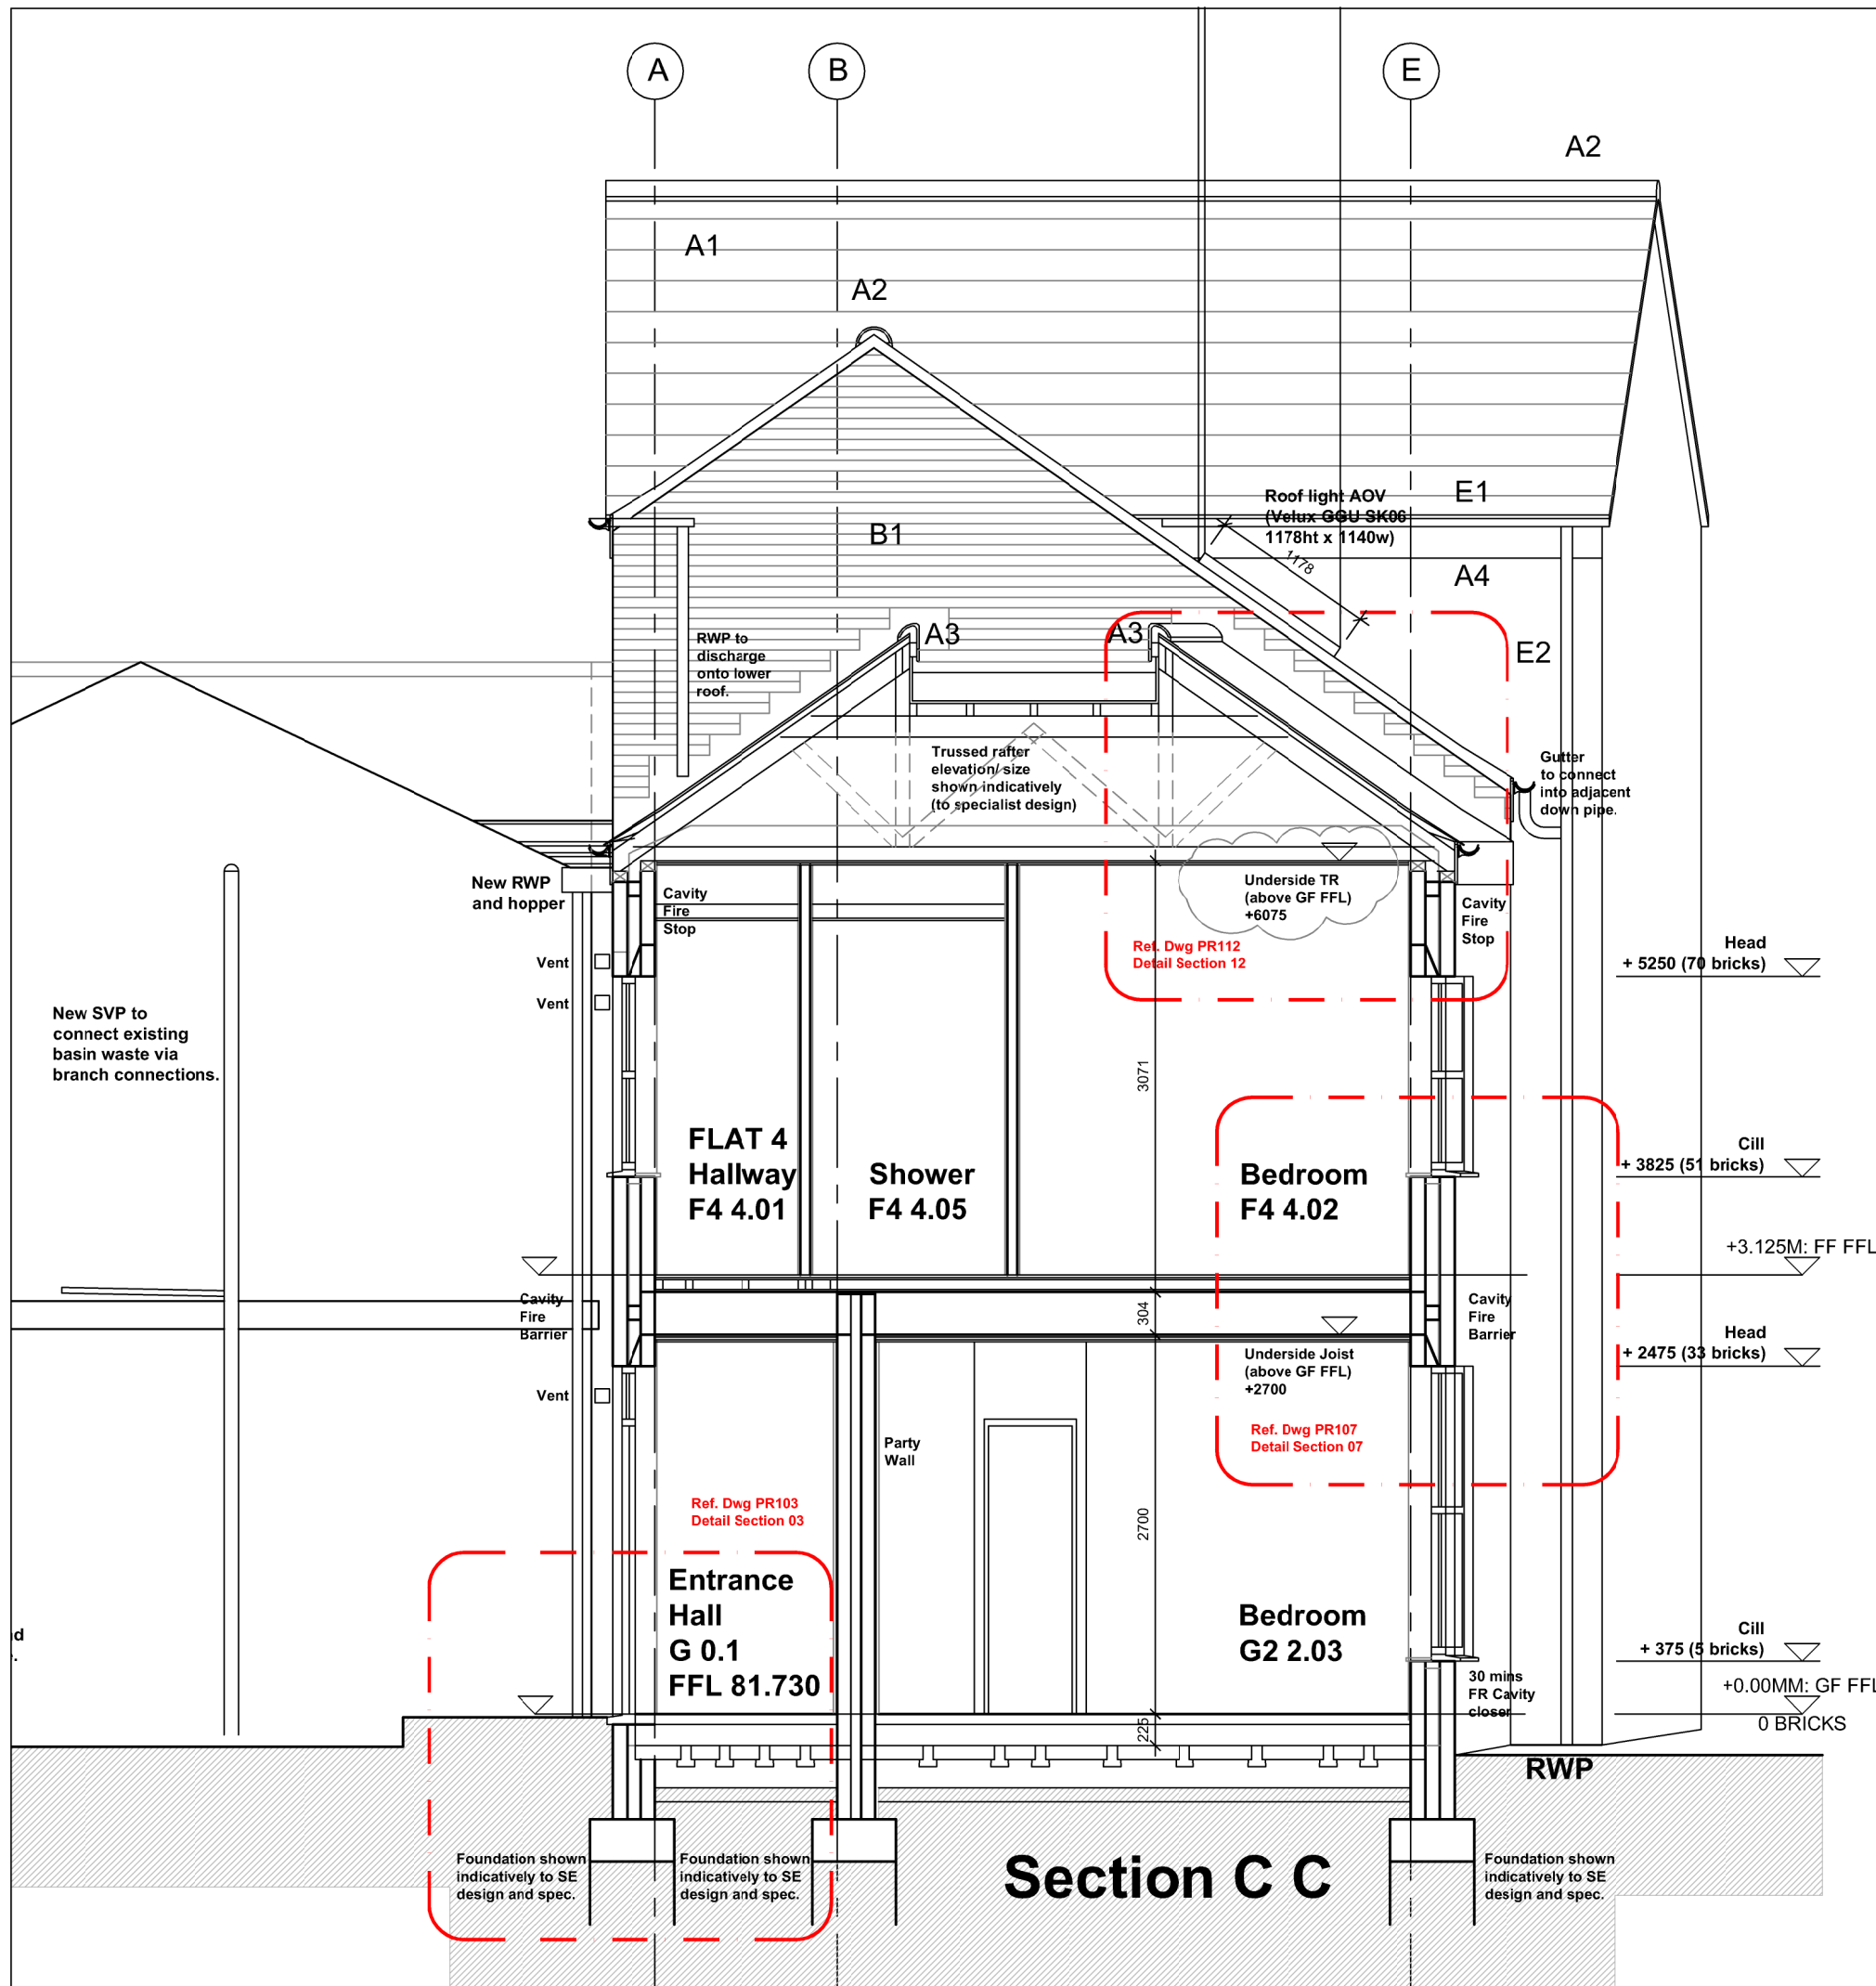

KEY TO PROPOSED MATERIALS

ROOF	A1	NATURAL SLATE FINISH MAIN ROOF FALLS 35 DEGREES. FEAR PITCH TO LOWER ROOF VARIES 35 - 225 DEGREES. COLOUR: SELF COLOUR
	A2	BEDDED HALF ROUND RIDGE TILE COLOUR: TO MATCH SLATE
	A3	BEDDED MONO PITCH RIDGE TILE COLOUR: TO MATCH SLATE
	A4	FACIA HQ PAINTED TIMBER COLOUR: ANTHRACITE GREY TO MATCH WINDOWS
	A5	ROOFLIGHT VELUX OR SIMILAR PROPRIETARY CENTRE PIVOT ROOFLIGHT. ELECTRICALLY OPERATED TO ACT AS AUTOMATIC OPENING VENT. SIZETO B.REGS REQUIREMENTS. COLOUR: GREY RAL 7043
WALLS	B1	MAIN MASONRY BRICKWORK - FORTERRA WENTWORTH MIXTURE/ IBSTOCK CALDERSTONE CLARET WITH NATURAL MORTAR JOINTS (BUCKET HANDLE) BRICK COLOUR: RED/ ORANGE
	B2	ACCENT MASONRY BRICKWORK SPECIFICATION TBC. WITH VERTICAL NATURAL MORTAR JOINTS (BUCKET HANDLE) BRICK COLOUR: TBC
WINDOWS/ LOUVRES	C1	POLYESTER POWDER COATED THERMALLY BROKEN DOUBLE/ GLAZED ALUMINIUM PUNCHED WINDOWS WITH OPENING LIGHTS WHERE INDICATED - COMAR OR SIMILAR APPROVED. COLOUR: ANTHRACITE GREY RAL 7016
	C2	POLYESTER POWDER COATED PROPRIETARY ALUMINIUM PROTRUDING WINDOW SURROUND DETAIL TBC. COLOUR: ANTHRACITE GREY RAL 7016
EXTERNAL DOORS	D1	POLYESTER POWDER COATED THERMALLY BROKEN DOUBLE/ GLAZED ALUMINIUM DOORS. COLOUR: TBC
RAIN WATER GOODS	E1	GUTTERS AND ASSOCIATED BRACKETS CAST IRON WITH HQ PAINT FINISH (HARGREAVES FOUNDRY LTD OR SIMILAR). COLOUR: ANTHRACITE GREY RAL 7016
	E2	RWPs AND ASSOCIATED BRACKETS CAST IRON WITH HQ PAINT FINISH (HARGREAVES FOUNDRY LTD OR SIMILAR). COLOUR: ANTHRACITE GREY RAL 7016

Rev. C9 26.02.2025 AOV rooflight detail added.
Rev. C8 16.07.2024 Level of US Trussed Rafter indicated.
Rev. C7 05.06.2024 Updated to reflect built in floor joists
Rev. C6 02.05.2024 Cavity barriers/ stops indicated.
Rev. C5 22.03.2024 GF FFL 81.730
Rev. C4 12.03.2024 Detail Refs. added.
Rev. C3 05.10.2023 PARTY CAVITY INCREASED TO 150MM/ ENABLING WORKS ADDED.
First/ Second floor FFL amended
Rev. C2 10.07.2023 Updated with timber floors/ stairs.
Rev. C1 27.06.2023 CONSTRUCTION ISSUE
REVISIONS:

CONSTRUCTION ISSUE
Drawing issued as 'Construction Issue' for construction purposes only.

 **owen ellis**
Architects

Honeycomb, Edmund Street
Liverpool L3 9NG
TEL: 0151 227 1555
brckdown@owenellis.co.uk
email: info@owenellis.co.uk
web: www.owenellis.co.uk

Proposed Apartments
Atherton Street
Prescot
L34 5QN

GA sections SH3
PROPOSED

DRAWING NUMBER
Proposed GA Sections

4267_PR033

SCALE
1:50 @ A3

REVISION

C9

DATE
June 2023