



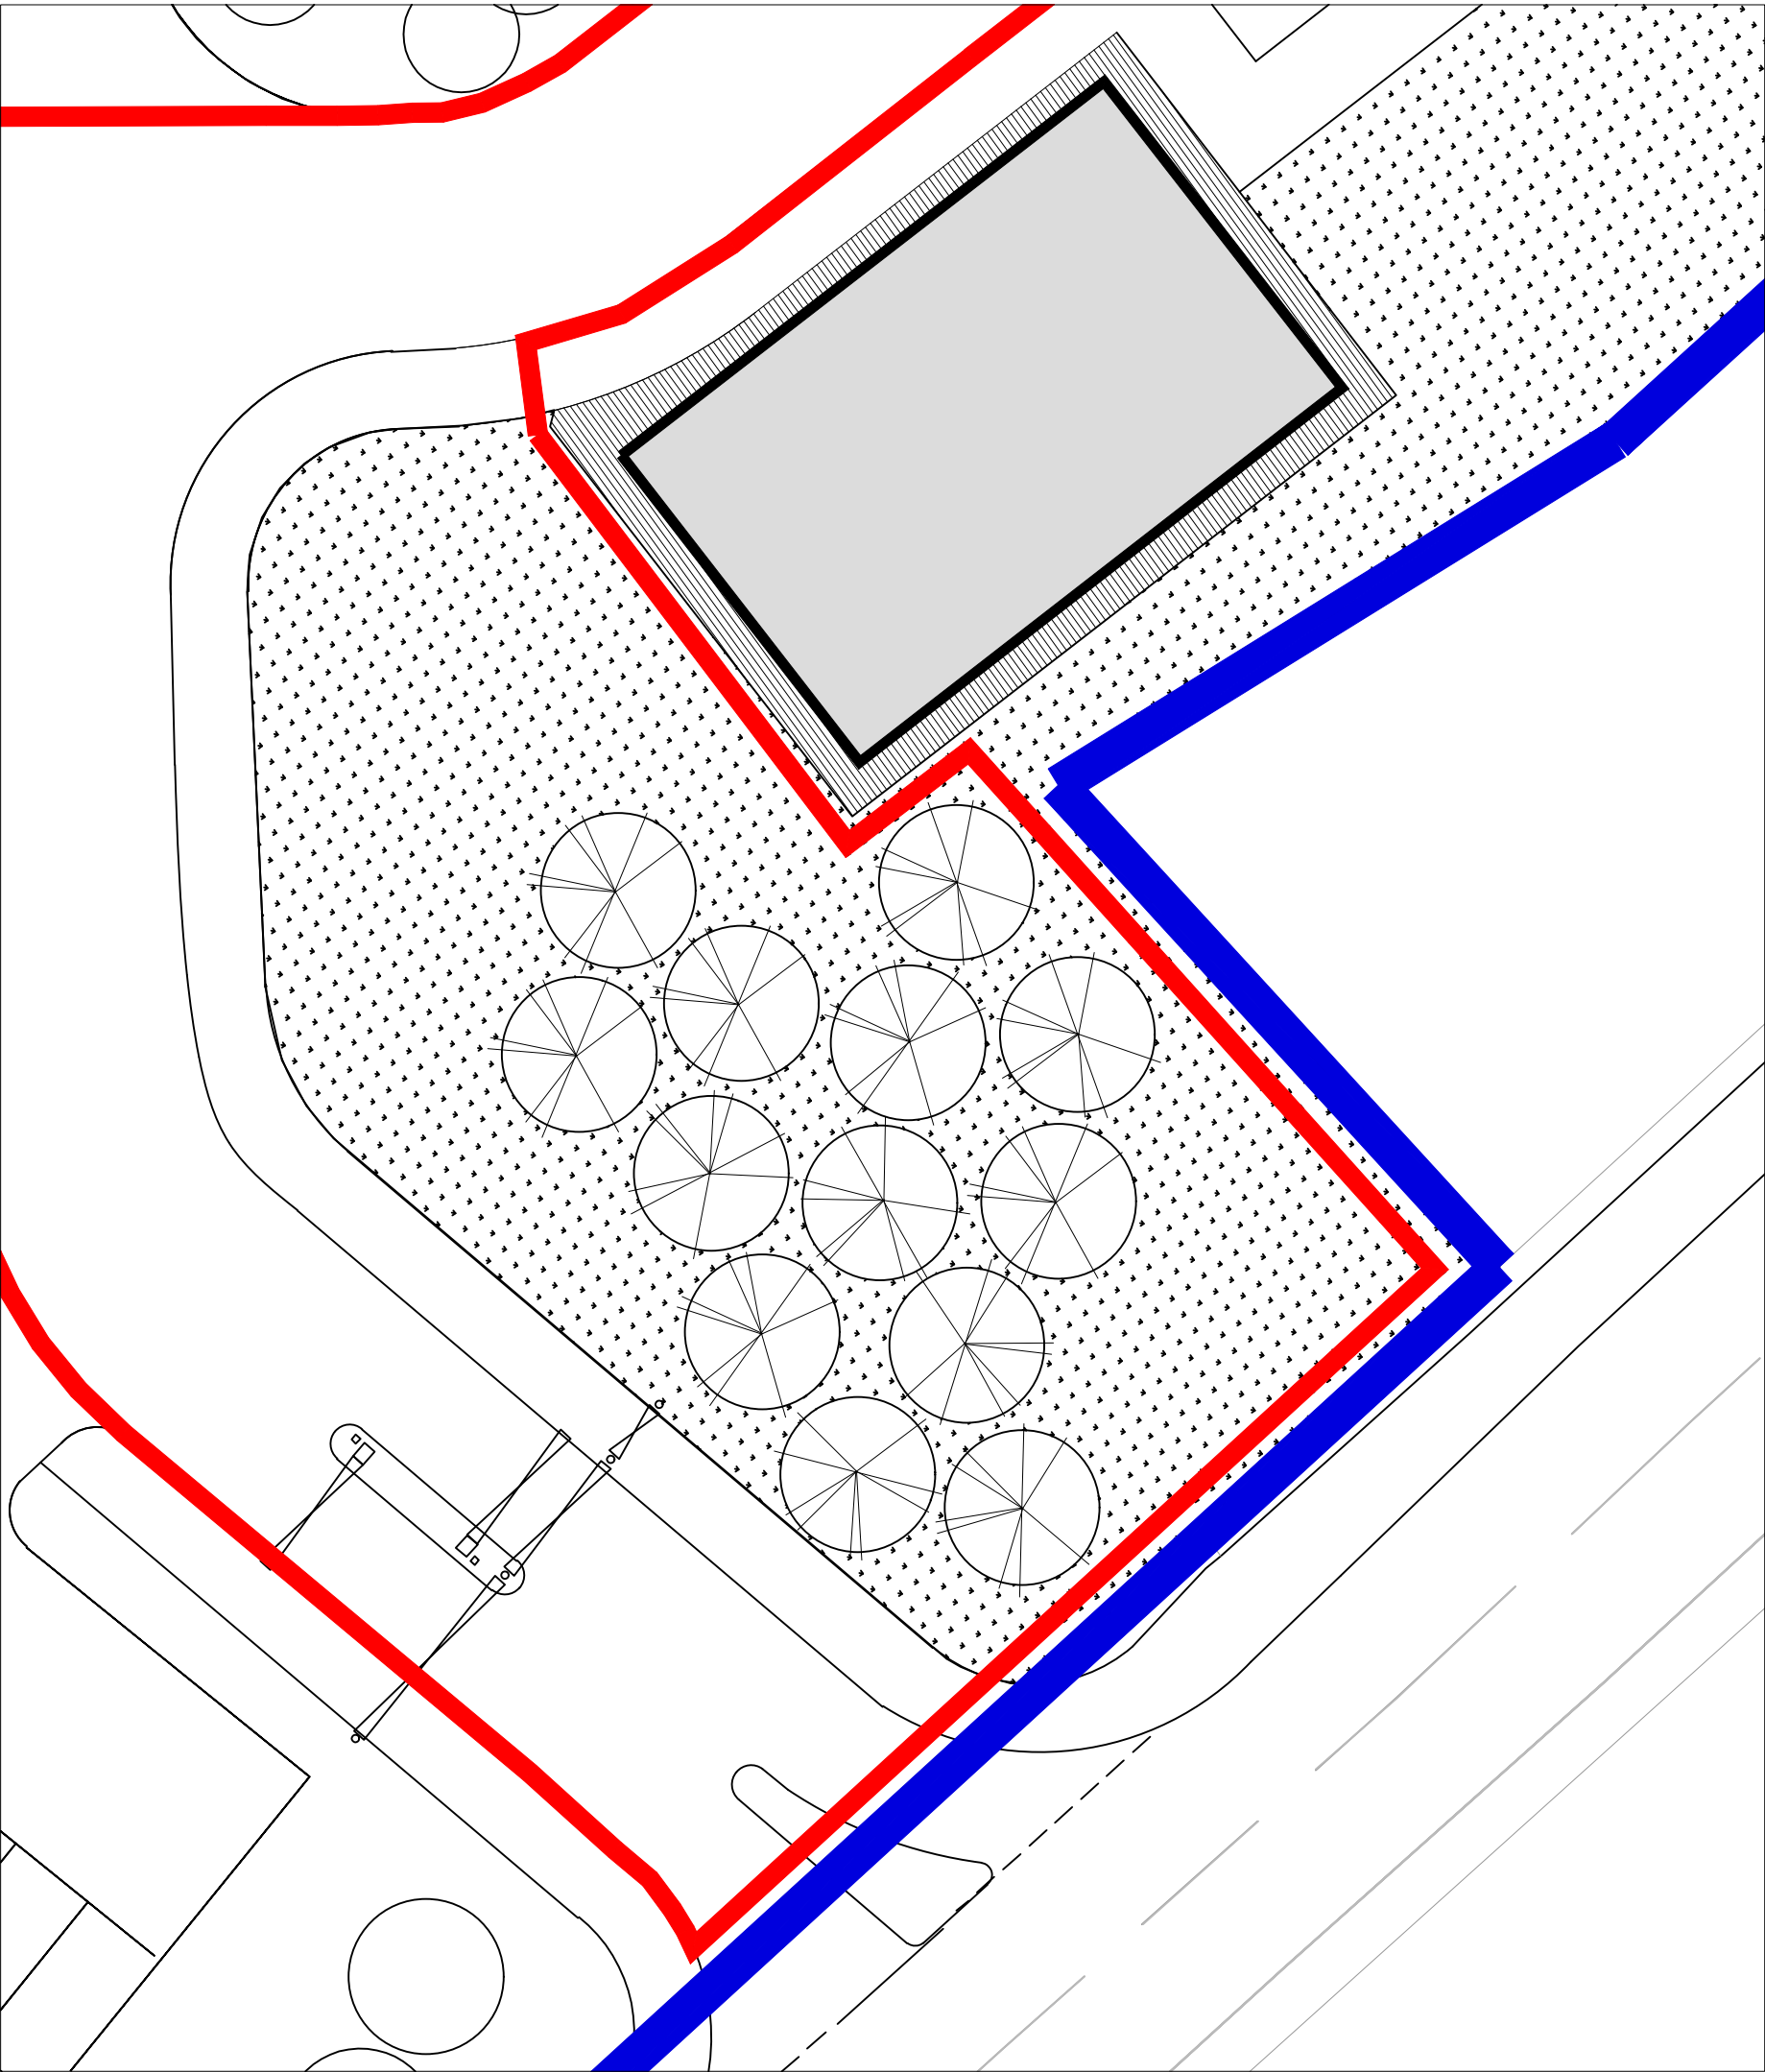

Use only labelled dimensions and levels for construction. All dimensions & levels to be checked on site before commencing work and any discrepancies to be notified to C.A. immediately. If in doubt ask ?

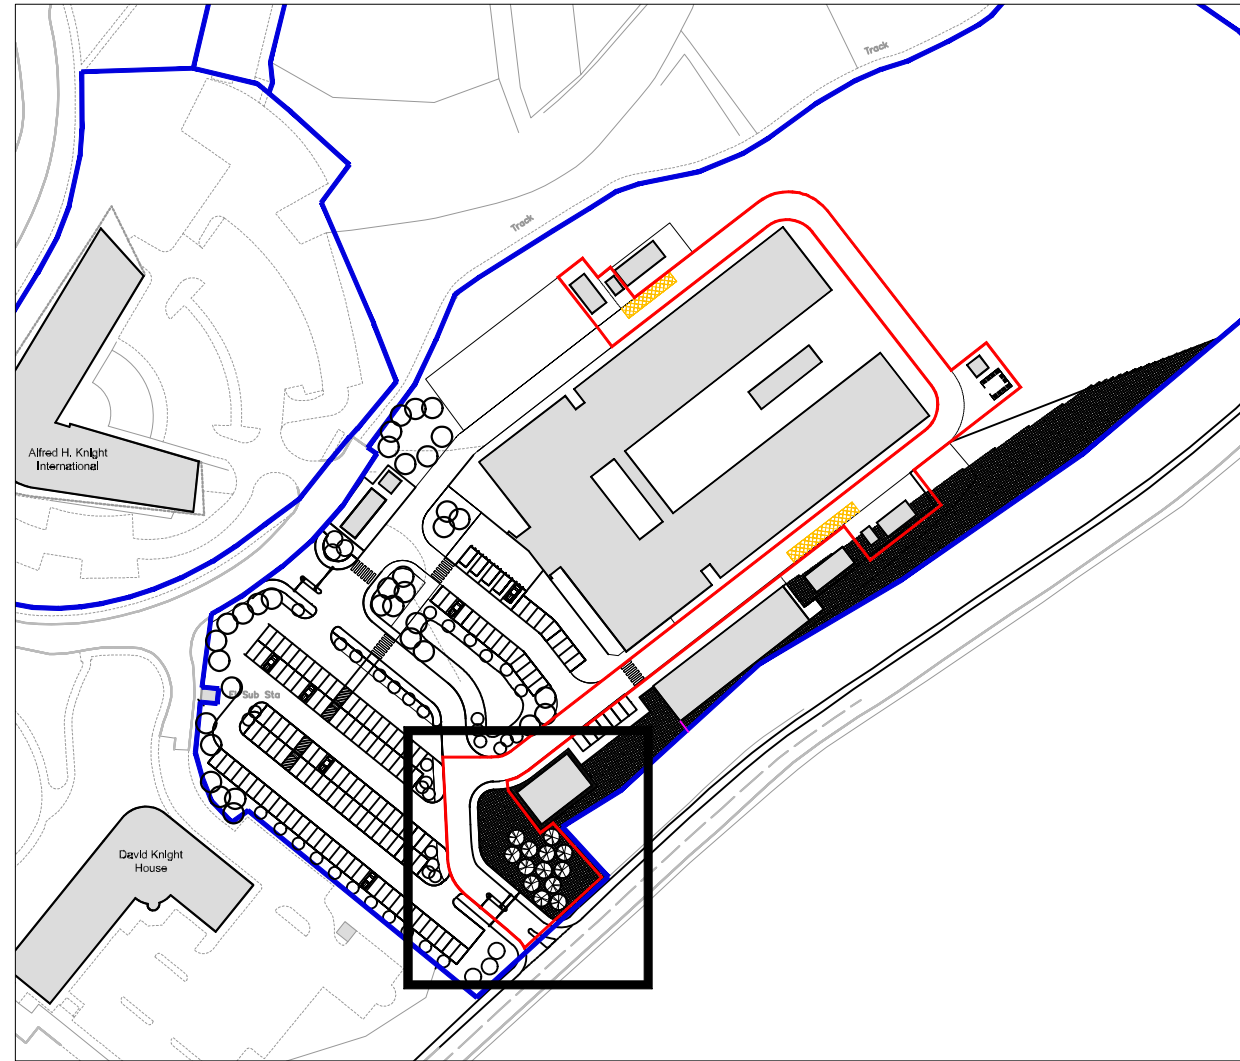

LOCATION PLAN1:2000



PLANTING			
SPECIES	QTY	SIZE / GIRTH	SPACING
SILVER BIRCH	13 / TBC	SMALL / TBC	MIN. 2M

A	BNG tree planting amended to 13No.	CM	06/02/25
rev	comments	initials	date

mdg

→

architects

interior designers

strategy planners

quantity surveyors

principal designers

Mersey Design Group Ltd

Cleveland House

41 Shaw Street

Liverpool L6 1HL

telephone: 0151 207 9431

facsimile: 0151 207 9447

e-mail: info@mdg.design

web: www.mdg.design

client
Alfred H Knight International Ltd

project
JKL Waste Treatment Project
Kings Business Park, Kings Drive
Prescot. L34 1PJ

content
Landscape Plan
Proposed Tree Planting

scale 1:100	sheet 26/09/24	date CM	drawn by checked
project number 308-04	drawing number AL(9)04	rev A	
purpose of issue Planning			