


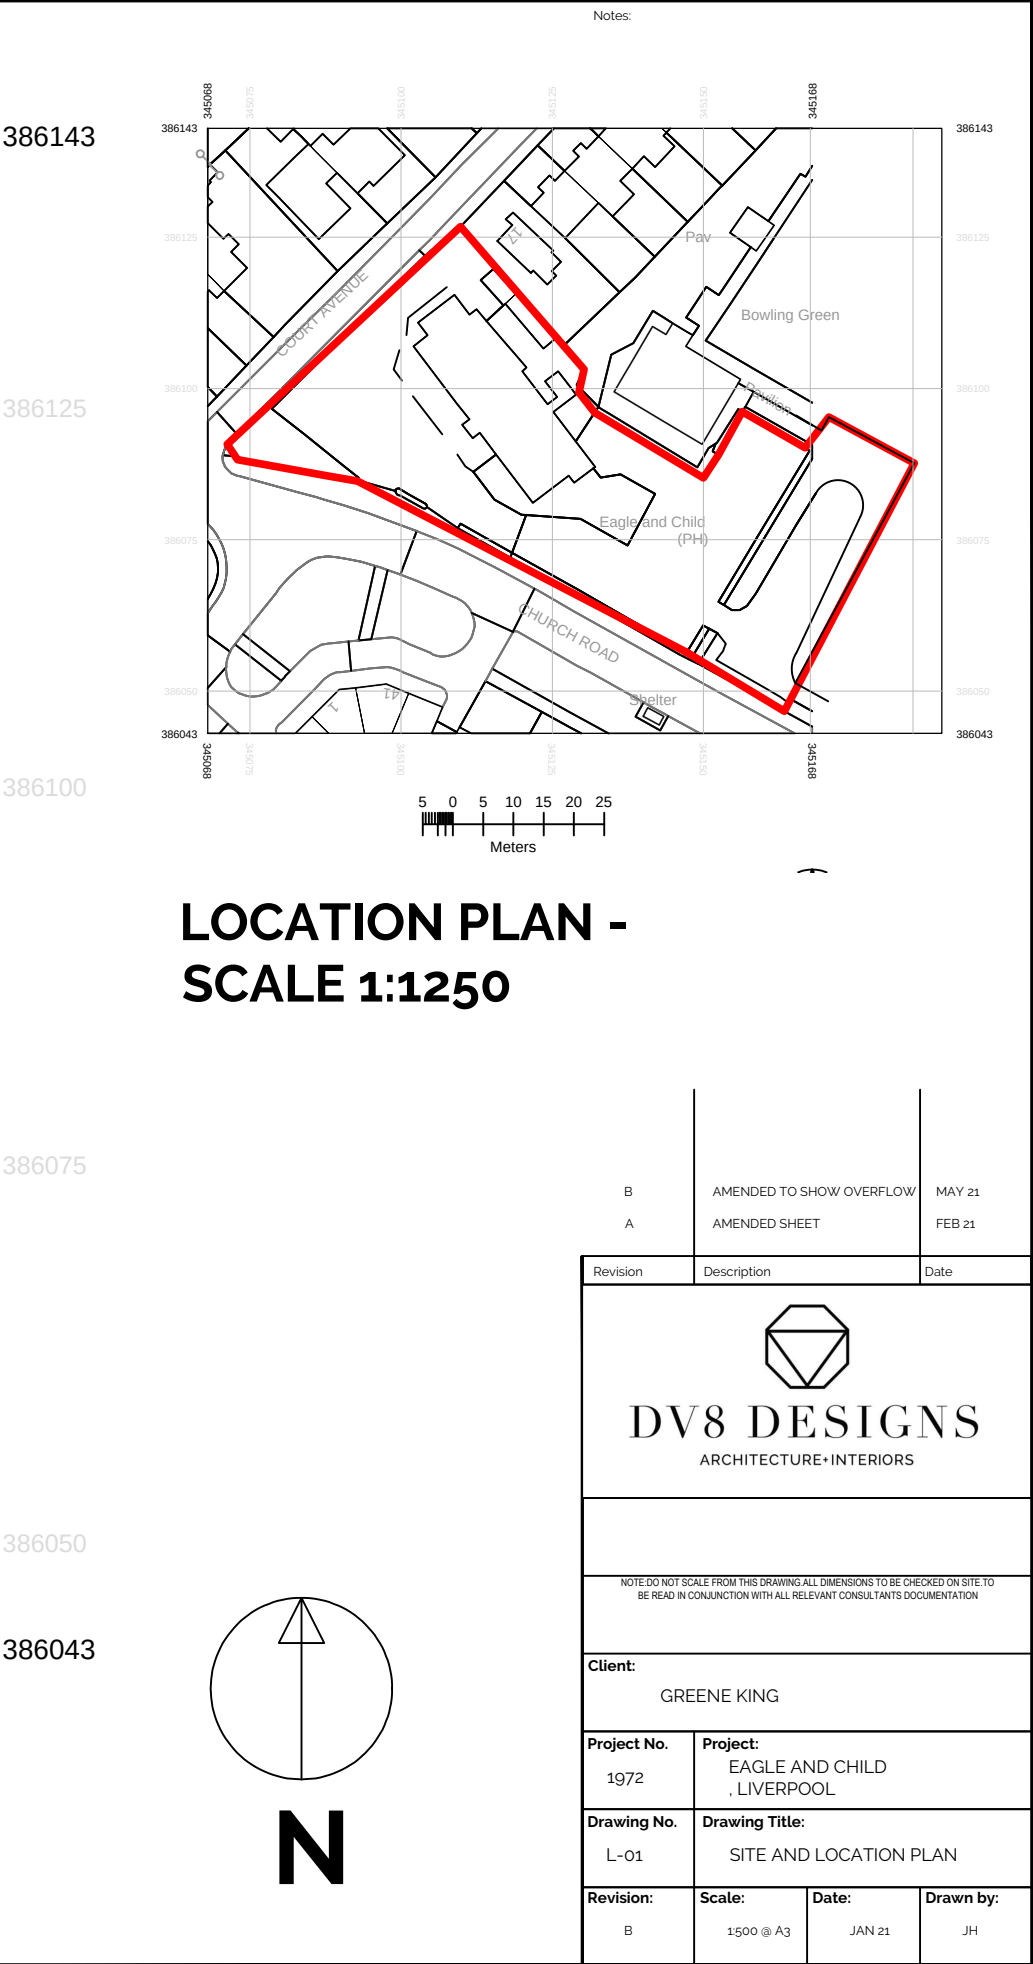

|   |                          |        |
|---|--------------------------|--------|
| B | AMENDED TO SHOW OVERFLOW | MAY 21 |
| A | AMENDED SHEET            | FEB 21 |

| Revision   | Description                              | Date            |
|---|------------------------------------------|-----------------|
| <div><br/>DV8 DESIGNS<br/>ARCHITECTURE•INTERIORS</div>      |                                          |                 |
| NOTE: DO NOT SCALE FROM THIS DRAWING. ALL DIMENSIONS TO BE CHECKED ON SITE TO BE READ IN CONJUNCTION WITH ALL RELEVANT CONSULTANTS DOCUMENTATION |                                          |                 |
| Client: GREENE KING   |                                          |                 |
| Project No.<br>1972   | Project:<br>EAGLE AND CHILD<br>LIVERPOOL |                 |
| Drawing No.<br>L-01   | Drawing Title:<br>SITE AND LOCATION PLAN |                 |
| Revision:<br>B   | Scale:<br>1:500 @ A3                     | Date:<br>JAN 21 |
|   |                                          | Drawn by:<br>JH |