




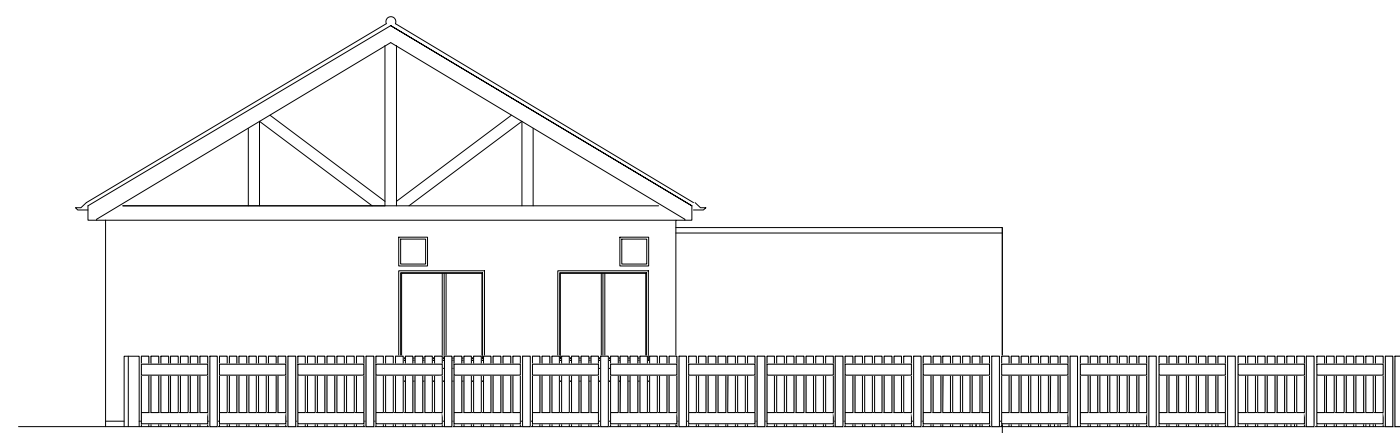


EXISTING ELEVATION B
Scale 1:100

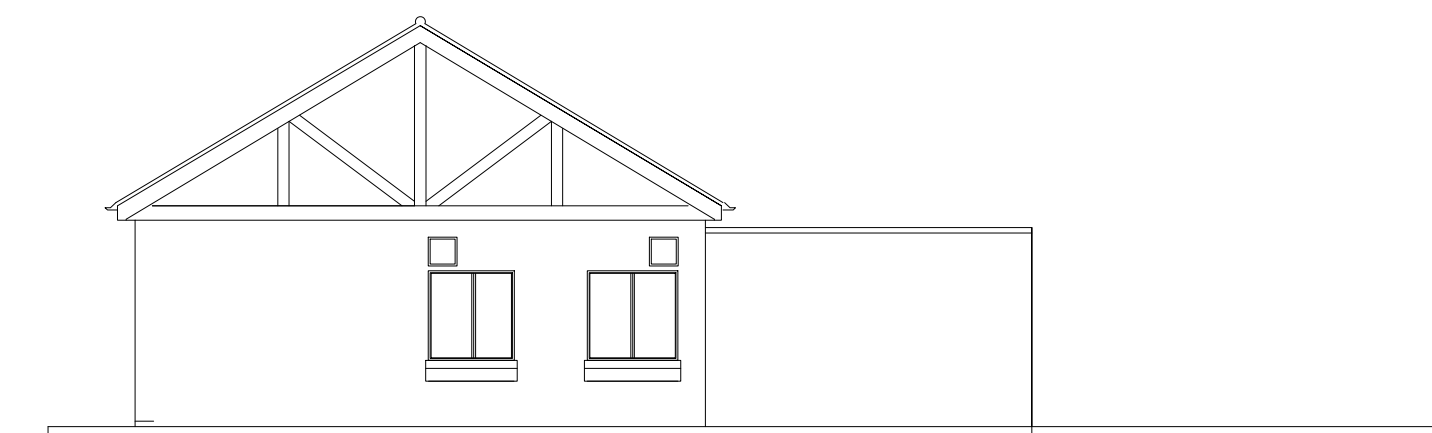


EXISTING ELEVATION C
Scale 1:100

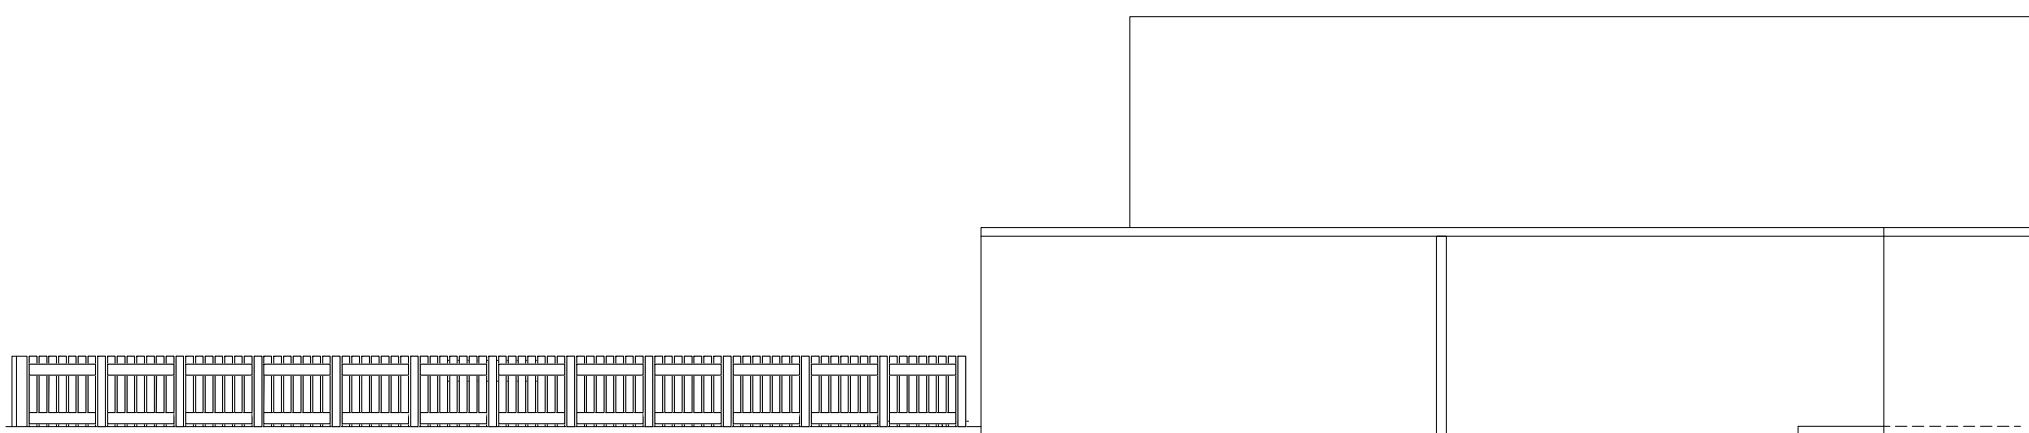


EXISTING ELEVATION D
Scale 1:100

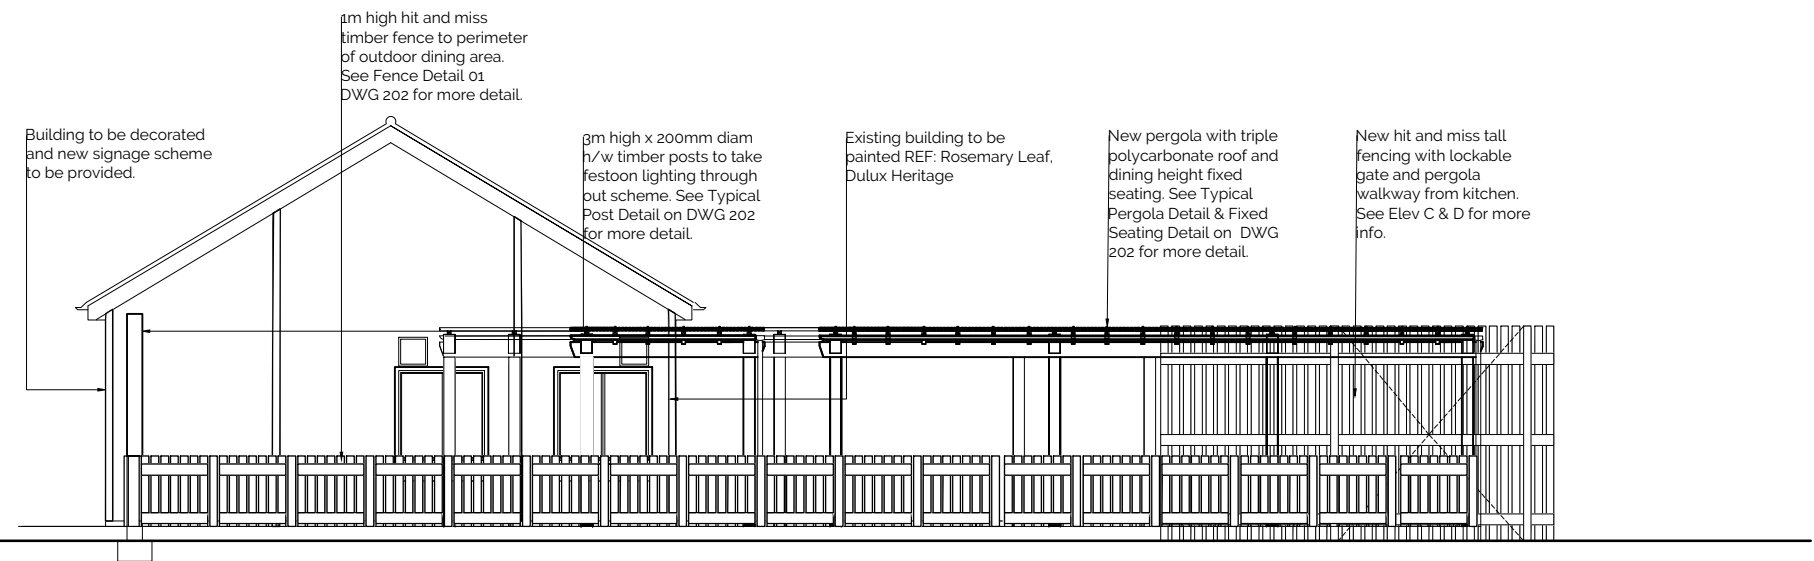


PROPOSED ELEVATION B
Scale 1:100

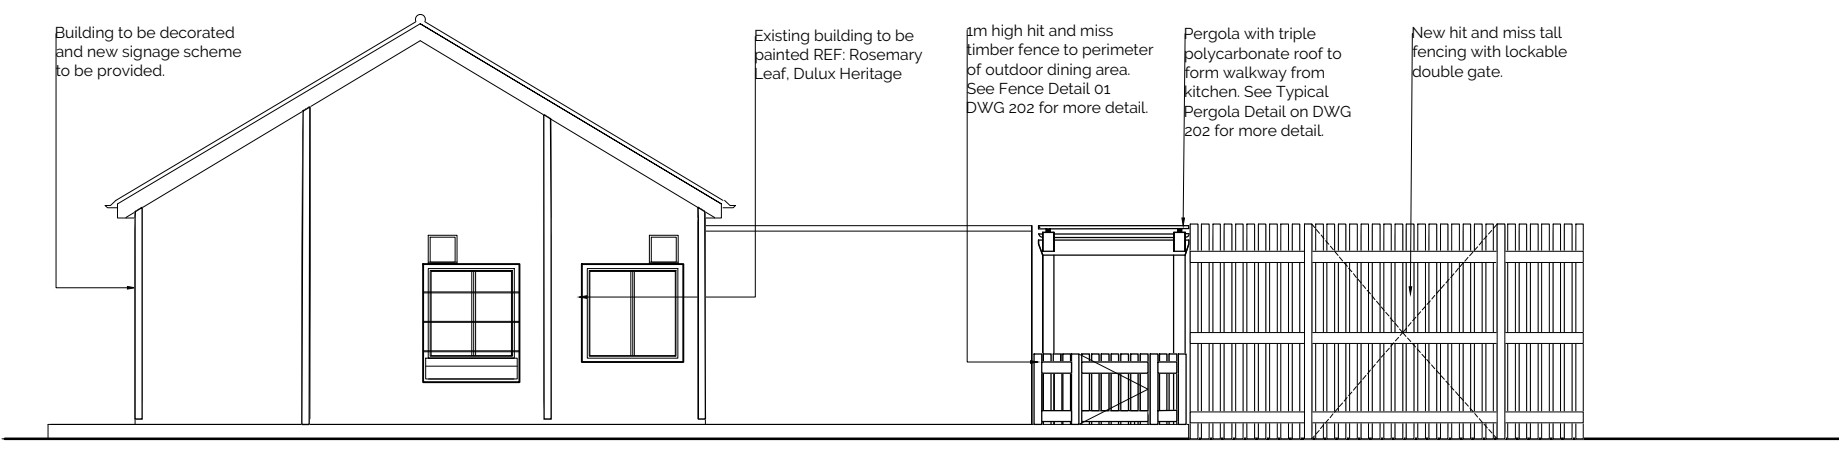


PROPOSED ELEVATION C
Scale 1:100

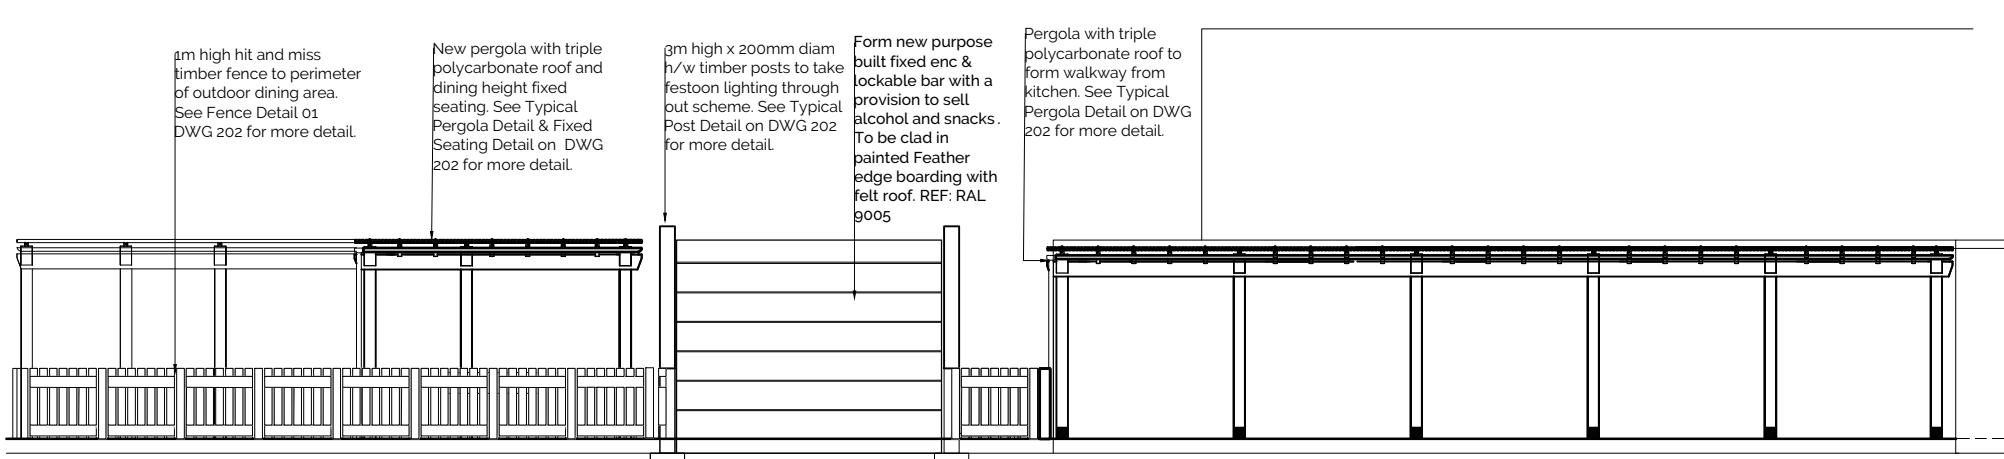


PROPOSED ELEVATION D
Scale 1:100

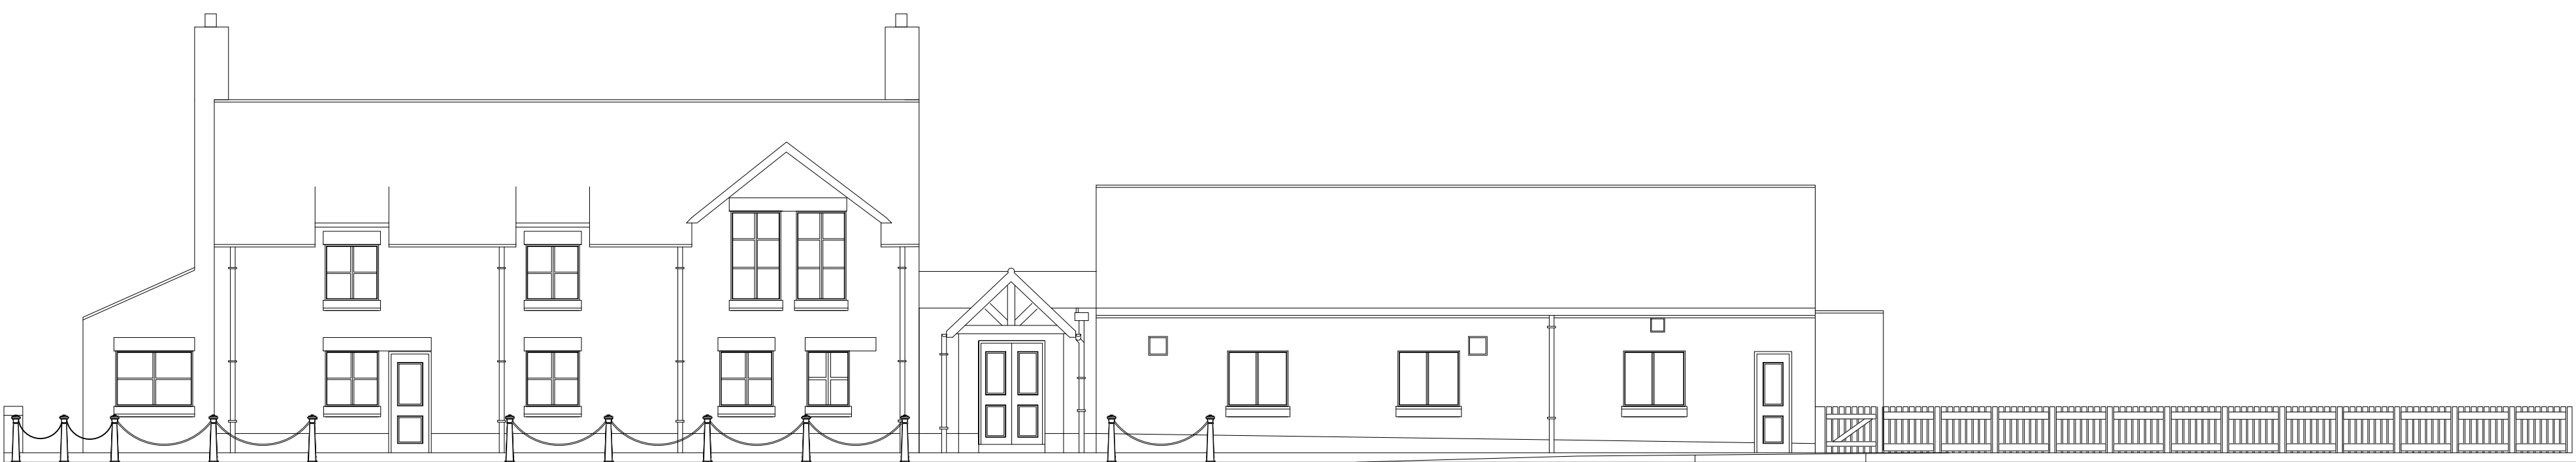


EXISTING ELEVATION A
Scale 1:100

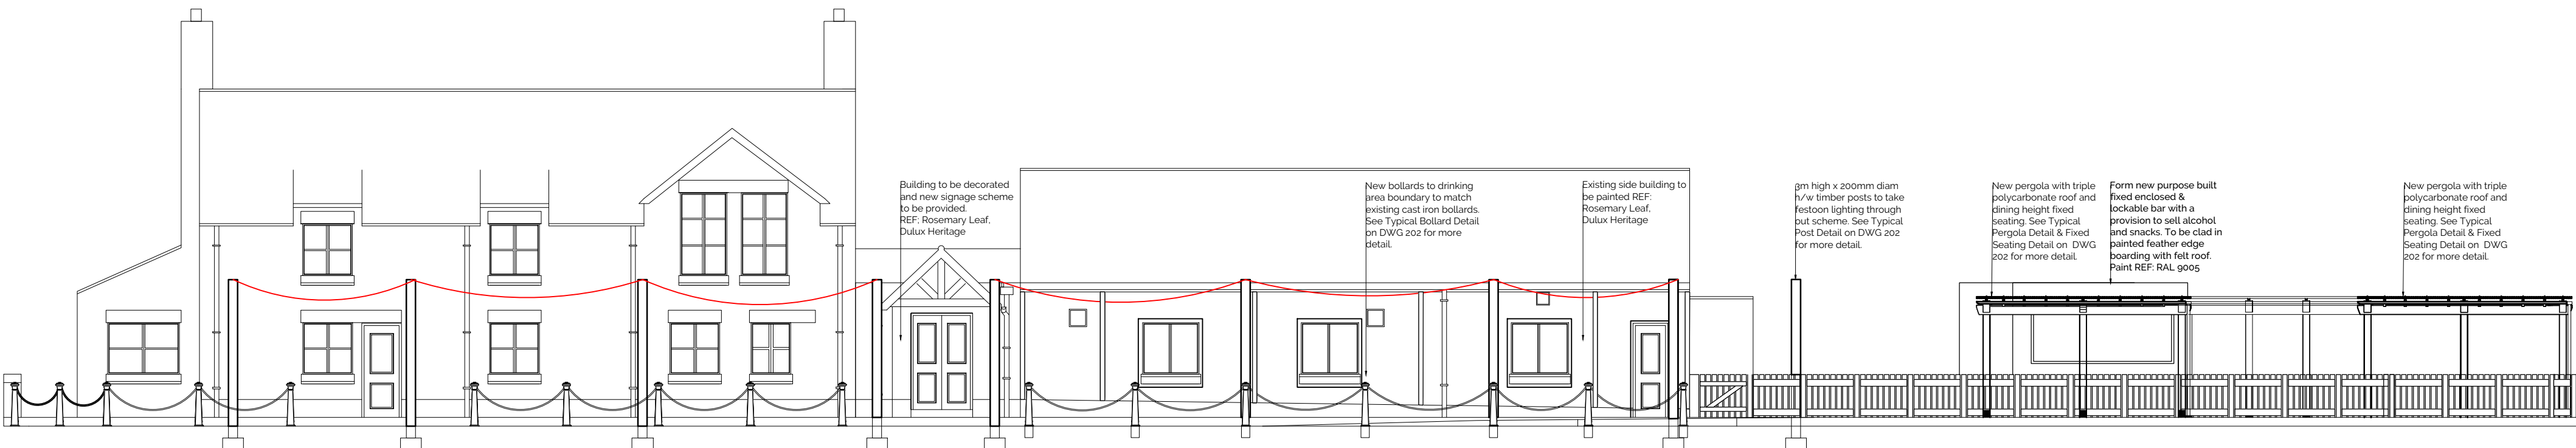

PROPOSED ELEVATION A
Scale 1:100

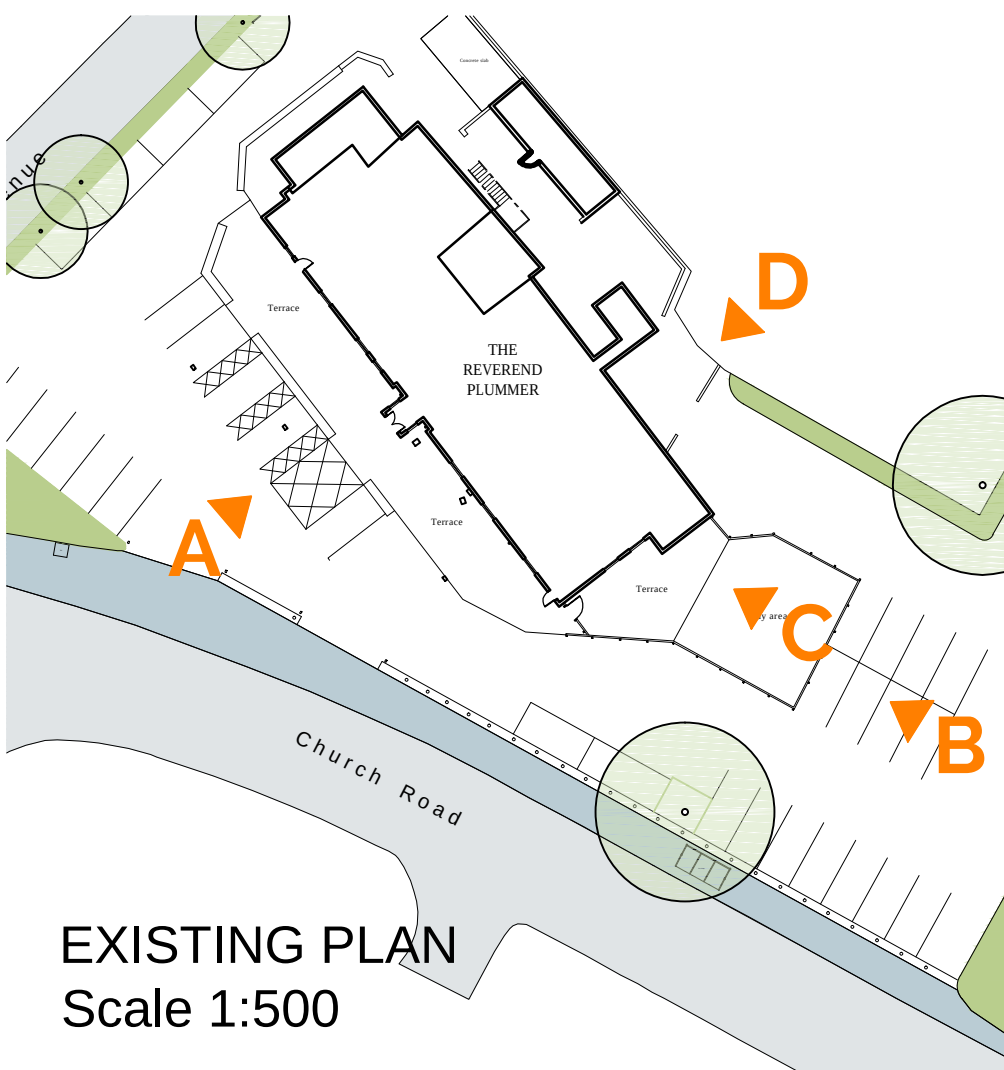


EXISTING PLAN
Scale 1:500

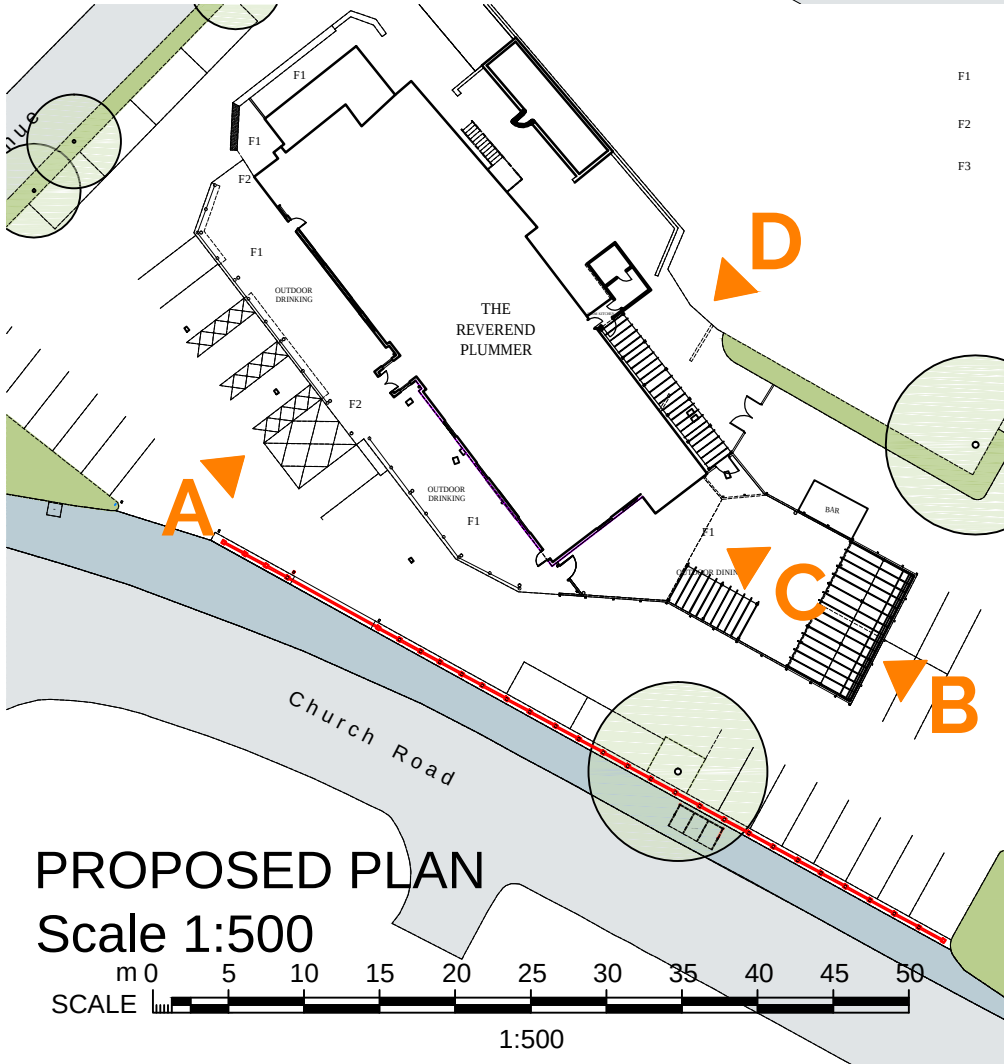

PROPOSED PLAN
Scale 1:500

C	READEDD FENCE AROUND EXTERNAL SEATING AREA	12.08.21
B	REMOVED BOUNDARY FENCING NOTES TO APPLY TO A SEPERATE APPLICATION. ADDED PAINT REF.	12.08.21
A	AMENDED TO SUIT PLANNING ALTERATIONS	26.05.21


Revision	Description	Date
----------	-------------	------

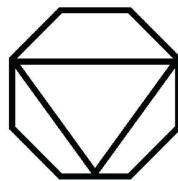

DV8 DESIGNS
ARCHITECTURE+INTERIORS

EXISTING & PROPOSED

NOTE: DO NOT SCALE FROM THIS DRAWING. ALL DIMENSIONS TO BE CHECKED ON SITE. TO BE READ IN CONJUNCTION WITH ALL RELEVANT CONSULTANTS DOCUMENTATION

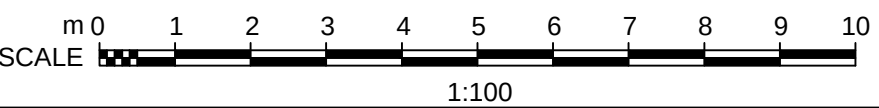

Client:

GREENE KING

Project No.	Project:
1972	EAGLE AND CHILD HALEWOOD, LIVERPOOL

Drawing No.	Drawing Title:
200	EXISTING AND PROPOSED ELEVATIONS

Revision:	Scale:	Date:	Drawn by:
C	VARIES @ A1	JAN 21	LM