





Notes:

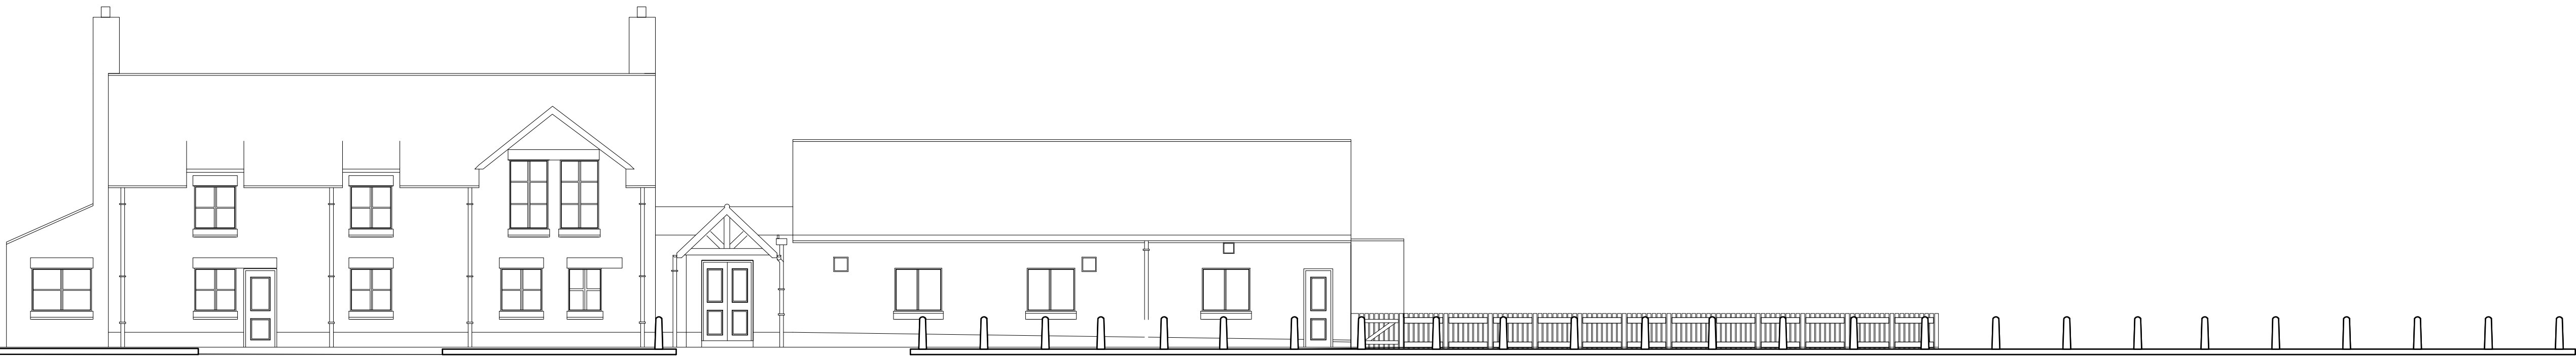


EXISTING ELEVATION E - SITE BOUNDARY
Scale 1:100

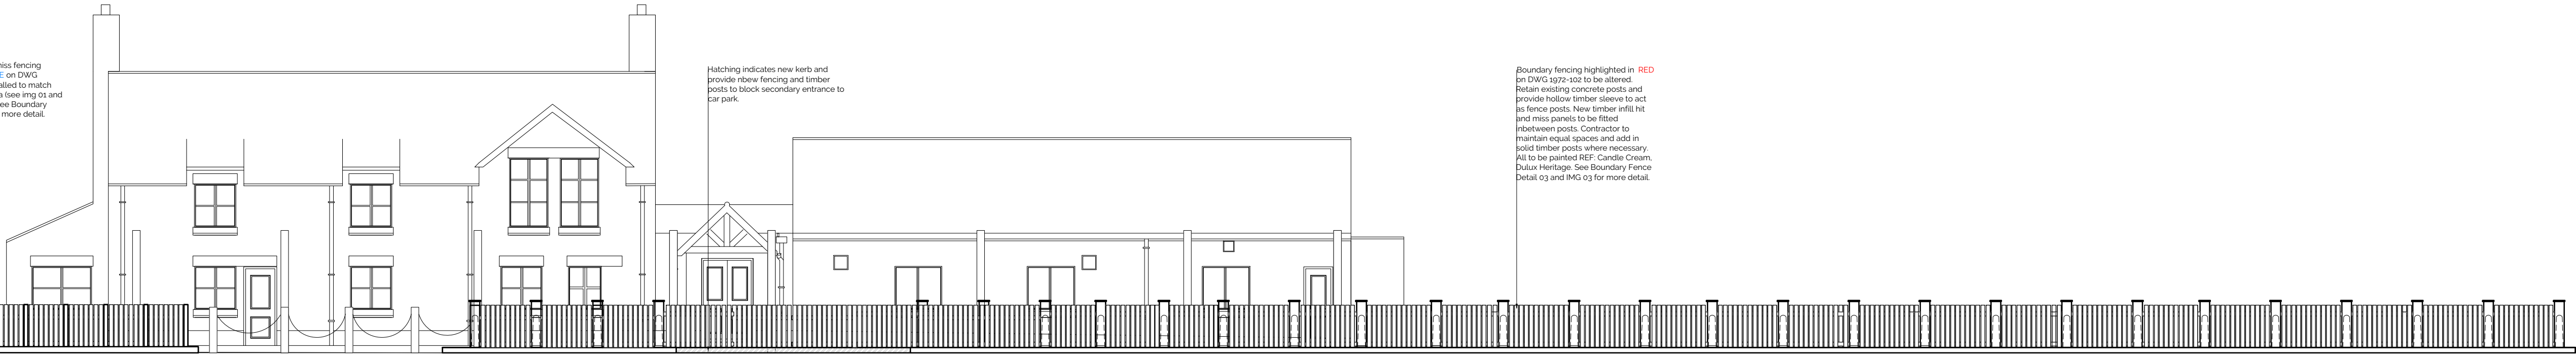

PROPOSED ELEVATION E - SITE BOUNDARY FENCE
Scale 1:100

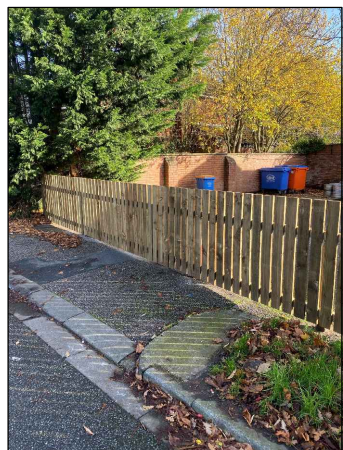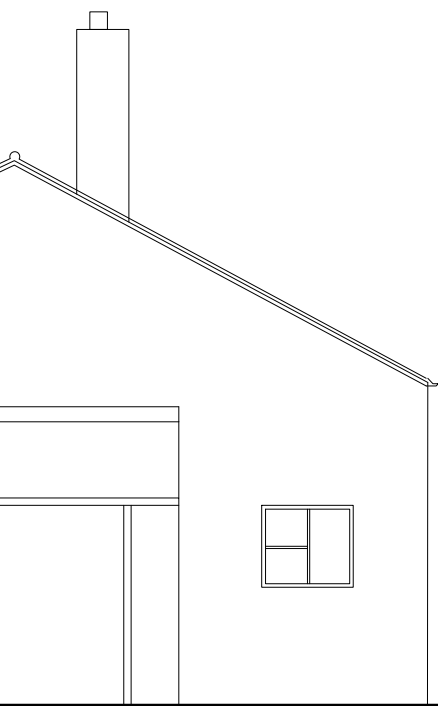



DESIGN INTENT
BOUNDARY FENCE DETAIL 02
IMG 01

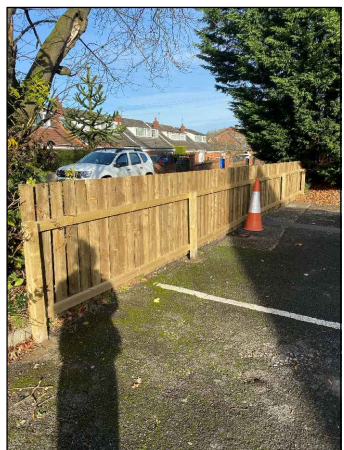

DESIGN INTENT
BOUNDARY FENCE DETAIL 02
IMG 02




DESIGN INTENT
BOUNDARY FENCE DETAIL 03
IMG 03

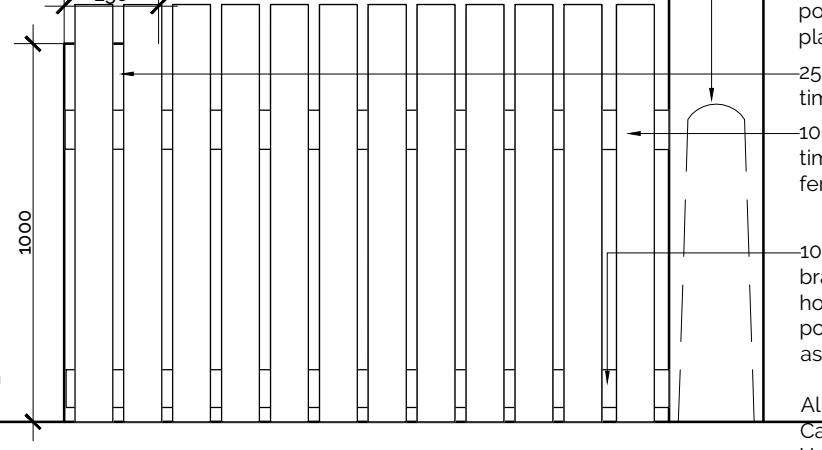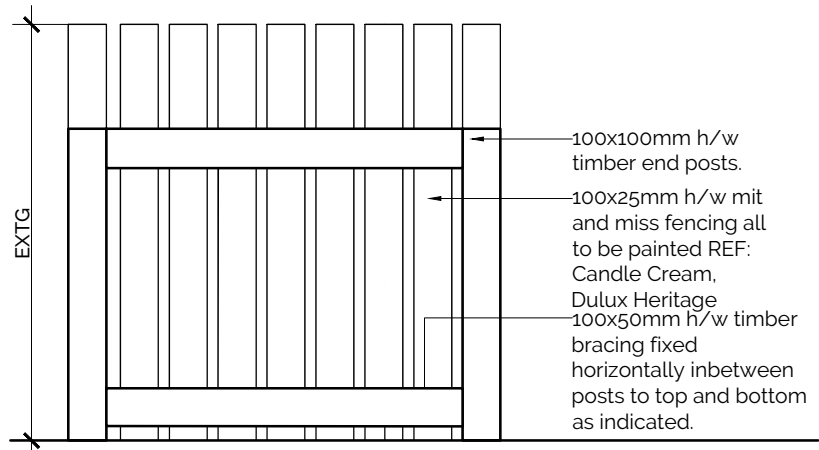

Existing concrete posts to be incorporated into boundary fence.
250x250mm hollow timber sleeve to be fitted over the concrete post and fixed into place.
250x250mm h/w timber end posts.
100x25mm h/w timber hit and miss fencing.
100x50mm h/w timber bracing fixed horizontally inbetween posts to top and bottom as indicated.
All to be painted REF: Candle Cream, Dulux Heritage

A REMOVED ALL ADDITIONAL ITEMS 12.08.21

Revision Description Date

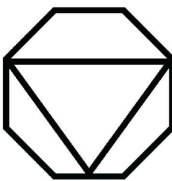

DV8 DESIGNS
ARCHITECTURE•INTERIORS

EXISTING & PROPOSED

NOTE DO NOT SCALE FROM THIS DRAWING ALL DIMENSIONS TO BE CHECKED ON SITE TO BE READ IN CONJUNCTION WITH ALL RELEVANT CONSULTANTS DOCUMENTATION
SCALE 0 1 2 3 4 5 6 7 8 9 10
1:100


Client:
GREENE KING

Project No. 1972
Project: EAGLE AND CHILD
HALEWOOD, LIVERPOOL

Drawing No. 201
Drawing Title: EXISTING AND PROPOSED
BOUNDARY FENCE

Revision: A
Scale: VARIES @ A1
Date: JAN 21
Drawn by: JH

EXISTING ELEVATION F
Scale 1:100

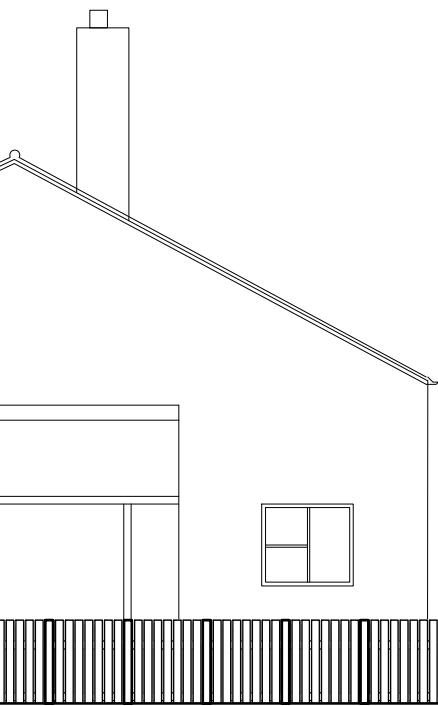

Existing fencing to be retained - see img 01 and img 02 for reference.

Boundary fencing highlighted in BLUE on DWG 10/15-102 to be installed to match existing to rear area (see img 01 and 02 for reference). See Boundary Fence Detail 03 for more detail.

PROPOSED ELEVATION F
Scale 1:100

