


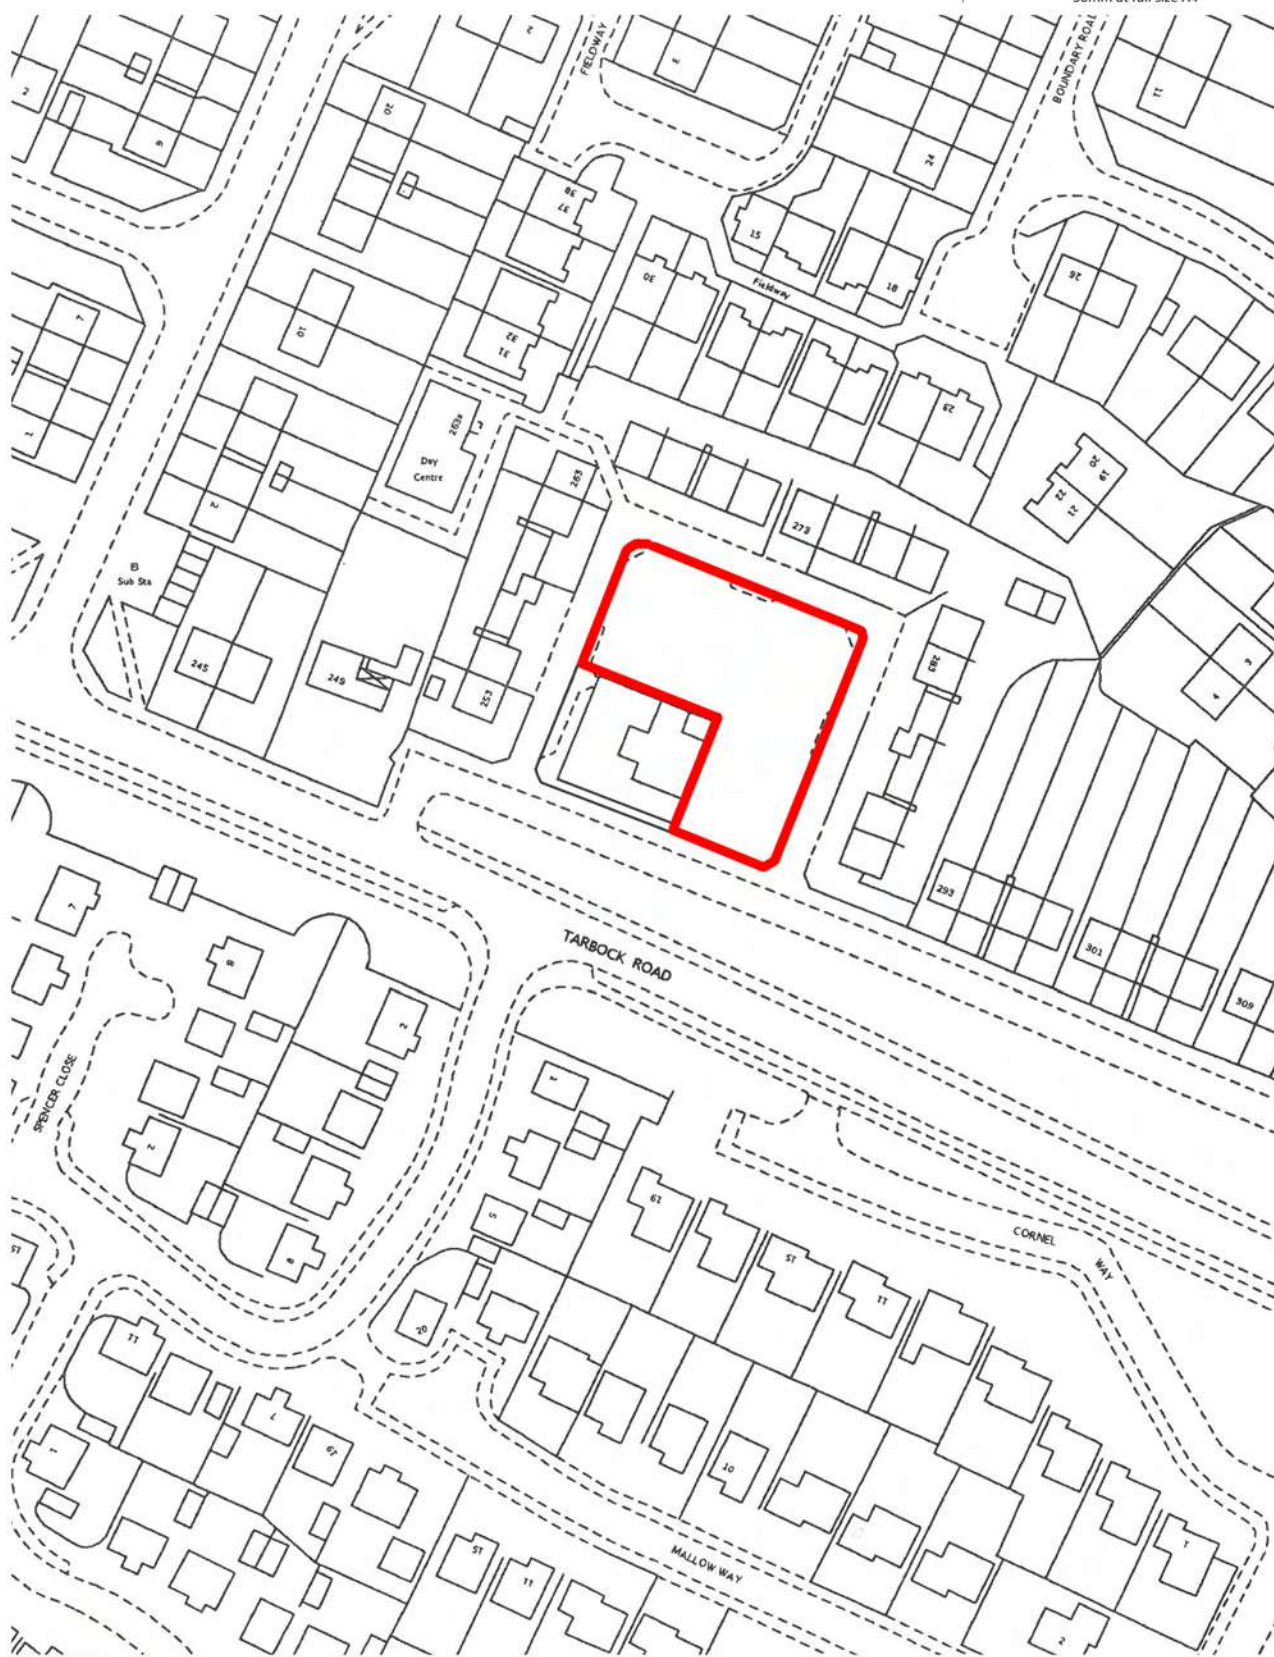

DENOVO DESIGN LTD,
SUITE 1:1, THE TEMPEST, TITHEBARN STREET,
LIVERPOOL L2 2DT
tel: (0151)708 4999
e: post@denovodesign.ltd.uk
www.denovodesign.ltd.uk

Tarbock Road, Huyton

Site Location Plan

Date
06/18/18

Scale
1.1250

Drawn by
VB

Checked by
FO

DN407 A101