



Access Road - OUT

PLOT 3

PLOT 2

Access Road - IN

Elevation 1- Front to Units 2-3

1 : 100

wall mounted planting boxes below
bedroom windows only



Tarbock Road

PLOT 5


PLOT 4

Access Road

Elevation 2- Front to Units 4 & 5

1 : 100

wall mounted planting boxes below
bedroom windows only

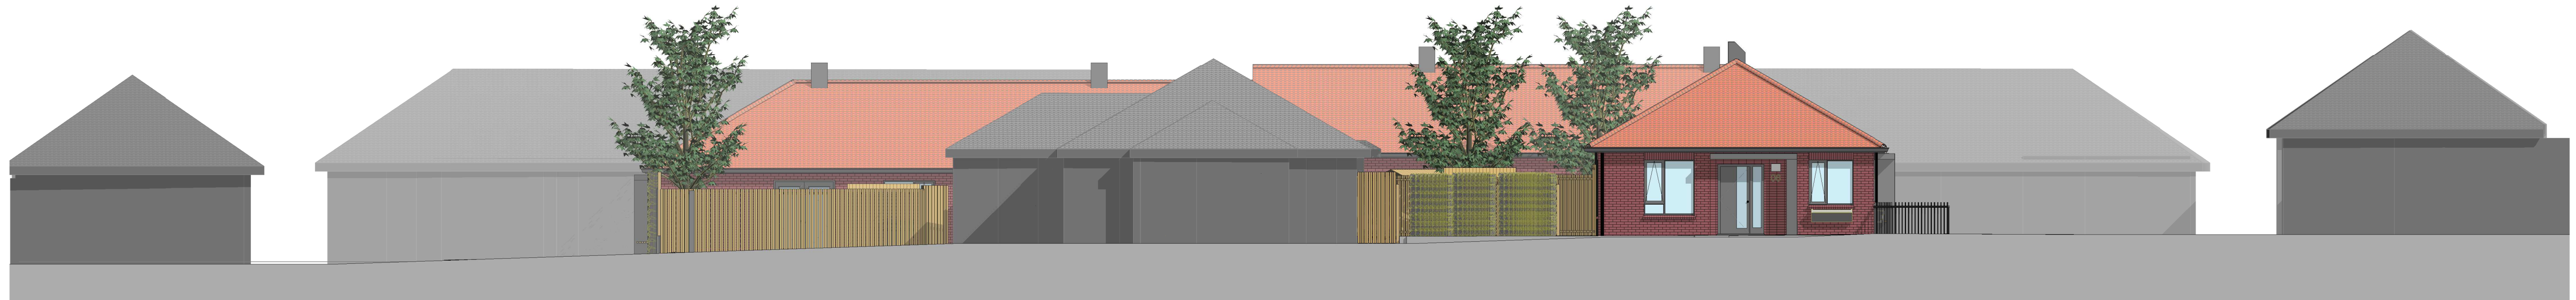

Access Road - IN

Caldwell Community Centre

PLOT 6

Access Road - OUT

Elevation 3- Front to Unit 6 Facing Tarbock Road

1 : 100



Access Road

PLOT 1

Tarbock Road

Elevation 4- Front to unit 1

1 : 100


Proposed External Materials for Tarbock Road bungalows

Roof Ridge Tiles - Half Round terracotta colour tiles,
Roof Tiles - Terracotta colour, double Roman concrete pantile
Roof Cowl - Velux flat panel sun tunnel in grey GRP unit
Fascia/Soffit - Dark grey colour Rockwool Rockpanel self-coloured board
Rainwater Goods - Plain galvanised mild steel
Facing Brickwork - mixed brown to match existing with soldier course above windows/doors and special cill bricks. Surround to entrance doors under entry canopy to be stack bonded alternate smooth and textured brick in colour as main walls.
Window Frames - dark grey colour with double glazed units
External Doors - Non-standard colour composite insulated with offset vertical double glazed panel

Paving - Natural grey precast concrete 450 x 450 paving slabs to perimeter/patio

Green Screens - Pre-grown ivy screens on metal frame to public boundaries

Elevation Location Plan

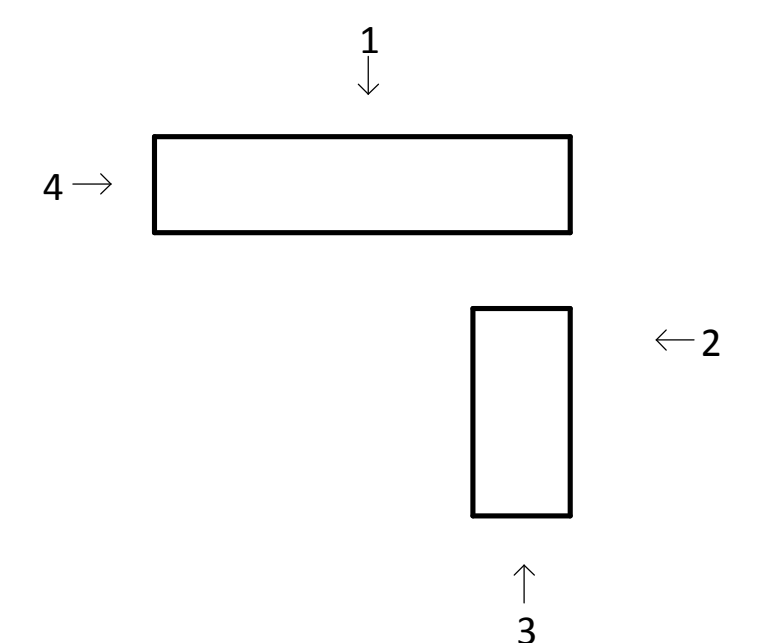

denovo
design
ARCHITECTURE INTERIOR DESIGN CONSERVATION

DENOVO DESIGN LTD
6 ST MICHAELS ROAD,
LIVERPOOL L17 7AR
tel: (0151)708 4999
e: post@denovodesign.ltd.uk
www.denovodesign.ltd.uk

F 23Aug19 Tender Issue

Bungalow Development at Tarbock Road, Huyton

Proposed Elevations

Date 06/18/18	Scale 1 : 100	DN407 P107	F
Drawn by VB	Checked byFO		