





Elevation 1- Front to Units 2-3
1 : 100



Elevation 2- Front to Units 4 & 5
1 : 100

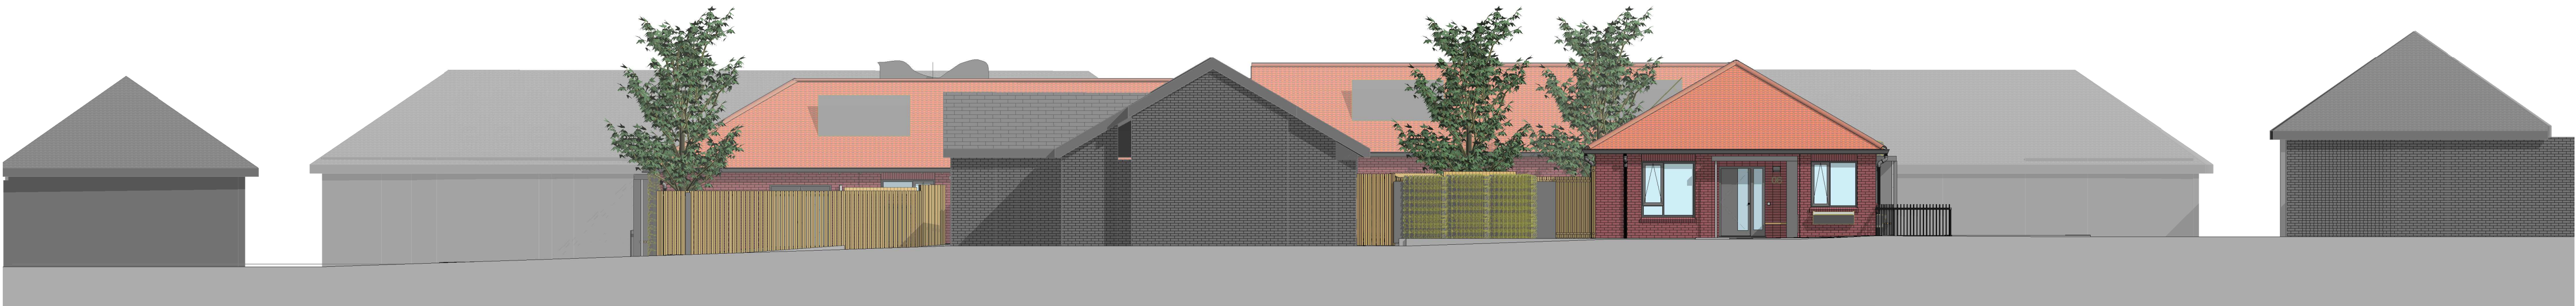

Elevation 3- Front to Unit 6 Facing Tarbock Road
1 : 100

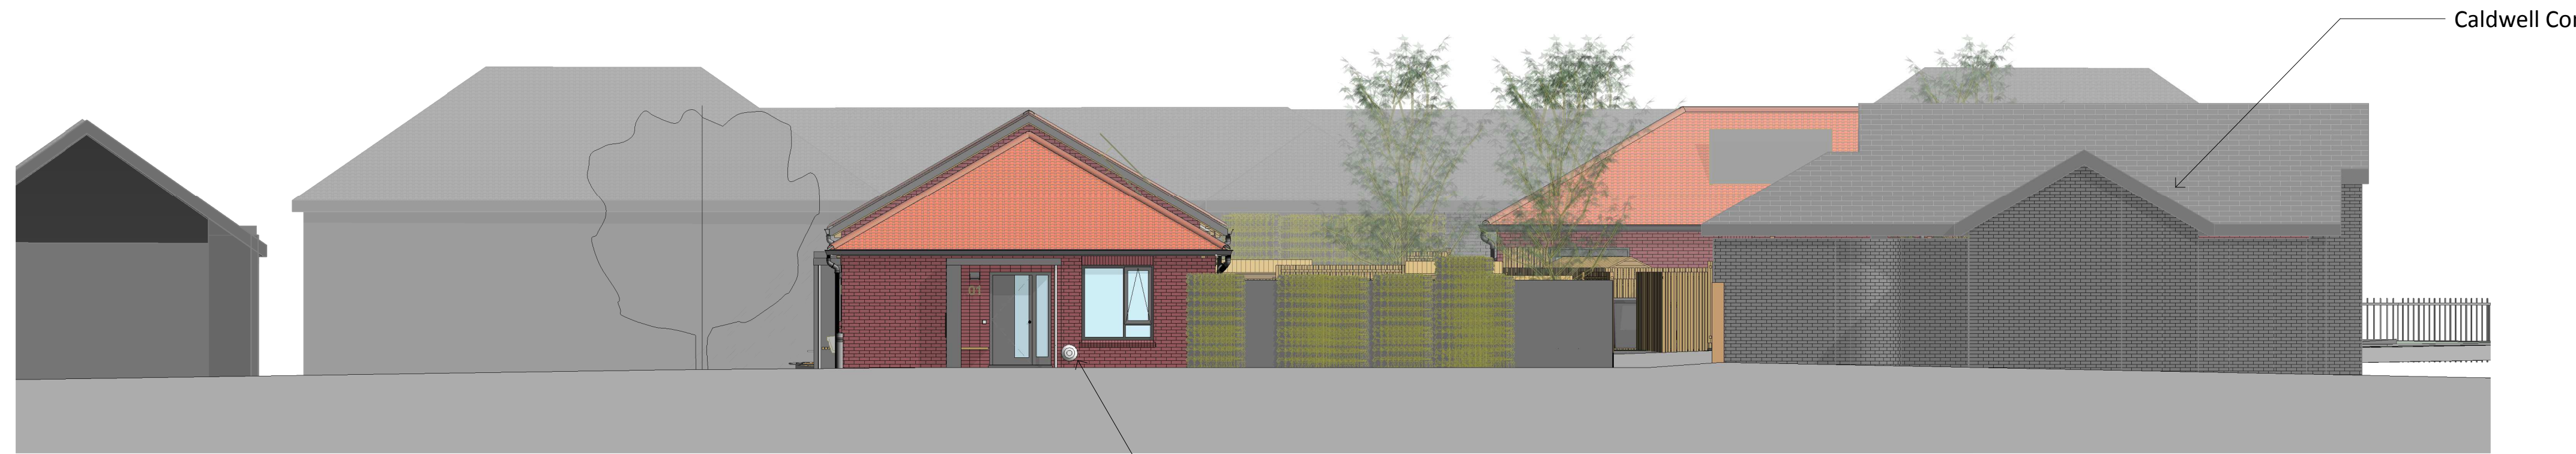



Elevation 4- Front to unit 1
1 : 100

Proposed External Materials for Tarbock Road bungalows

Roof Ridge Tiles - Half Round terracotta colour tiles,
Roof Tiles - Terracotta colour, double Roman concrete pantile
Solar Panel- 2700mm x 1700mm unit
Fascia/Soffit - Dark grey colour Rockwool Rockpanel self-coloured board
Rainwater Goods - Plain galvanised mild steel
Facing Brickwork - mixed brown to match existing with soldier course above windows/doors and special cill bricks. Surround to entrance doors under entry canopy to be stack bonded alternate smooth and textured brick in colour as main walls.
Window Frames - dark grey colour with double glazed units
External Doors - Non-standard colour composite insulated with offset vertical double glazed panel

Paving - Natural grey precast concrete 450 x 450 paving slabs to perimeter/patio

Green Screens - Pre-grown ivy screens on metal frame to public boundaries

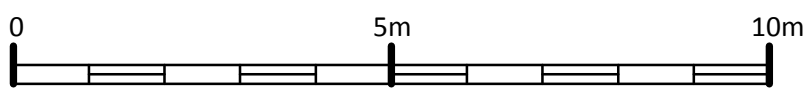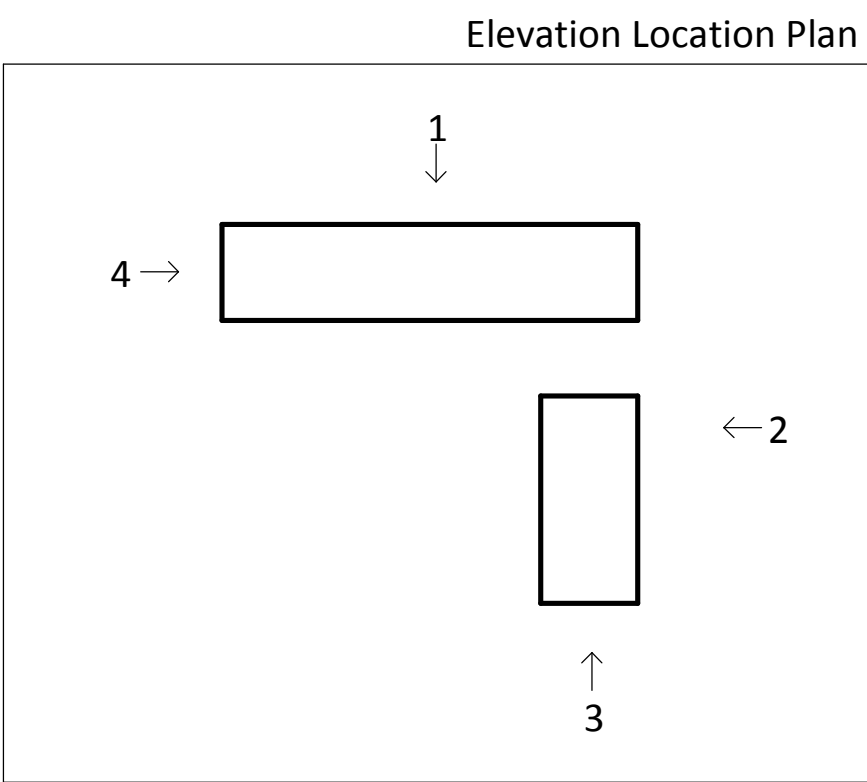

A 18May21 Planning Application

Bungalow Development at Tarbock Road, Huyton

Proposed Elevations

S190604 P107 A

STRADO
ARCHITECTURE

STRADO LTD,
68 Rodney Street, Liverpool L1 9AF
0151 709 3501 / 07579 791 014
mail@strado.uk www.strado.uk

Drawn by
V806/18/18

50mm

1 : 100