


10

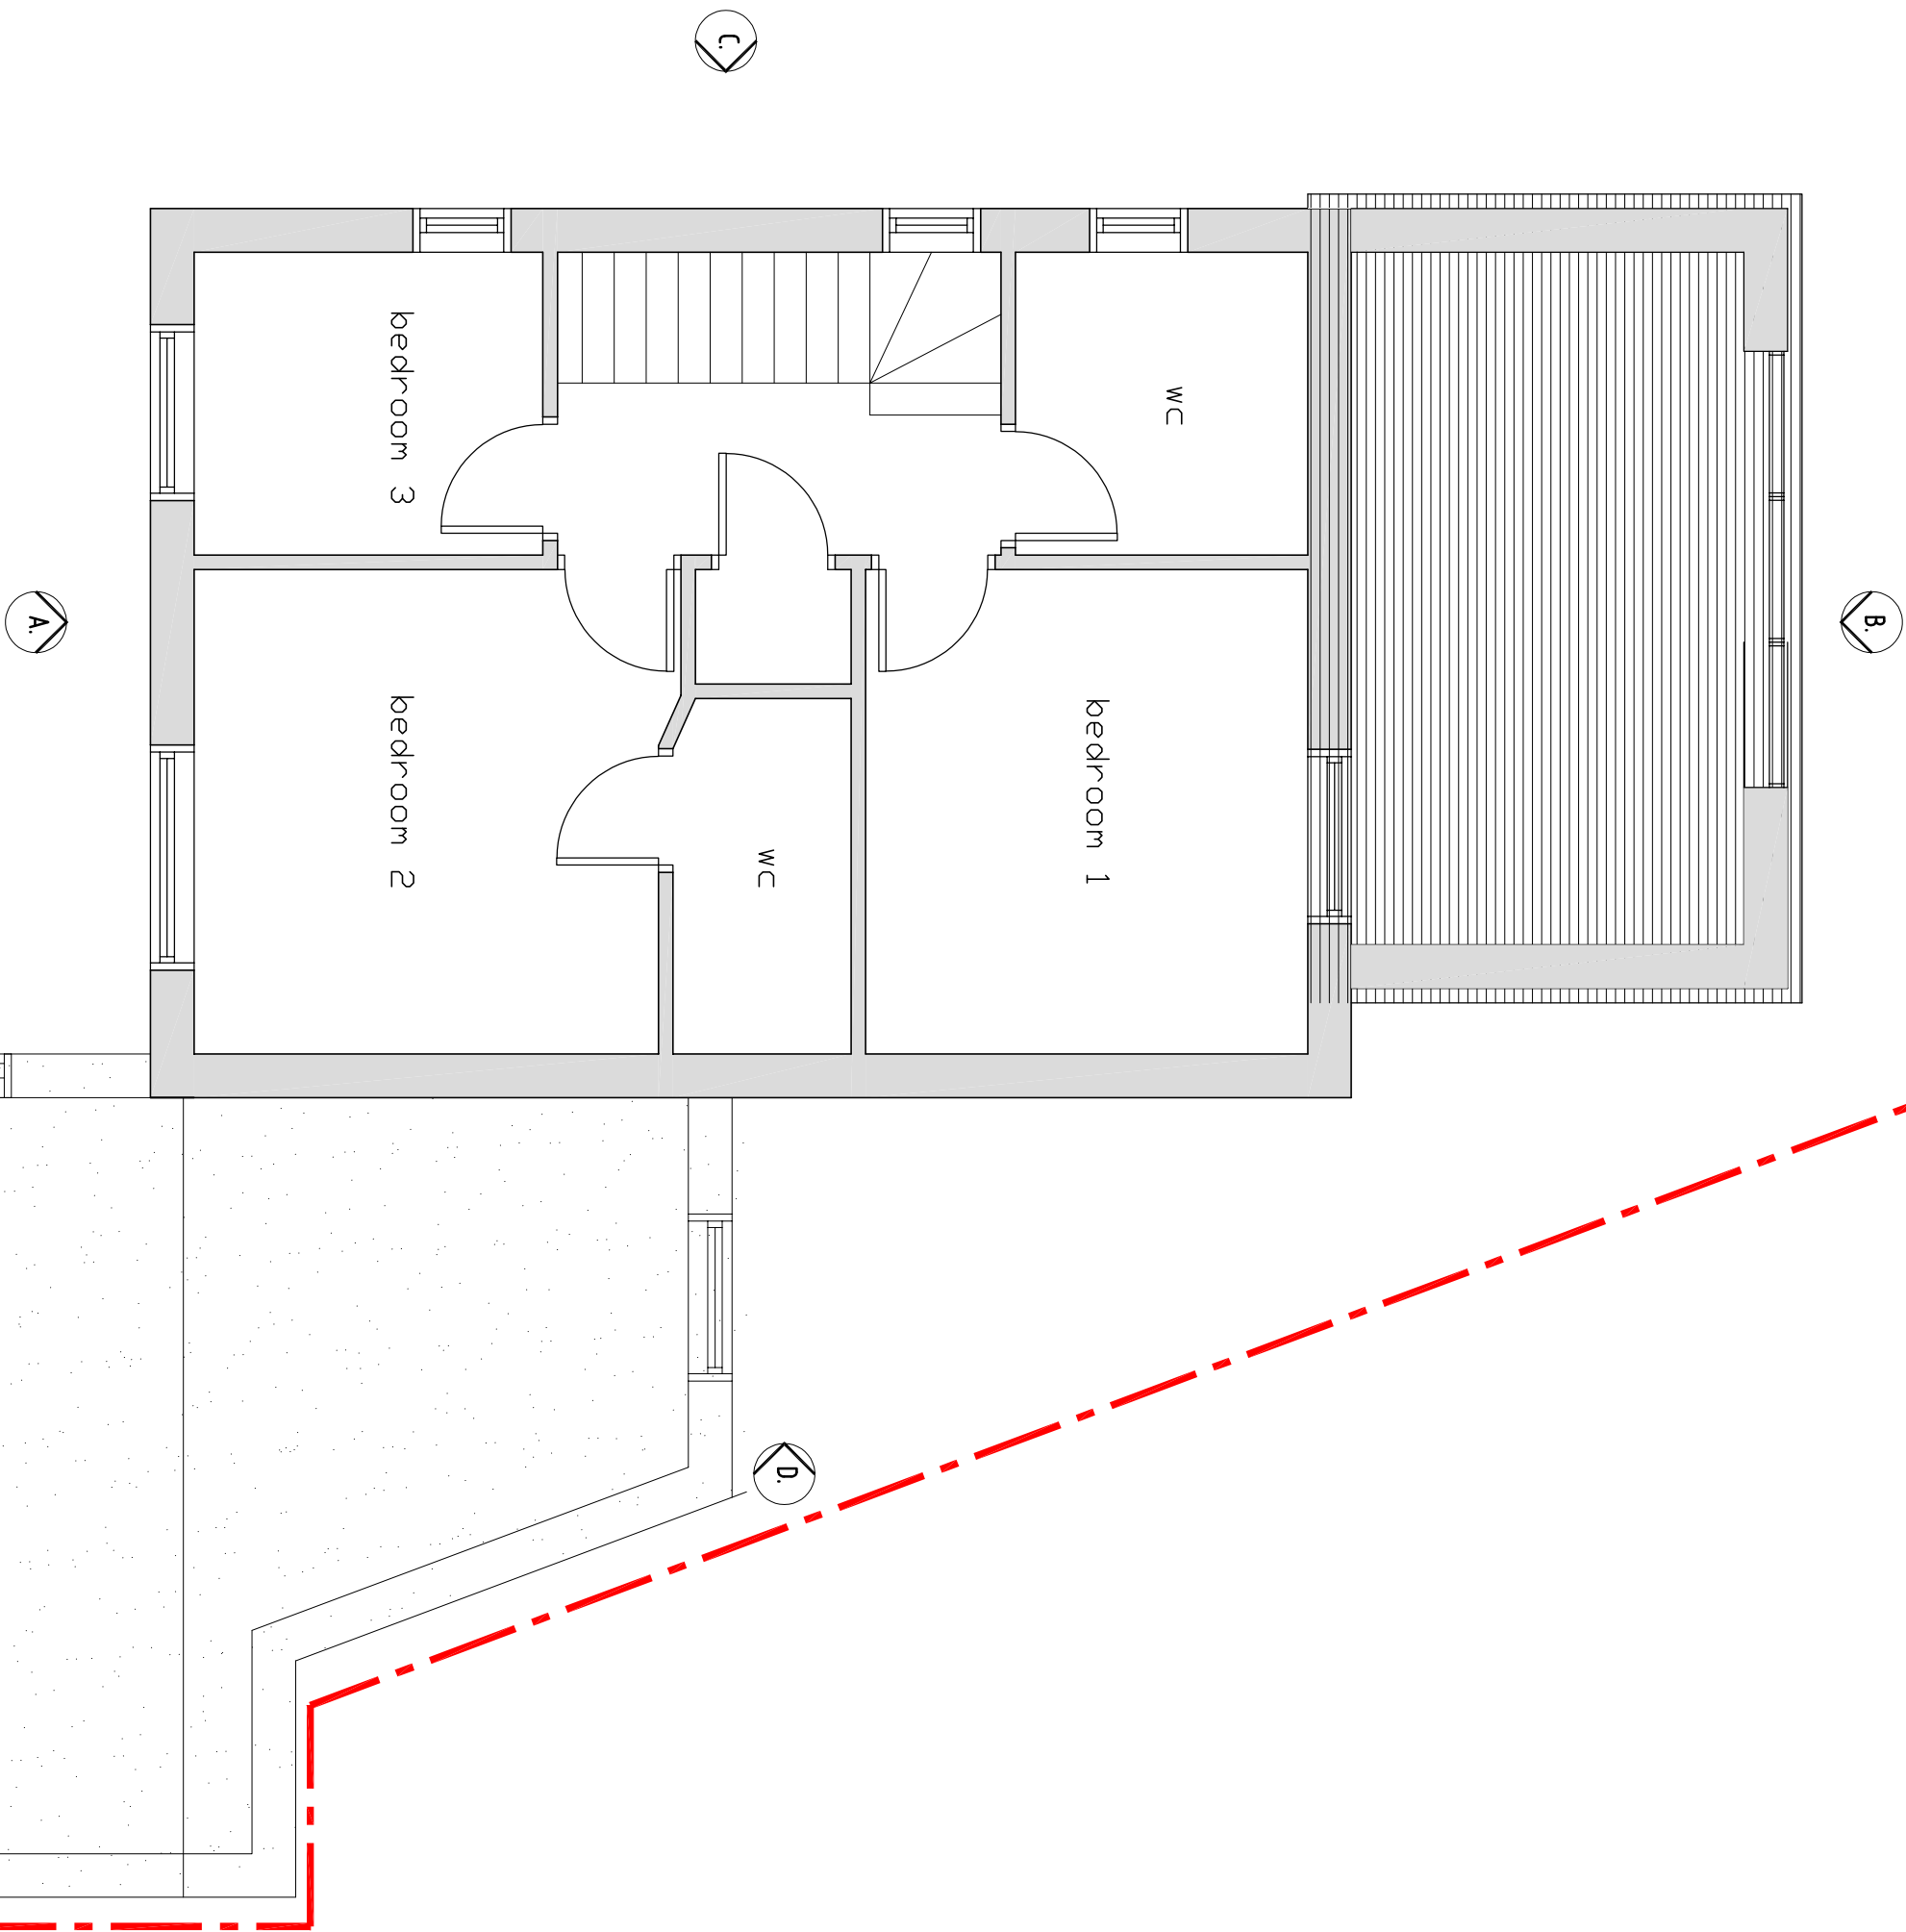

C	CM	PARAPET HEIGHT CHANGED	12.12.2023
B	CM	ROOF CHANGED TO FLAT WITH PARAPET	06.11.2023
A	CM	DRAWING GENERALLY UPDATED	23.10.2023

Rev	Initial	Amendment	Date
CHRIS MITCHELL			
20 HOLMEWOOD DRIVE, FORREBY			
137 RD			
Tel: 0783272349			
E-Mail: CHRIS@MITCHELL.COM			

PROJECT	PROPOSED EXTENSIONS TO	DETAIL	DATE	SCALE
11 MEADOW GROVE L25 9SH		PROPOSED FIRST FLOOR LAYOUT	07.06.2023	150@A3
			DRAWN: CM	CHK: BY
				DRG. NUMBER
				P02