


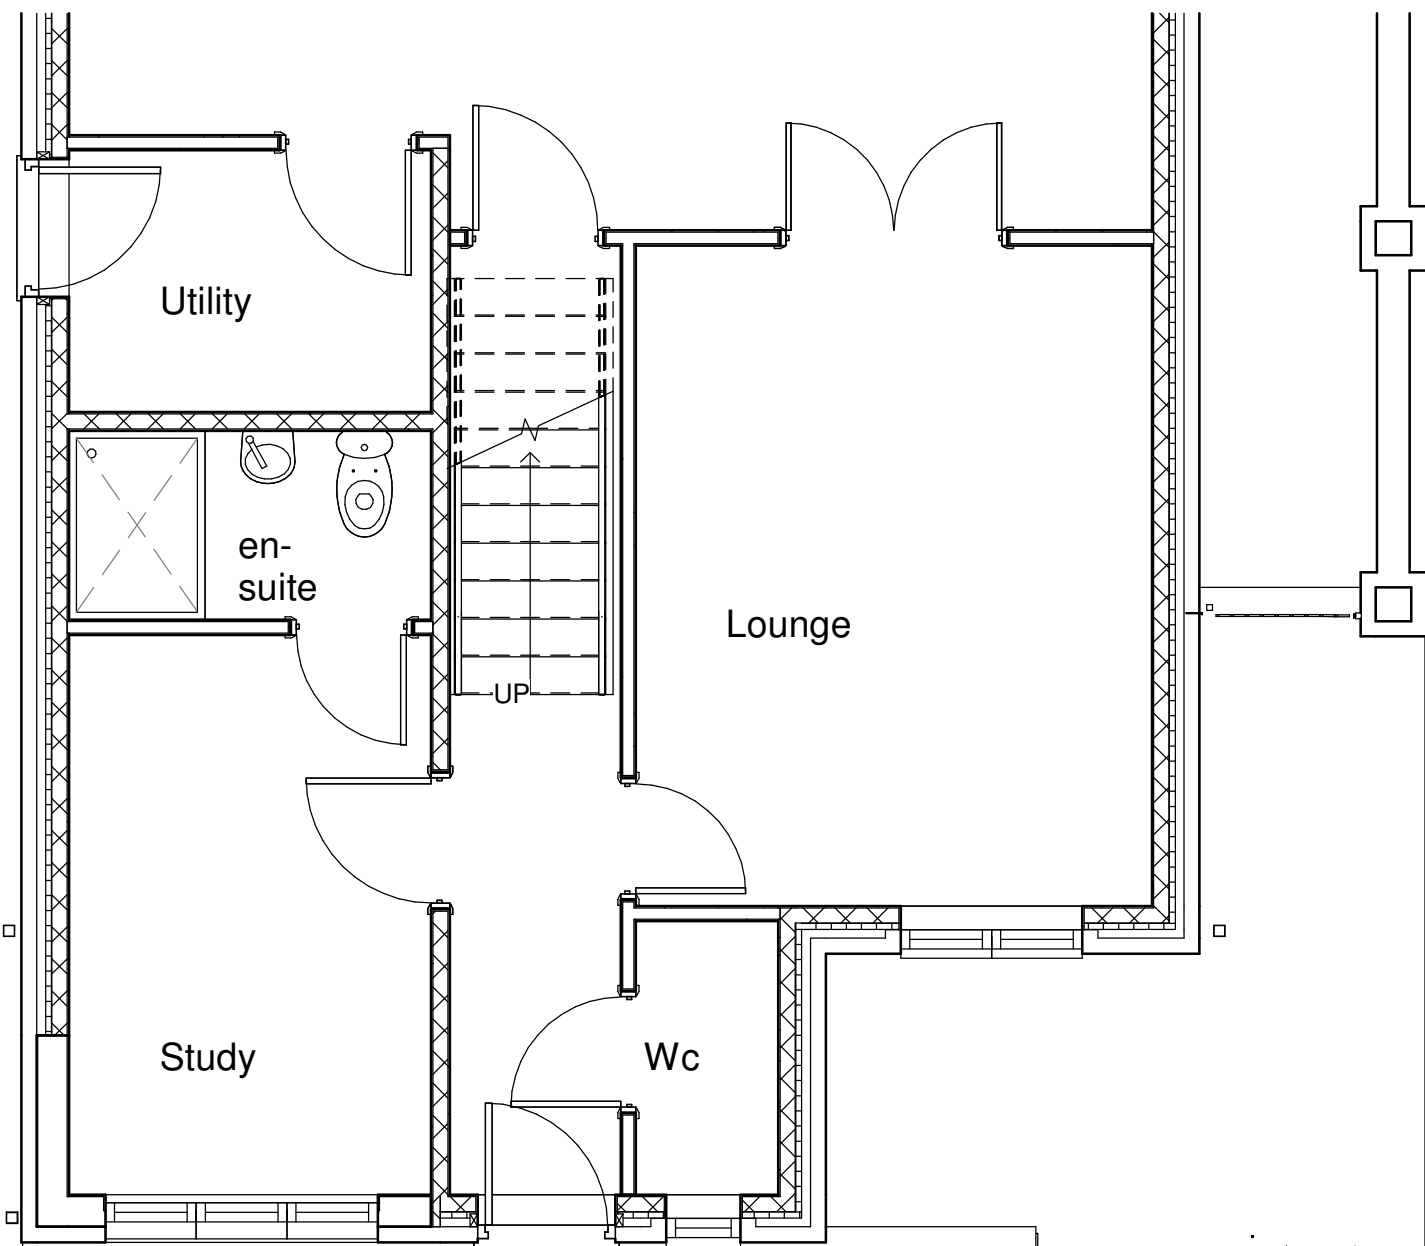

0 1 m 5 m
Scale Bar 1:50

01 Proposed Part Ground Floor Plan
1 : 50



0 1 m 5 m
Scale Bar 1:50
Proposed Front Elevation
1 : 50



Proposed External View 2.



Proposed External View 1.



Proposed External View 3.

SCALE
A2 DRAWING

Client:
Mr Thomas John
Varikkattu
93 Middleton Drive
Prescot
Liverpool
L35 7AD