


- NOTES:
- THIS DRAWING IS TO BE READ IN CONJUNCTION WITH ALL OTHER PROJECT DRAWINGS
 - ALL DETAILS AND DRAWINGS MUST BE READ IN CONJUNCTION WITH THE CONSTRUCTION SPECIFICATION

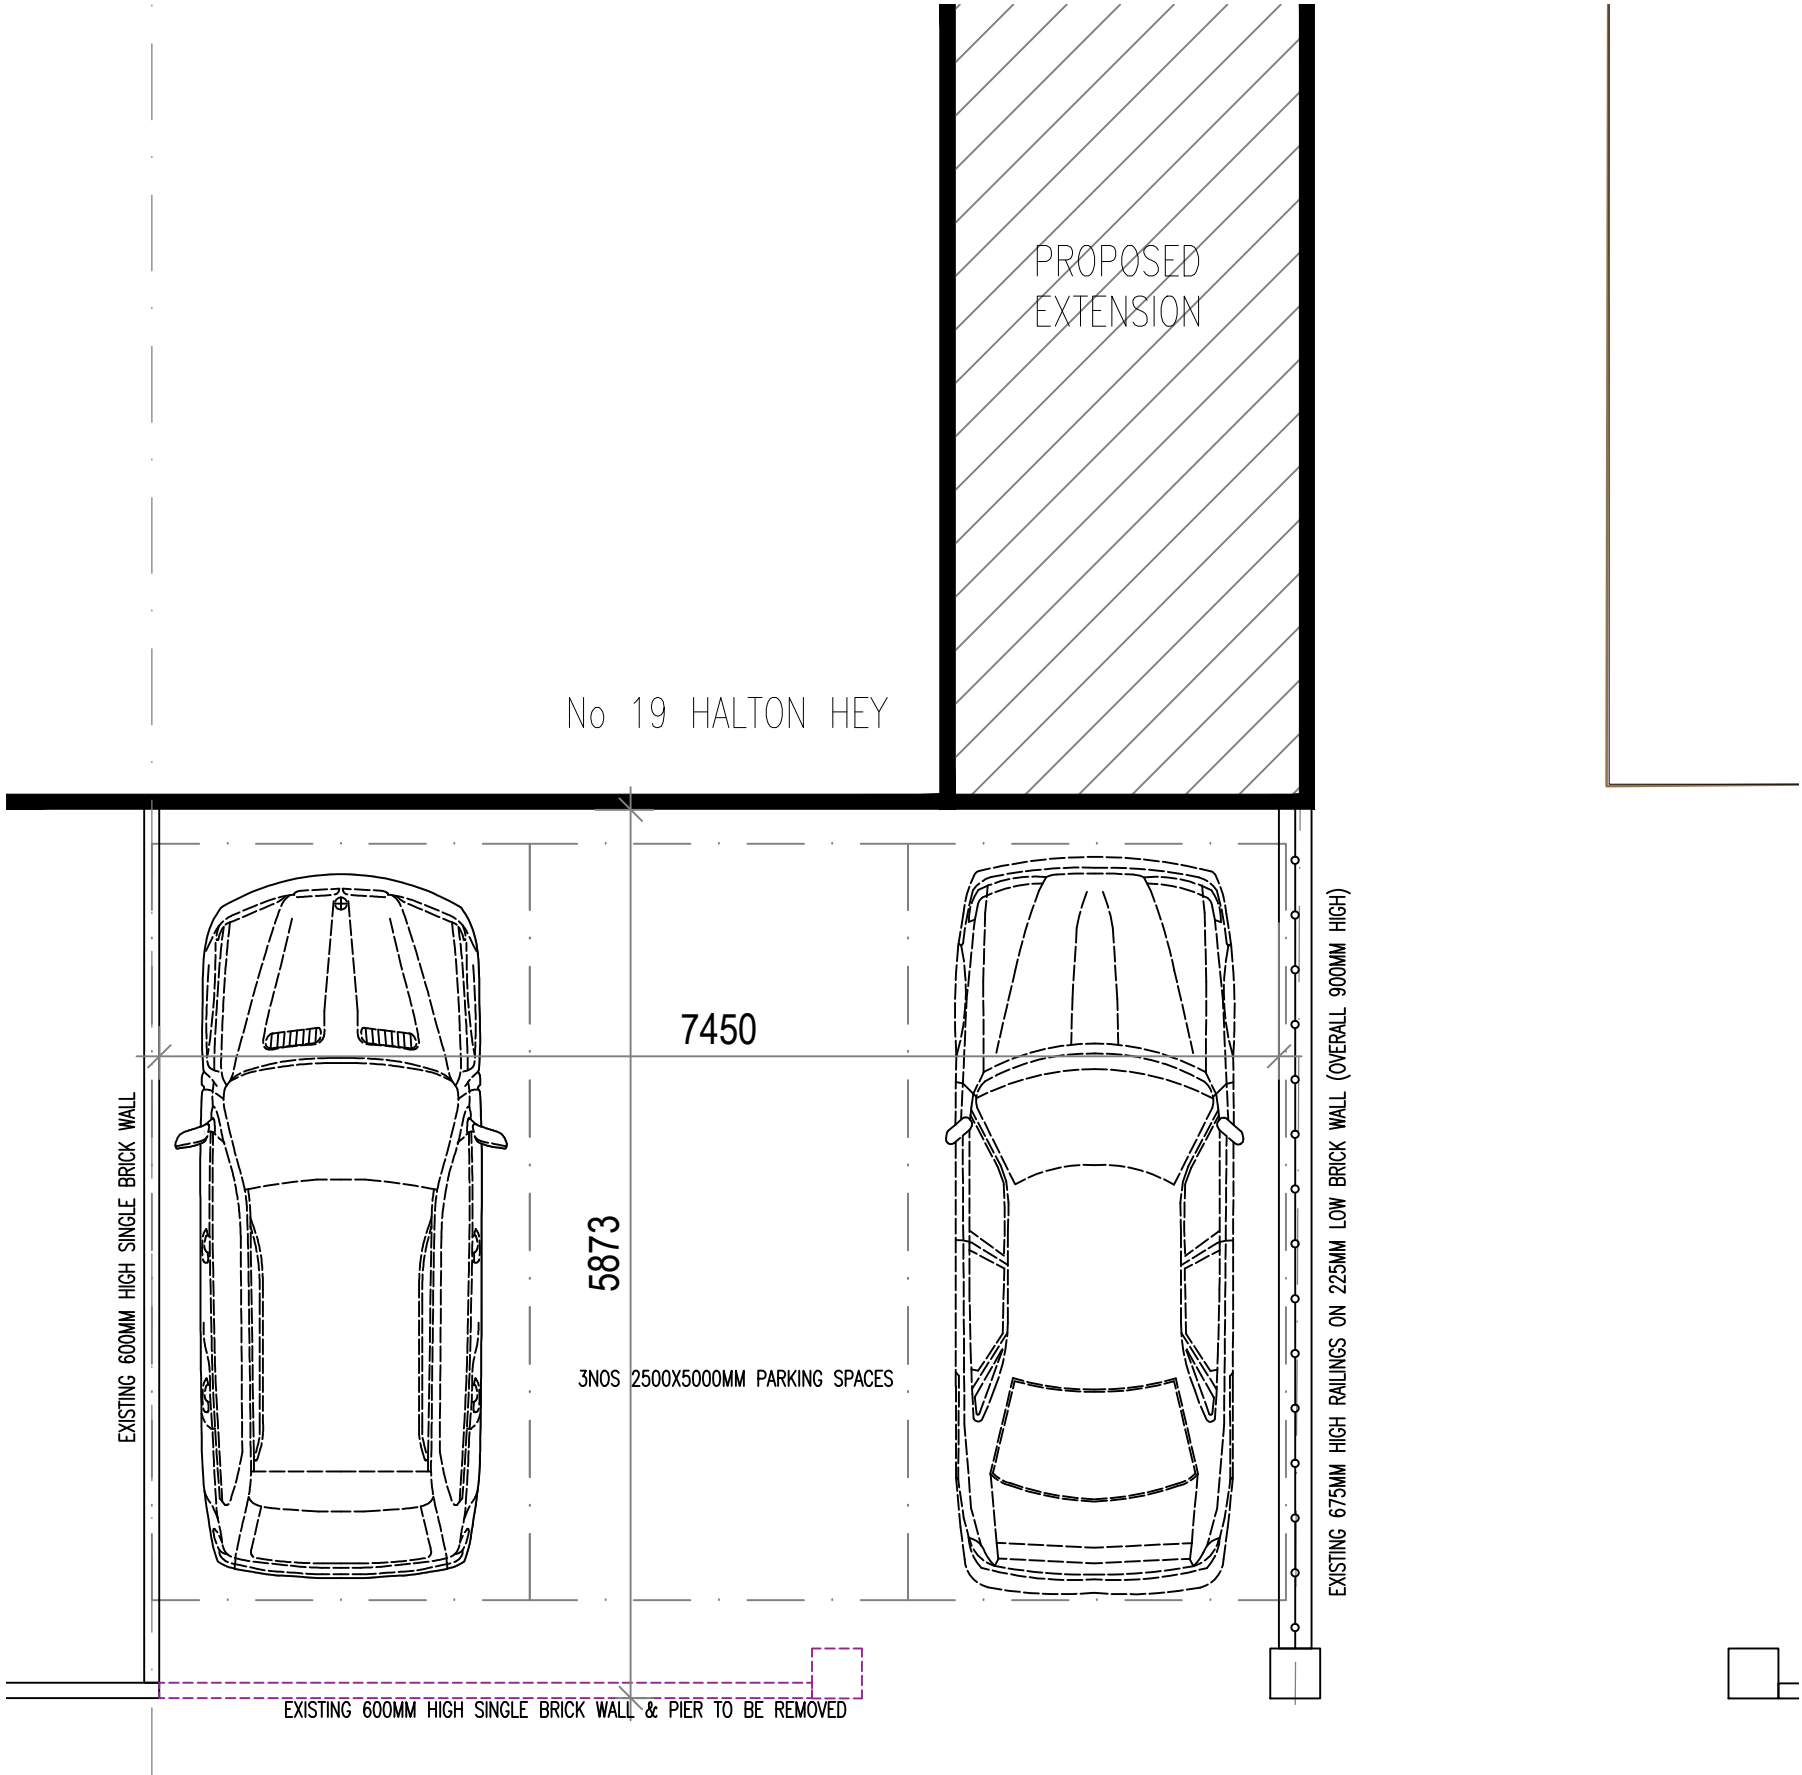

Rev	Date	Revision
-----	------	----------

NPArchitectural
architectural services
38 Churchlands Lane, Standish, Wigan, Lancs WN6 0XU
mob : 07810 247612 e-mail : nparchitectural@gmail.com

Client:

Mr & Mrs N Smith
19 Halton Hey
Whiston, Prescot
L35 3JP

Title

Proposed Parking Area

Scale	1:50@A3
Date	24.03.22

Drg No	Rev
NPA 225. A05	-