


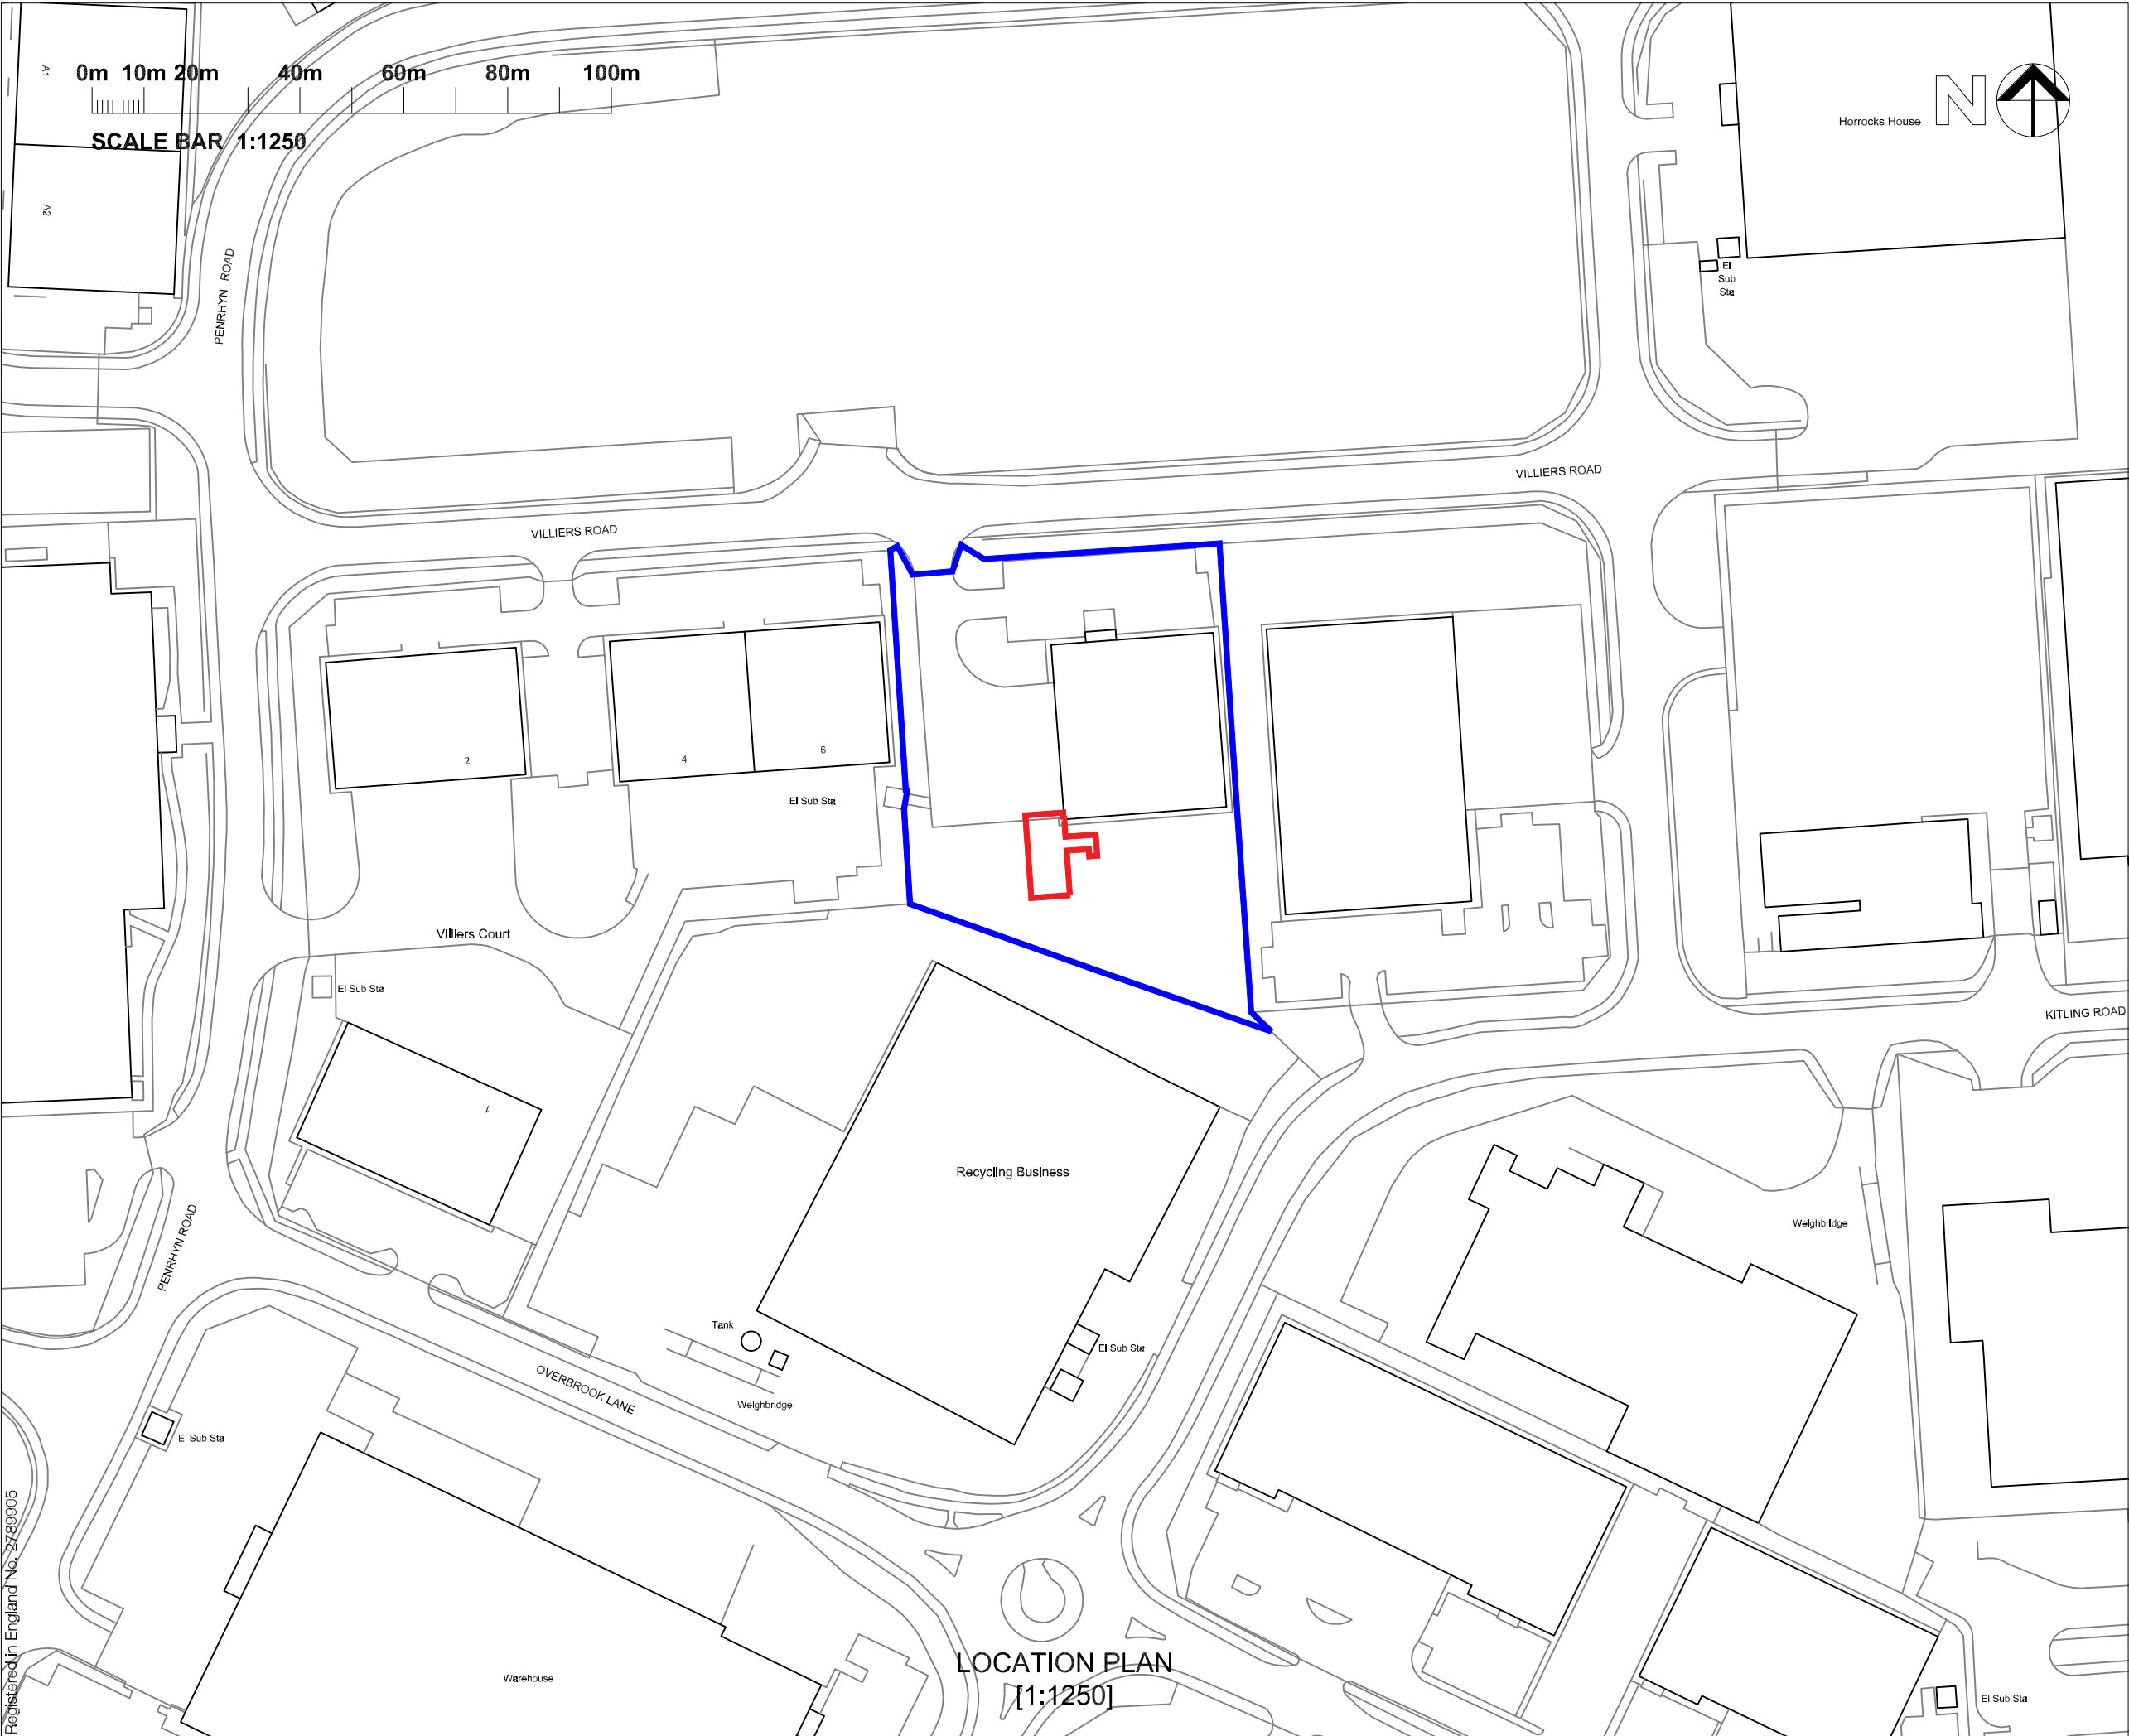

Registered in England No: 2789905

Use only labelled dimensions and levels for construction. All dimensions & levels to be checked on site before commencing work and any discrepancies to be notified to C.A. immediately. If in doubt ask ?

✓

Q

M

S

✓

ISO 9001
REGISTERED FIRM

B	Minor amendments generally to correct scale issues.	AW	17/03/25
A	pdf plot / scale correction for planning validation	CM	17/03/25
rev	comments	initials	date

mdg

➔

architects
interior designers
strategy planners
quantity surveyors
principal designers

Mersey Design Group Ltd
Cleveland House
41 Shaw Street
Liverpool L8 1HL

telephone: 0151 207 9431
facsimile: 0151 207 9447
e-mail: info@mdg.design
web: www.mdg.design

client

Alfred H Knight International Ltd

project

Waste Treatment Plant
Villiers Road, Knowsley Industrial Park,
Knowsley, Prescot, L34 9ET

content

Location Plan

scale 1:1250	sheet A3	date Jan 2025	drawn by CM	checked
project number 308-05	drawing number AL(9)01		rev B	
purpose of issue Planning				