




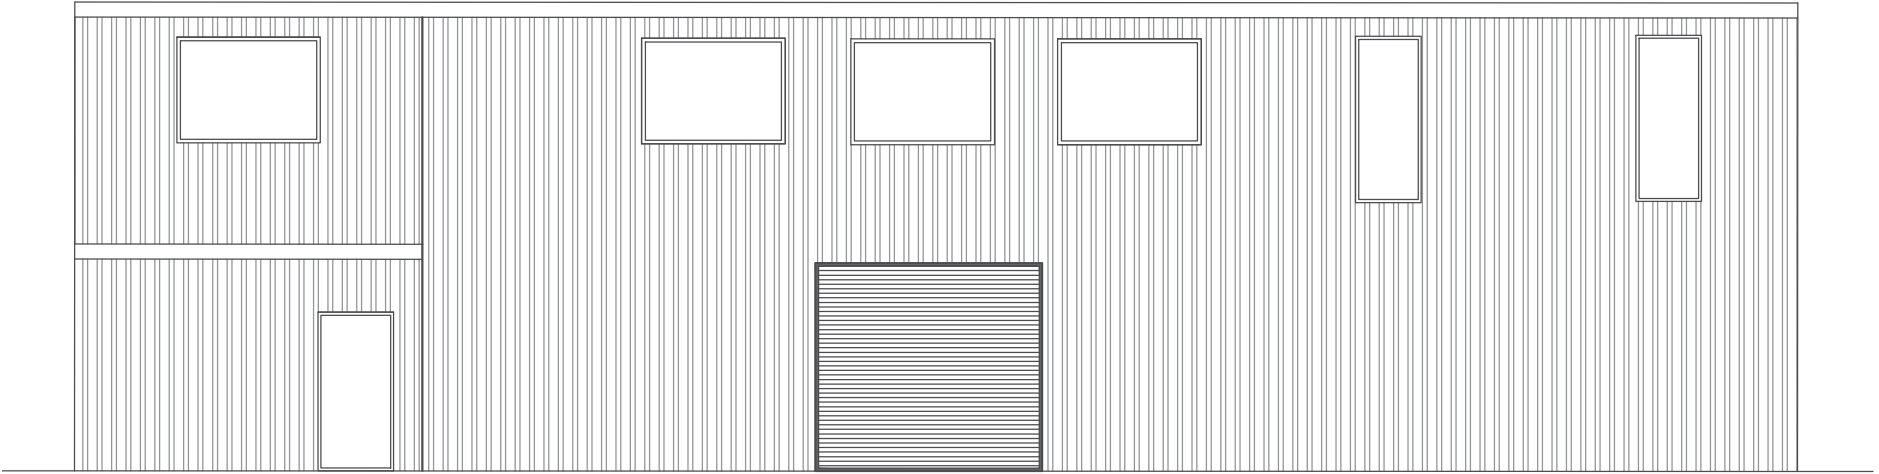

Front elevation

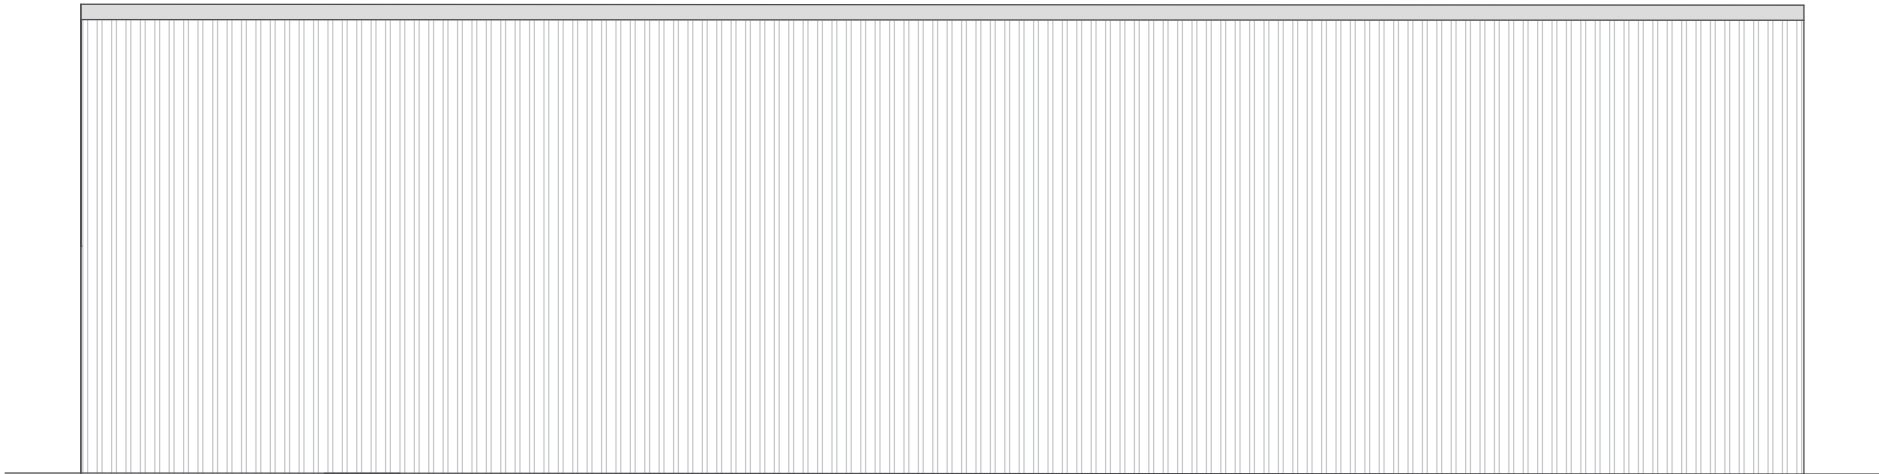


Rear elevation

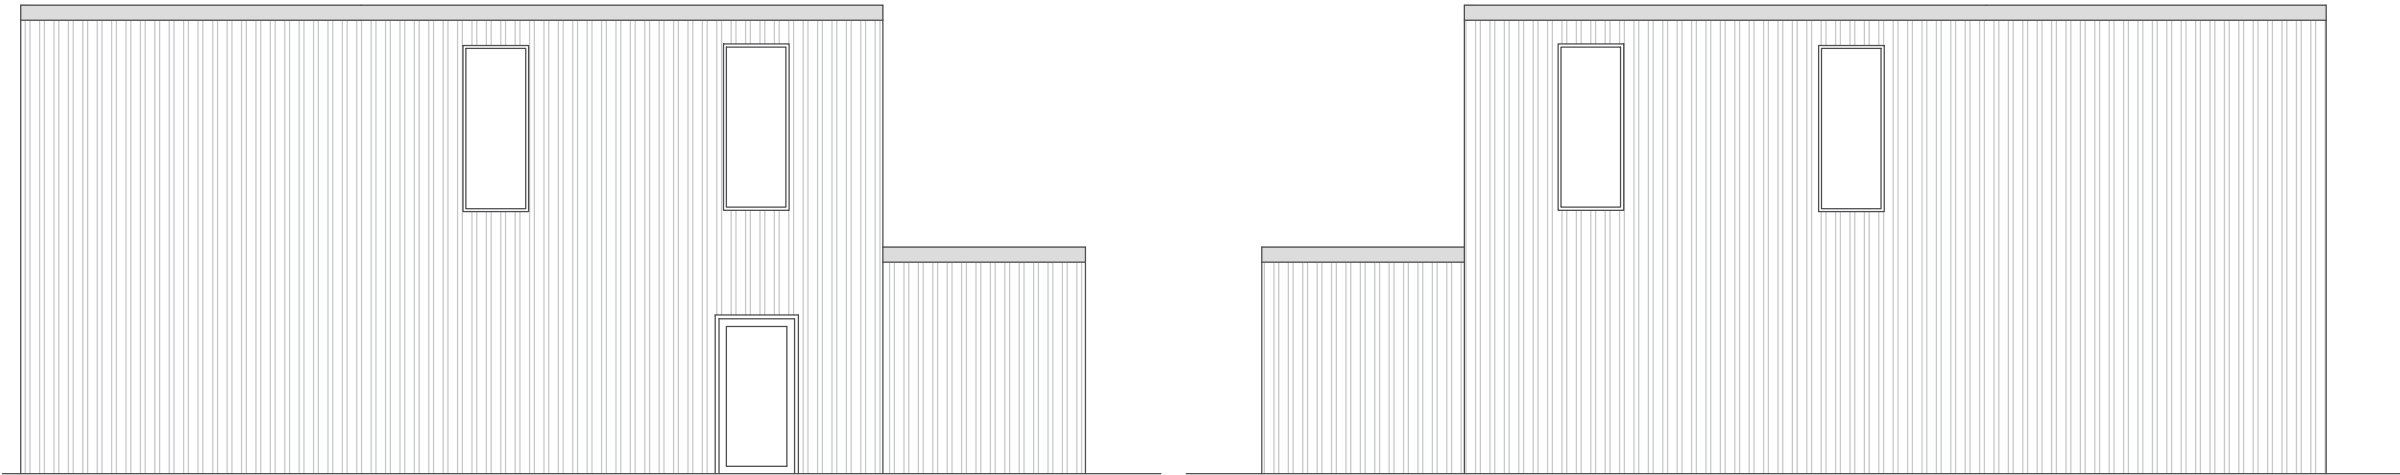


Side elevation

Side elevation

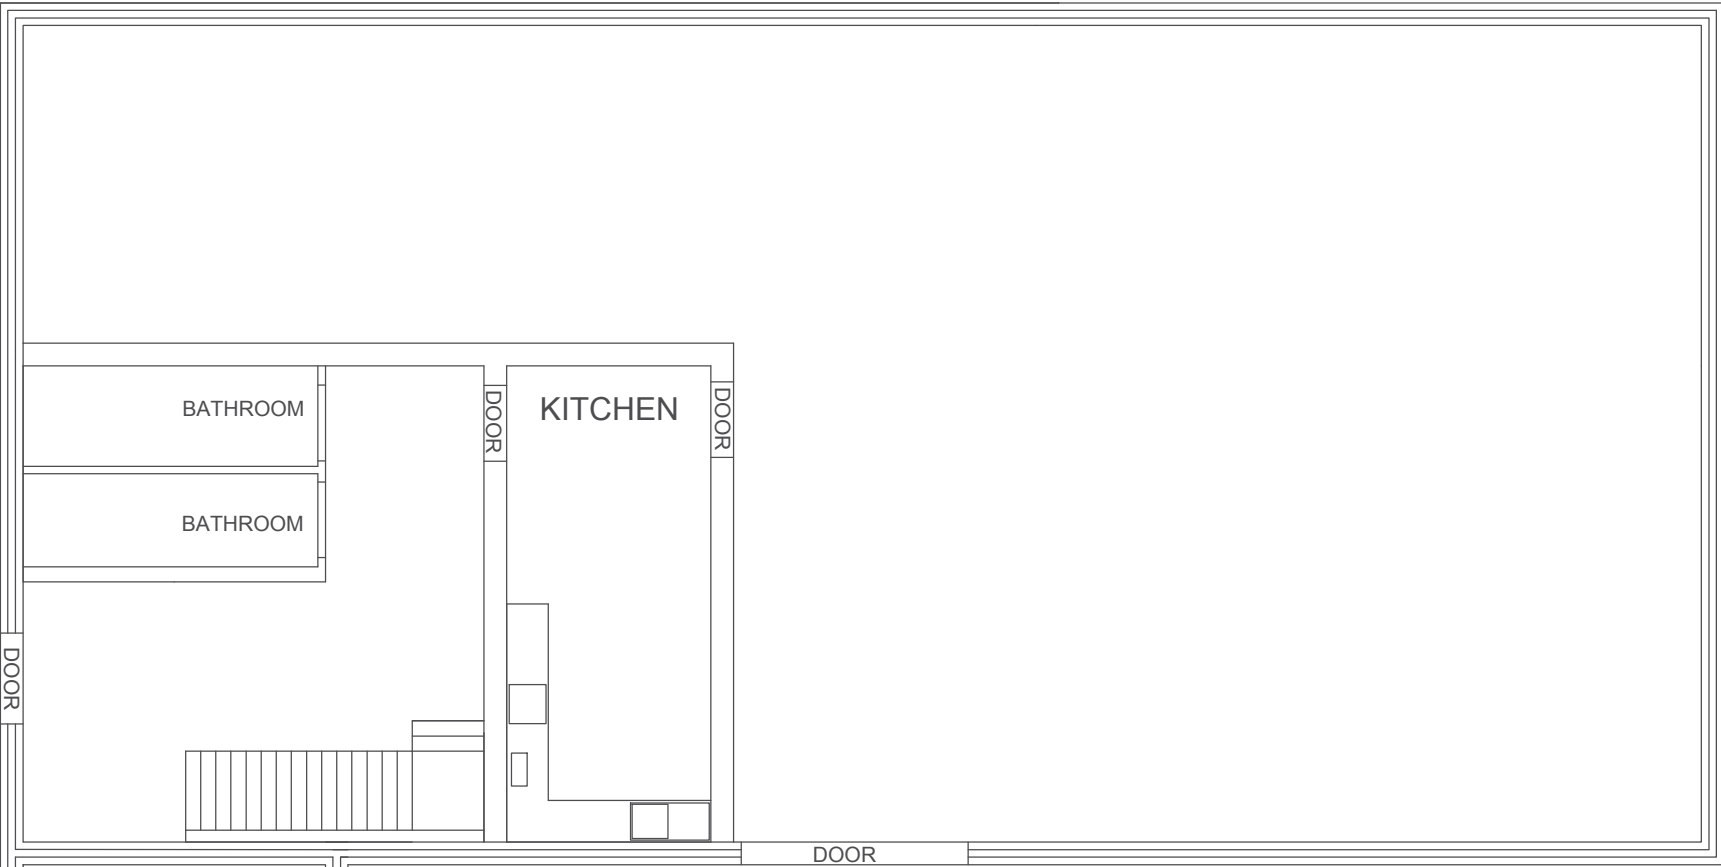

Ground floor

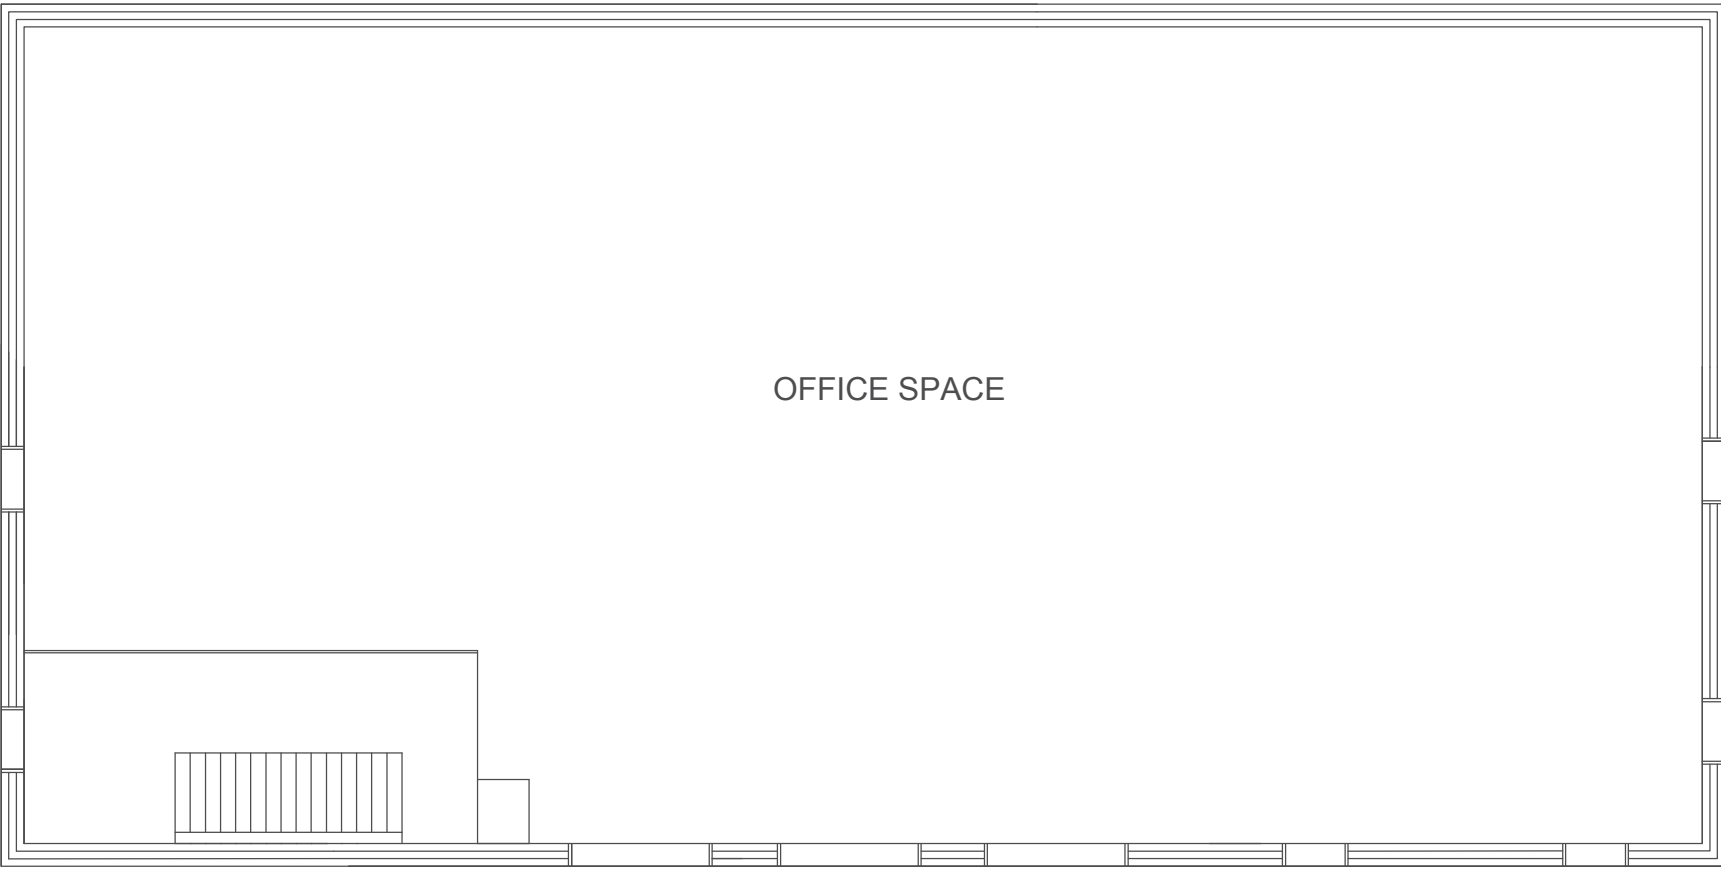

First floor



1,100 @ A2

March 2025

30 Lees Road, L33 7SE

WBH0556.2 Proposed plans