



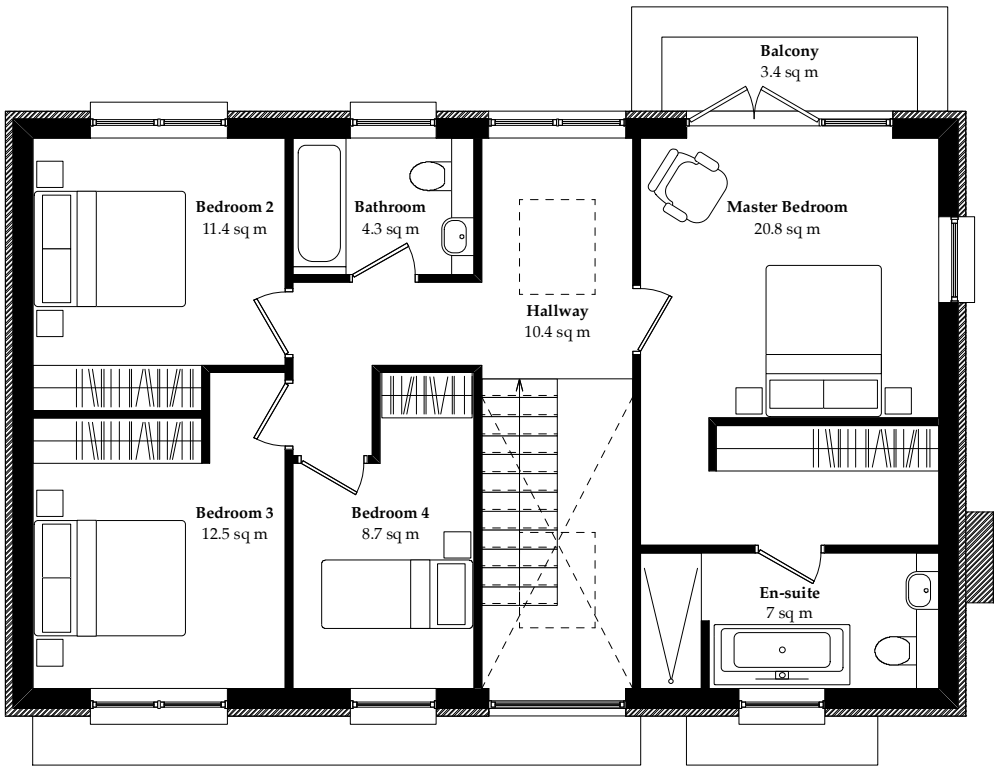

First Floor

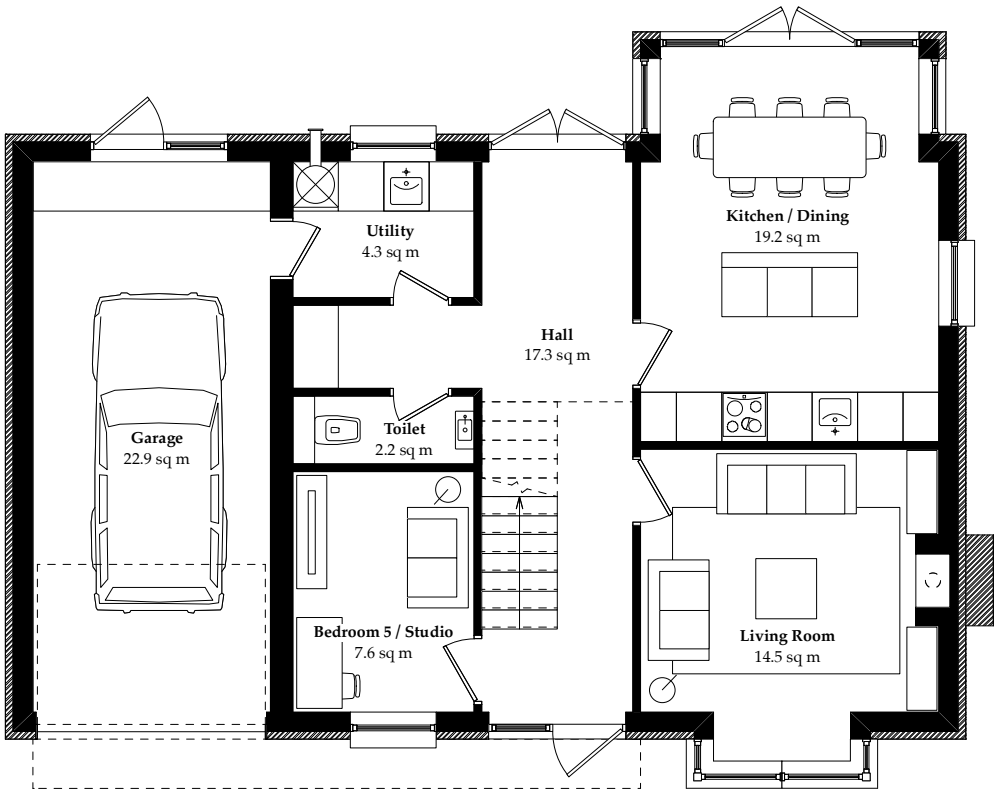

Ground Floor



Precedent Image



Greensbridge Lane 531

ARCHITECTURAL EMPORIUM Ltd
EMAIL: mail@architectural-emporium.co.uk
WEB: www.architectural-emporium.co.uk
ADDRESS: 13 Hope St, Liverpool, L1 9BQ
PHONE: +44 (0)151 363 0000



Isometric




Palette of Materials



Dark Grey Faux Slate
Roof Tiles



Brown Brick
(Vintage Sandstock)

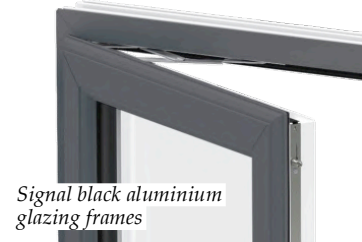

Signal black aluminium
glazing frames



Brick double header course



Half batt brick cill



Anthracite grey solid
timber composite door

Rev*: First Issue

FOR: PLANNING
CHECKED BY: LC | DRAWN BY: AK
SCALE: 1:100
PAPER SIZE: A3
JOB: GREENSBRIDGE LANE 531

2.140_Rev*

FIRST ISSUE: 11.08.23

HOUSE TYPE 04 - 01