






Elevation A (Front) / SECTION A-A as proposed @ 1:200

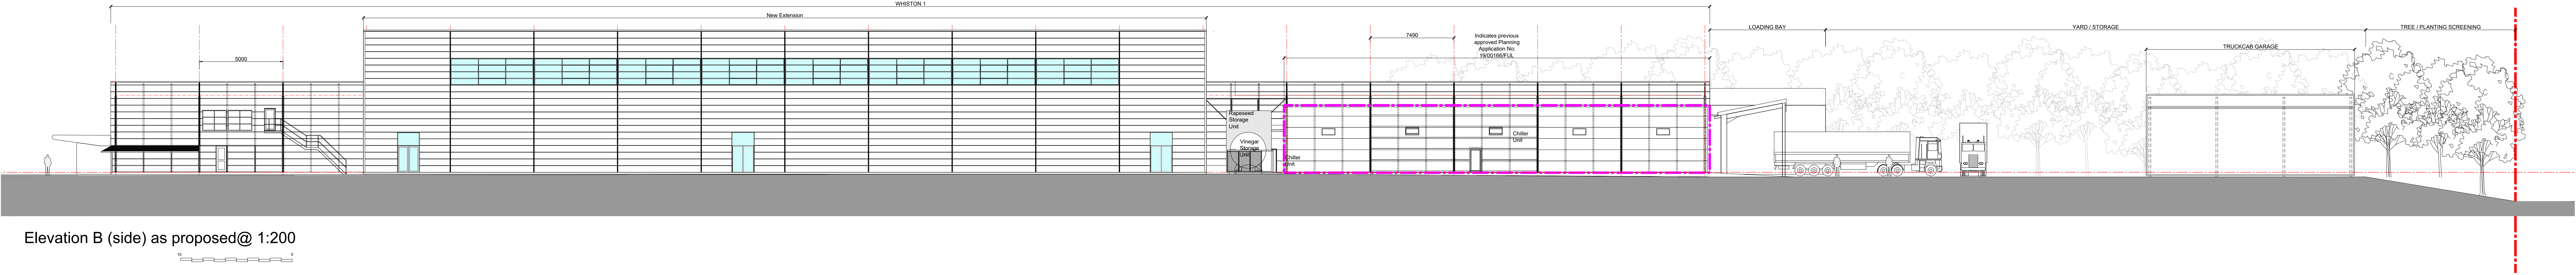


Elevation B (side) as proposed @ 1:200

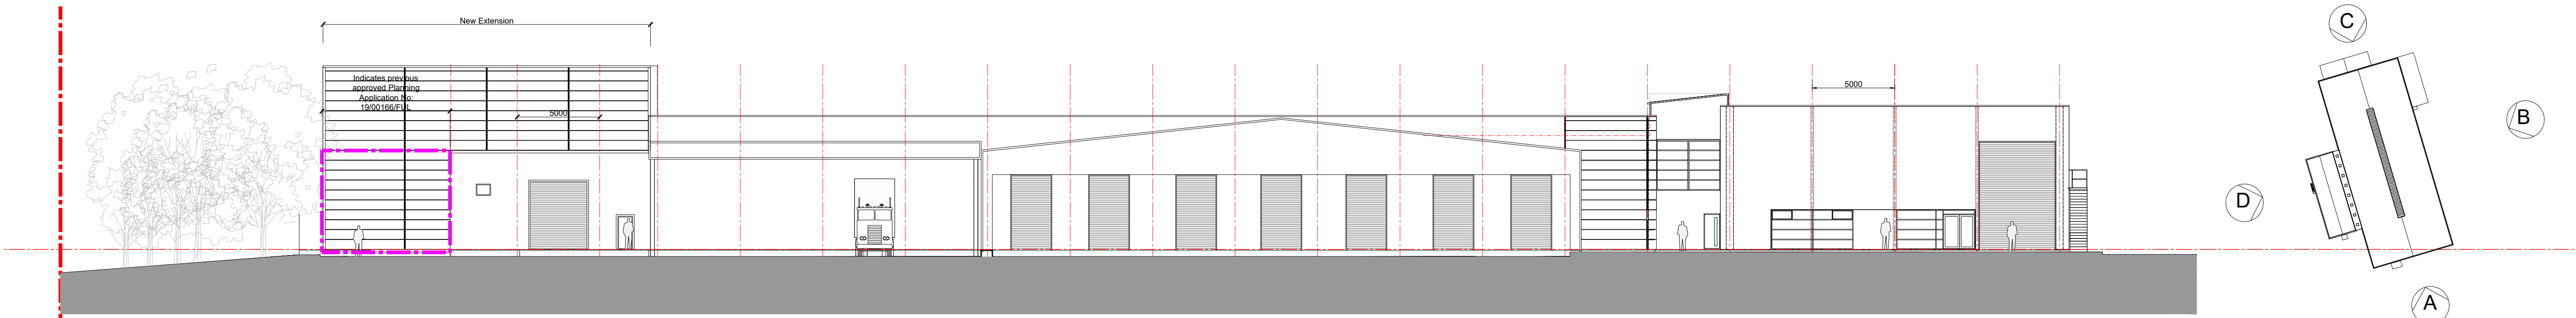


Elevation C (rear) as proposed @ 1:200

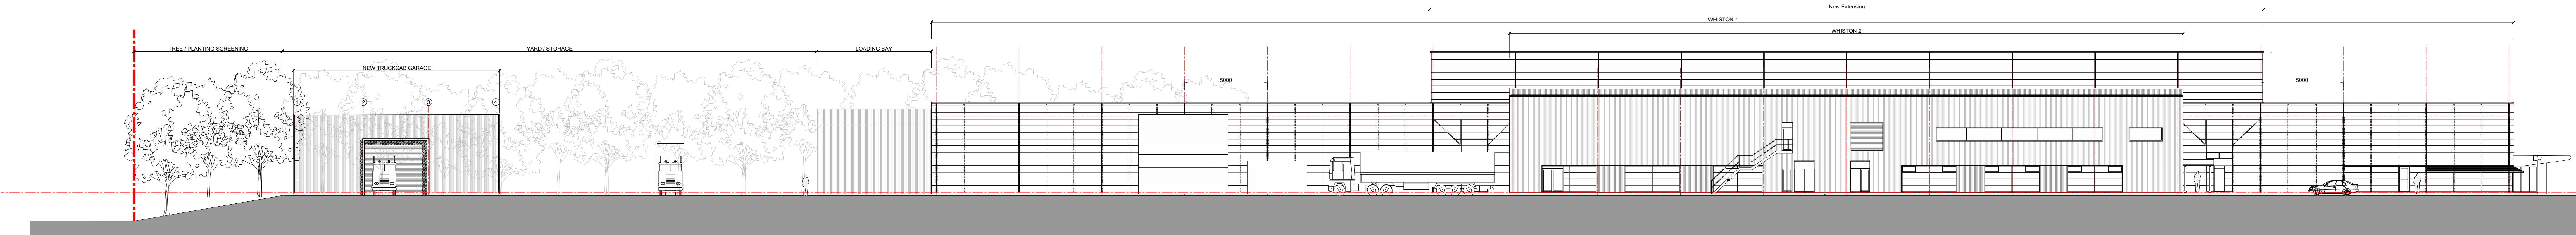

Context elevation as proposed @ 1:200

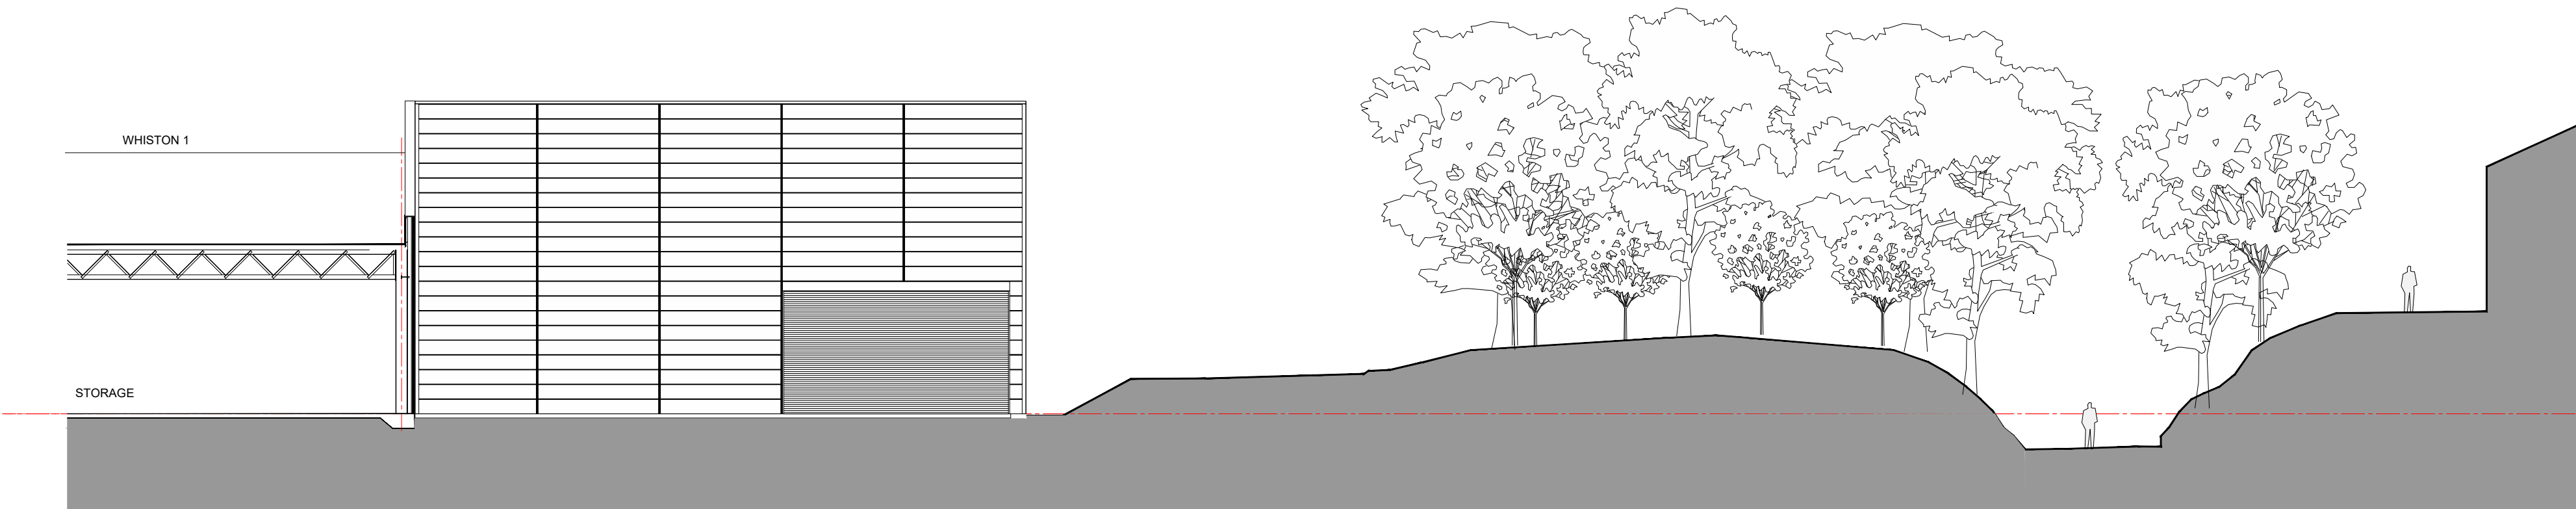

Section B-B as proposed @ 1:200

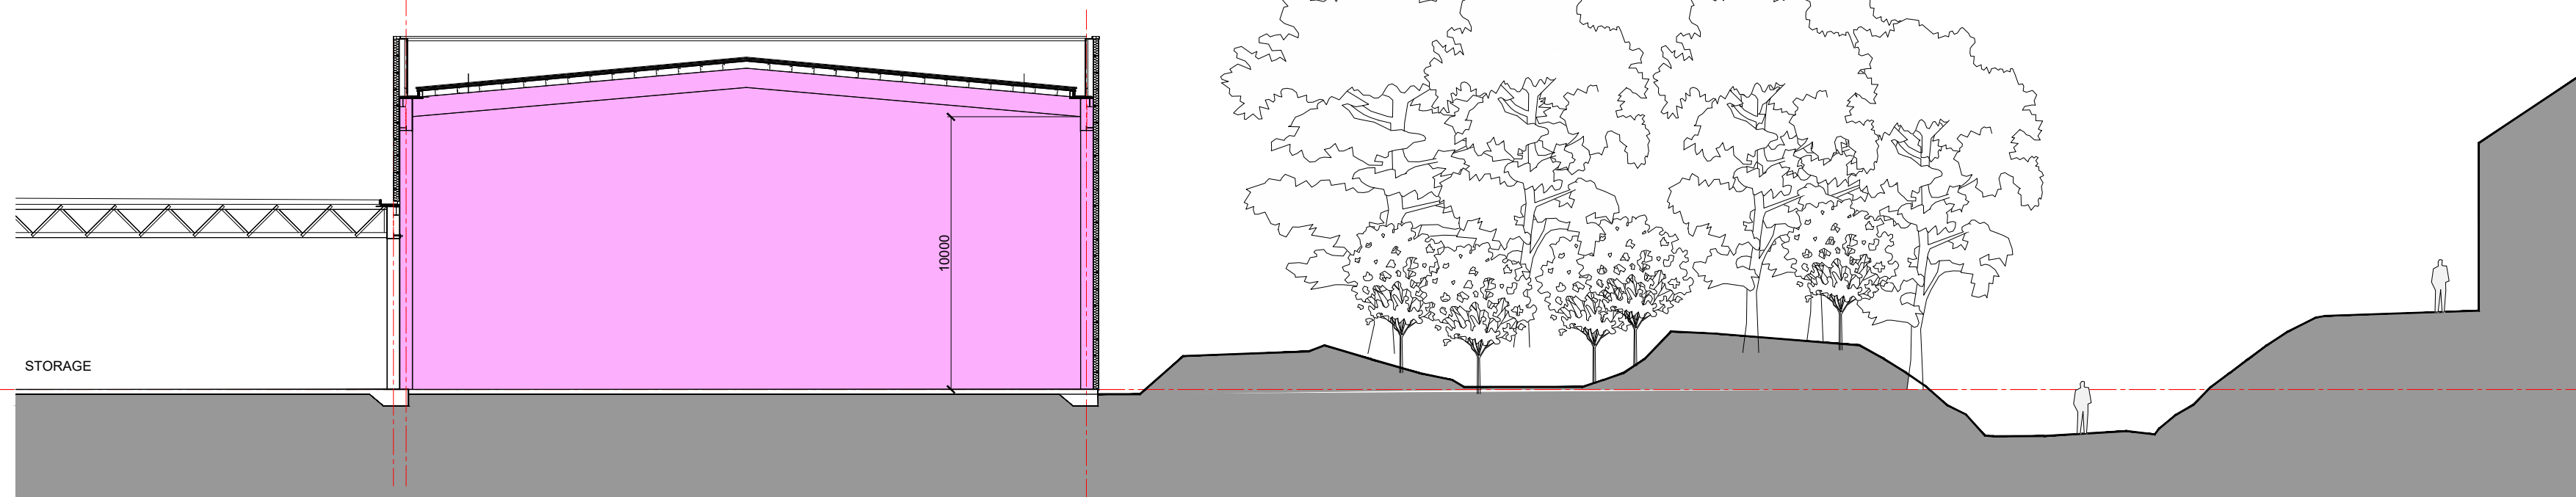

Section C-C as proposed @ 1:200