


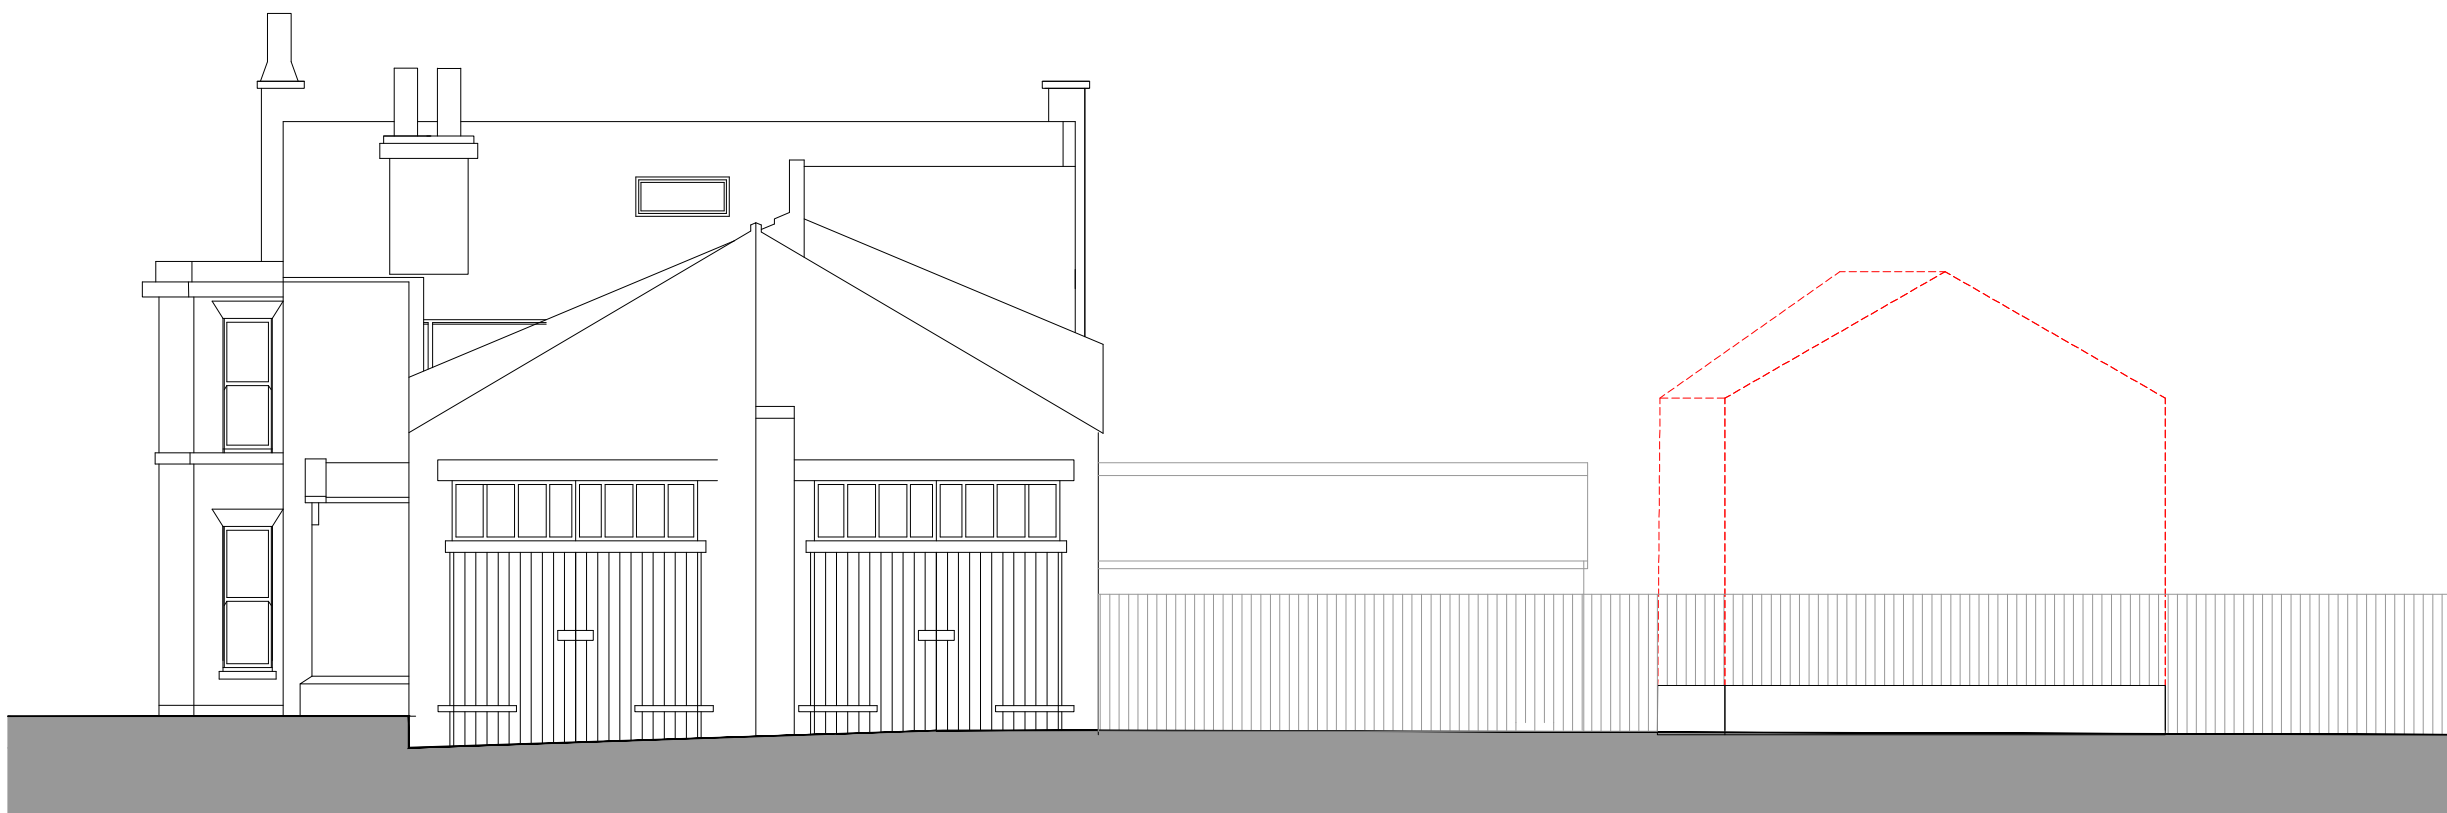

EXISTING ELEVATION A @ 1:100




EXISTING ELEVATION B @ 1:100



EXISTING ELEVATION C @ 1:100



EXISTING ELEVATION D @ 1:100

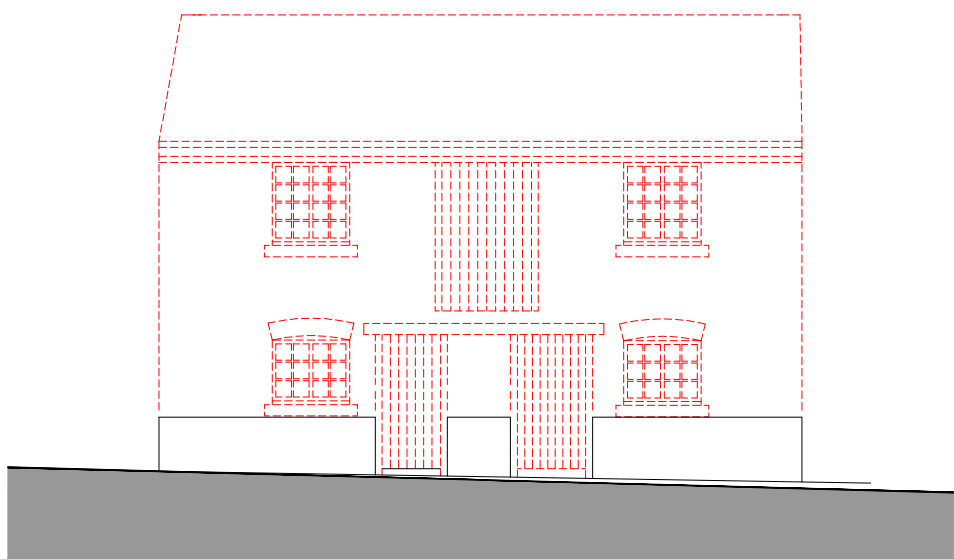

EXISTING ELEVATION E @ 1:100