



Revisions / Notes:

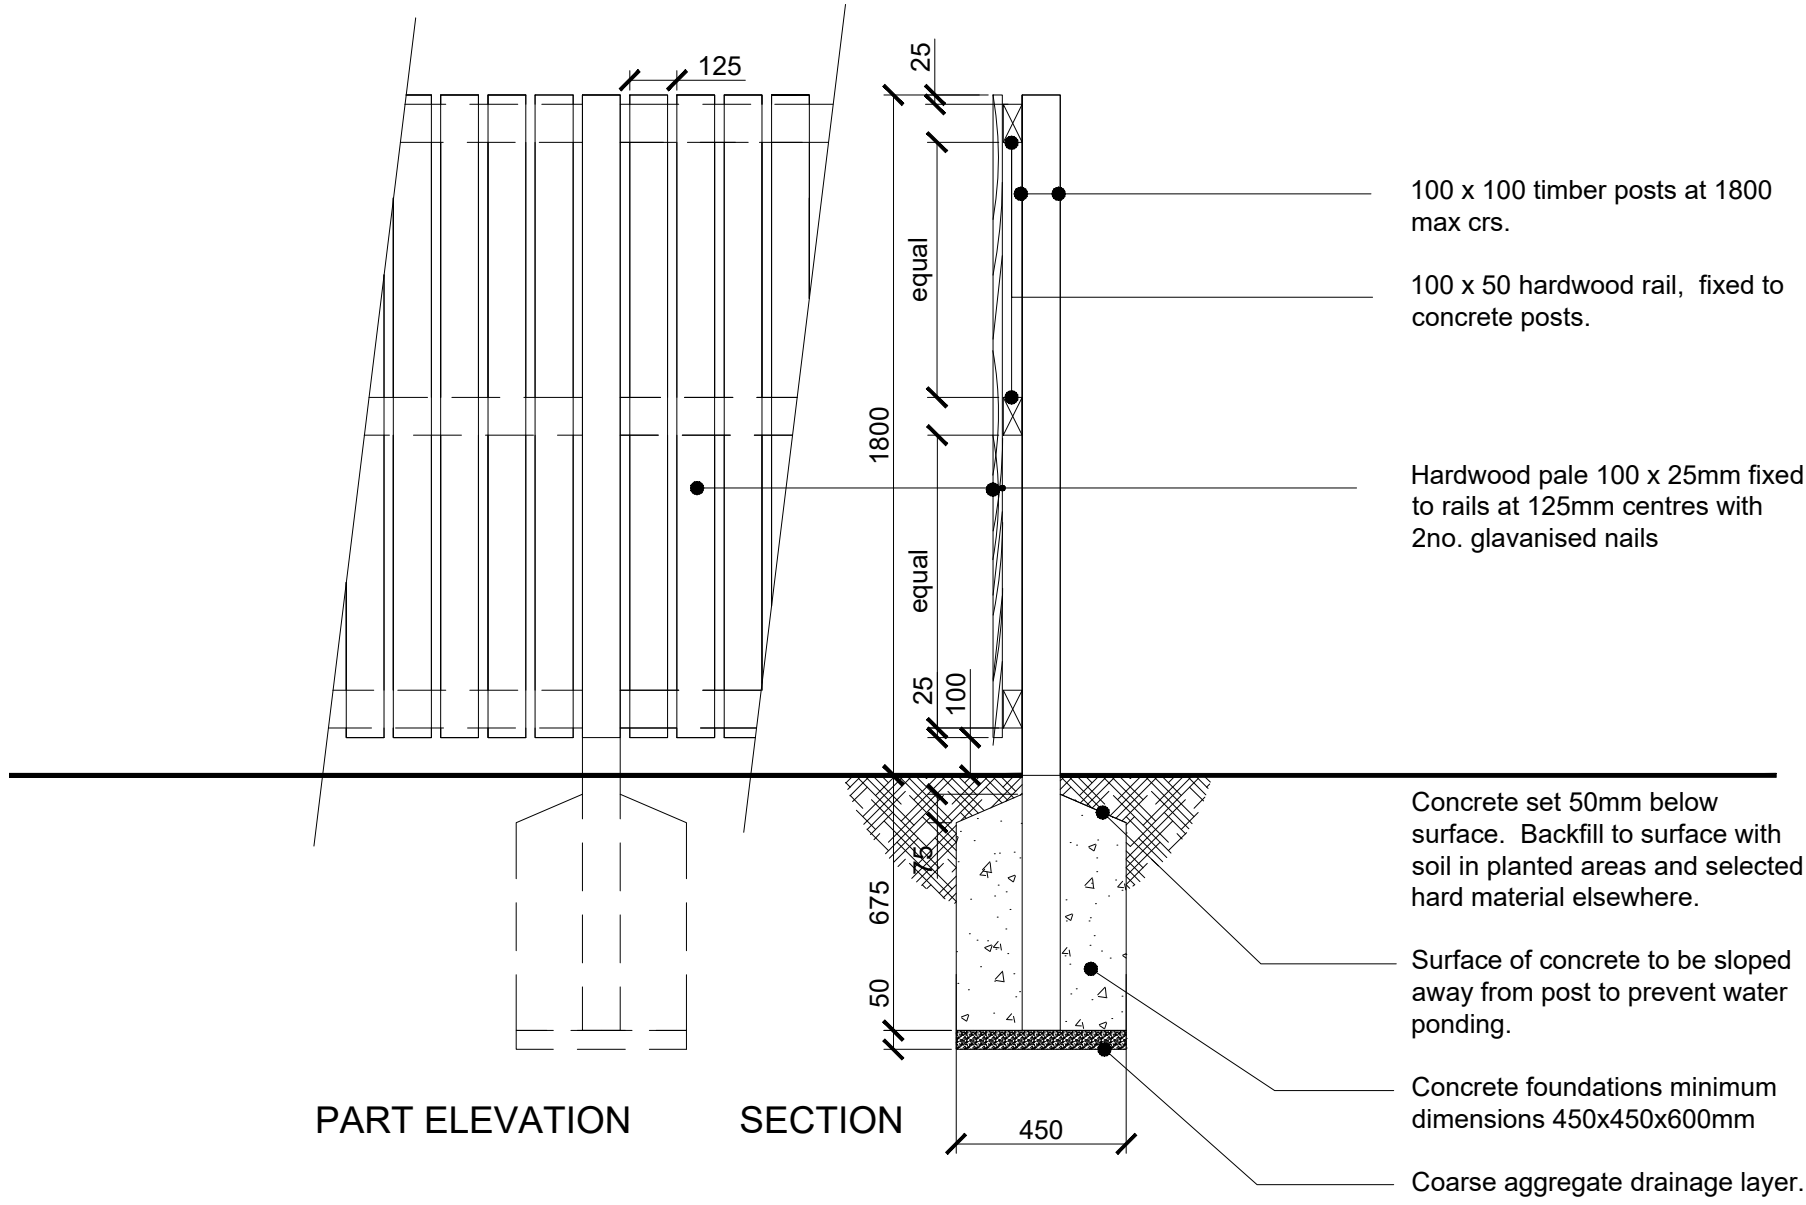

PART ELEVATION

SECTION

TIMBER PALISADE HIGH FENCING - DETAIL A

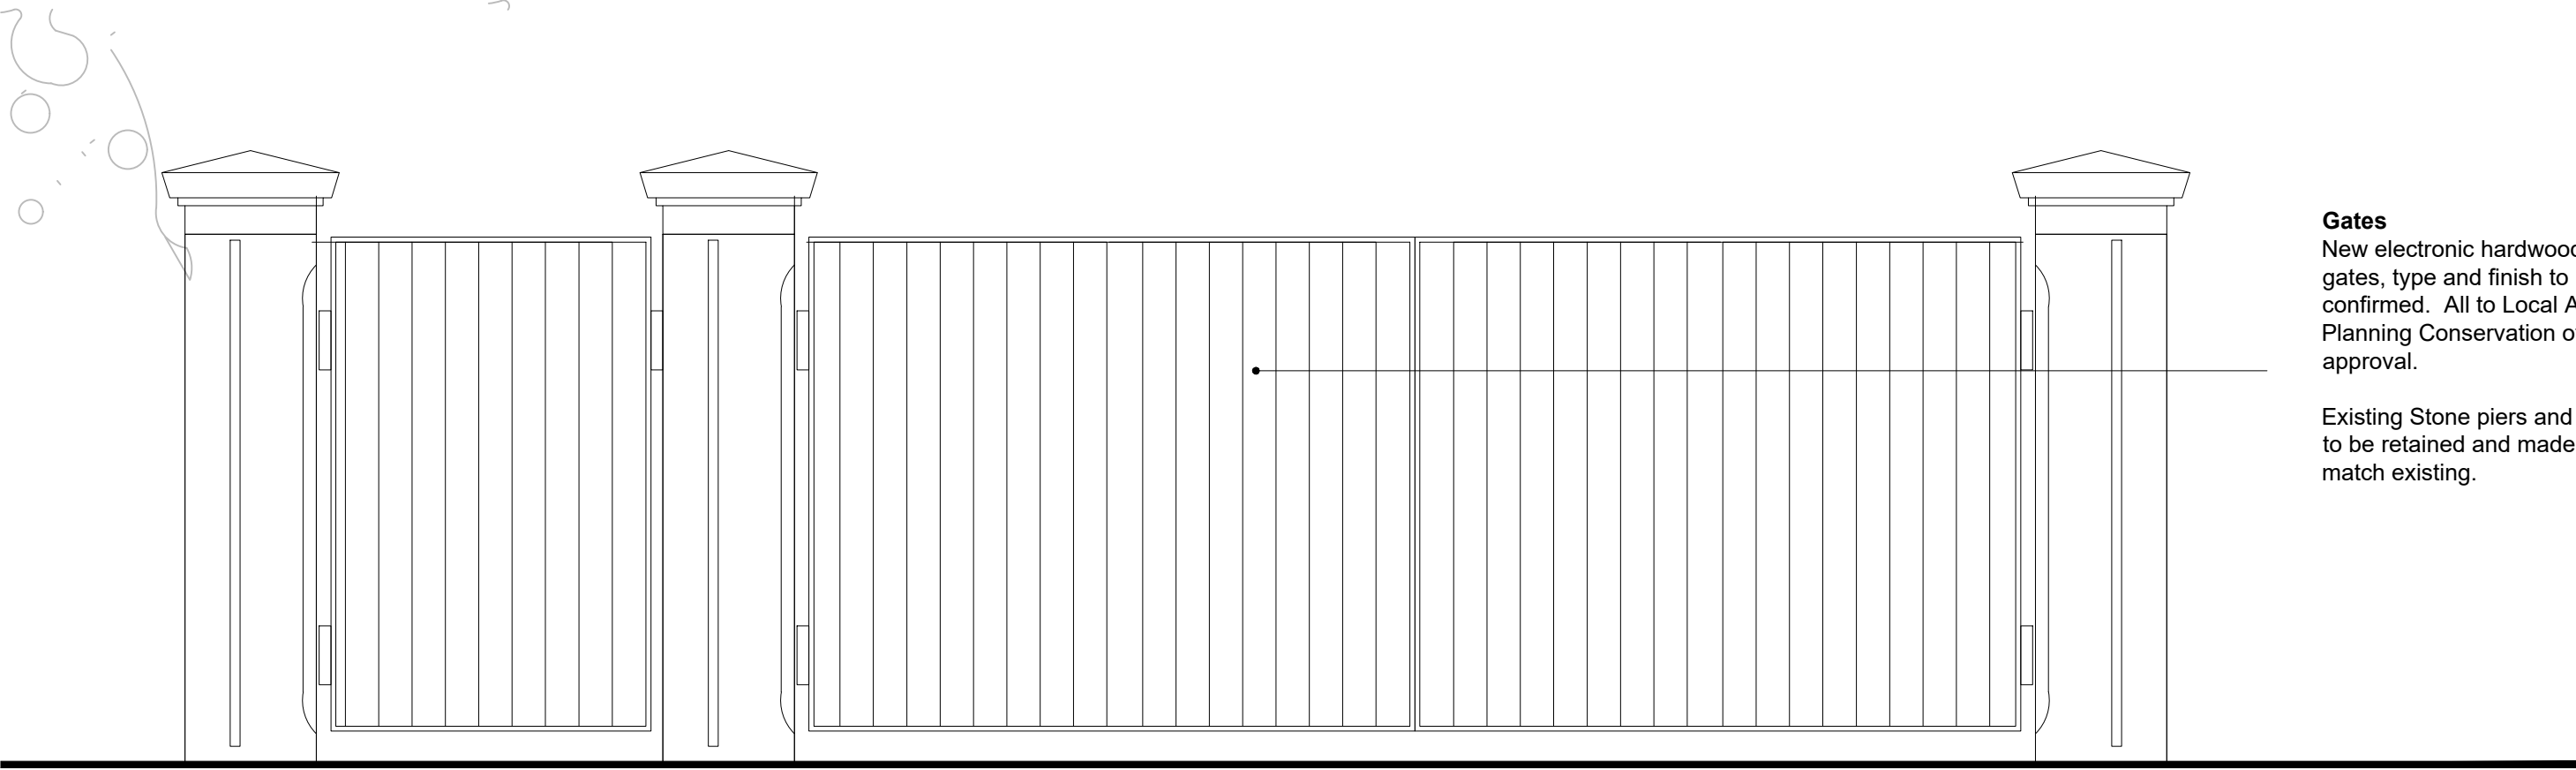


Gates
New electronic hardwood timber gates, type and finish to be confirmed. All to Local Authorities Planning Conservation officers approval.

Existing Stone piers and copings to be retained and made good to match existing.

PART ELEVATION

DETAIL A2 @ @1:20

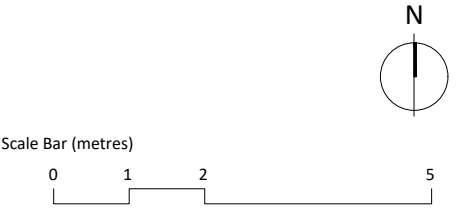

Job Title:	BREWERY HOUSE		
Purpose:	PLANNING		
Client:	NEW START HOMES LTD		
Date:	JULY 22		
Drawing Title:	Boundary Details		
Drawn By:	DAS	Checked By:	INIT
Scale:	1:20	Paper Size:	A1
Job Number:	22.025	Drwg No:	008
		Rev:	