



COPYRIGHT: The copyright of this drawing is vested in Lawrenson Associates Ltd.
It shall not be used without permission for any purpose.
DO NOT SCALE FROM THIS DRAWING FOR CONSTRUCTION PURPOSES -
WORK TO FIGURED DIMENSIONS ONLY.
ALL DIMENSIONS ARE IN MILLIMETRES UNLESS STATED OTHERWISE.


NOTES

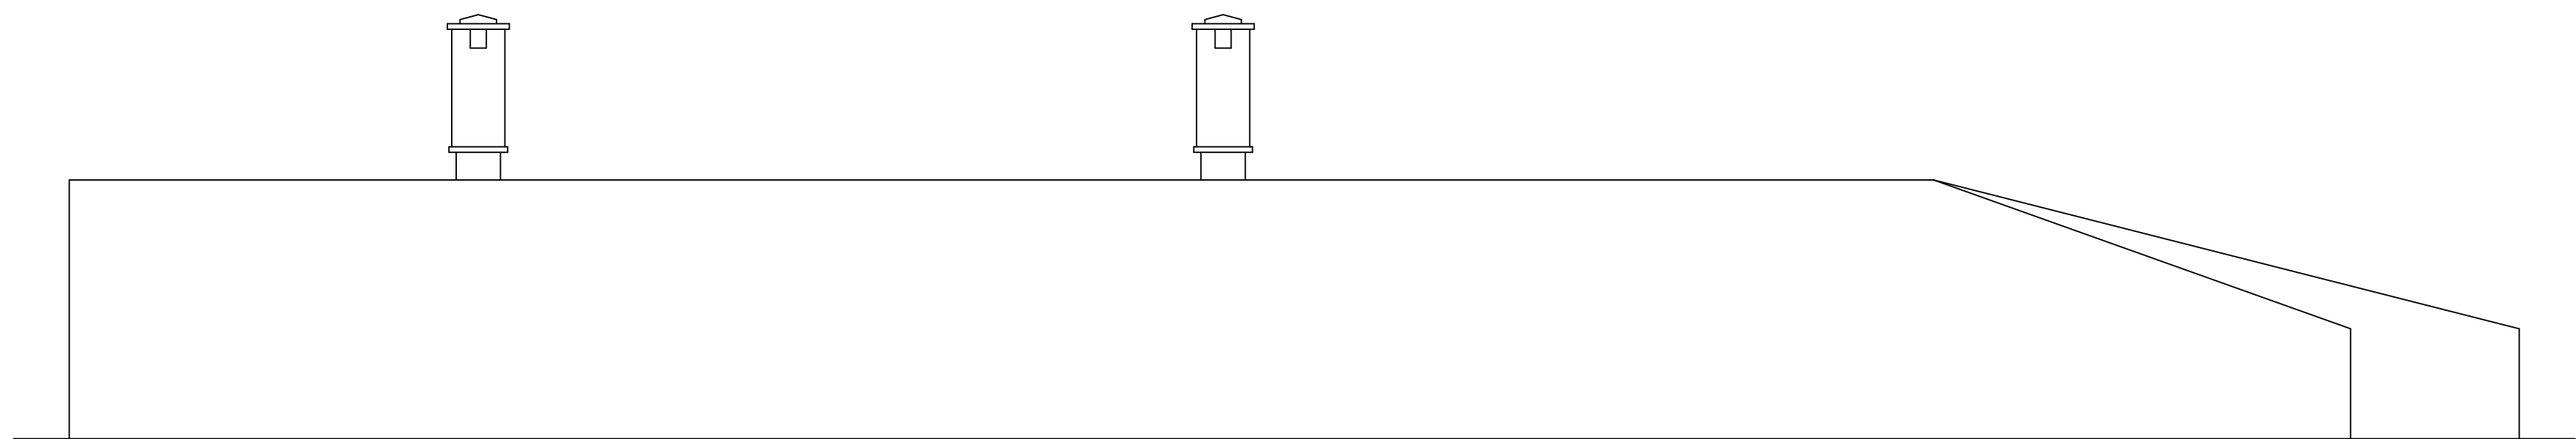


FRONT [EAST] ELEVATION : AS EXISTING
(ROAD-SIDE)

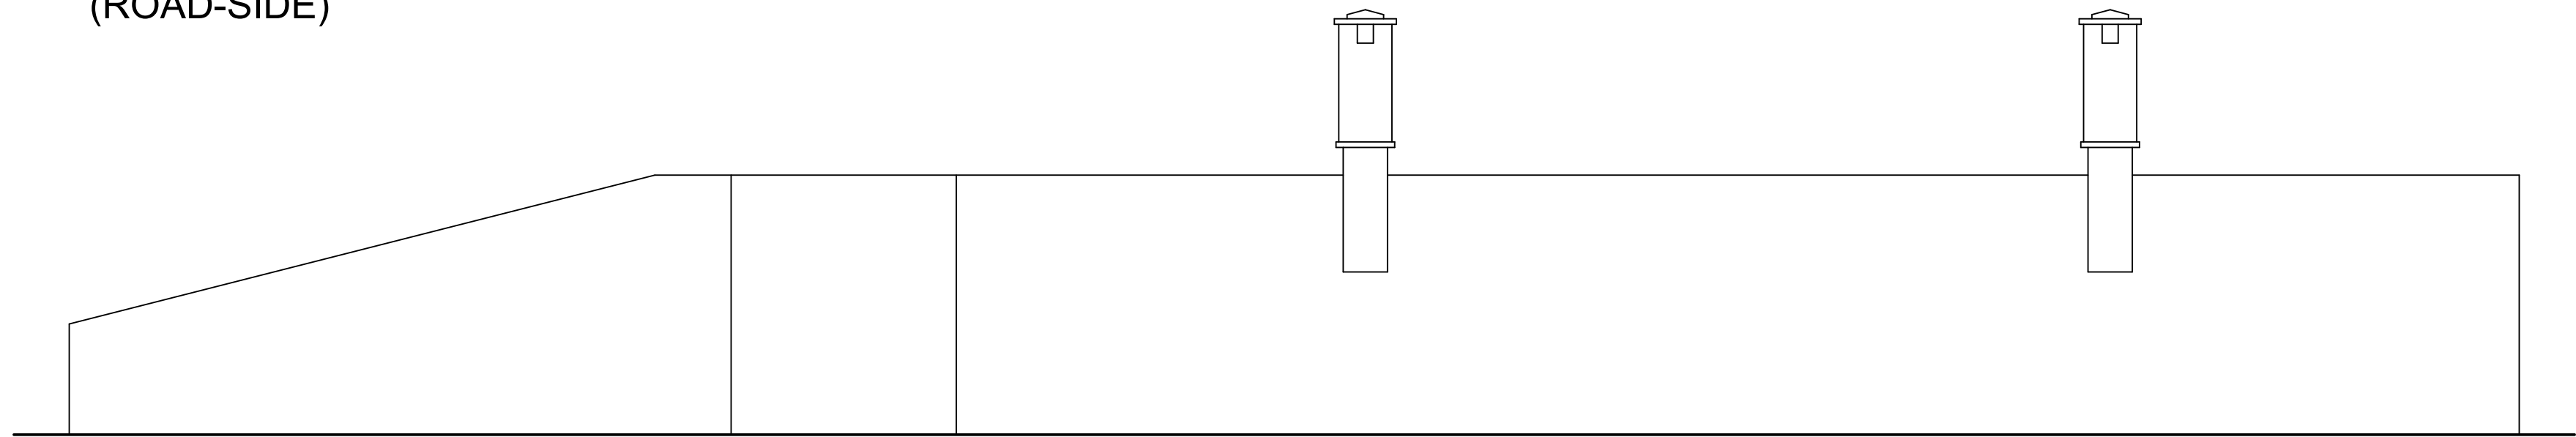


REAR [WEST] ELEVATION : AS EXISTING

 

L/H [SOUTH] SIDE ELEVATION : AS EXISTING

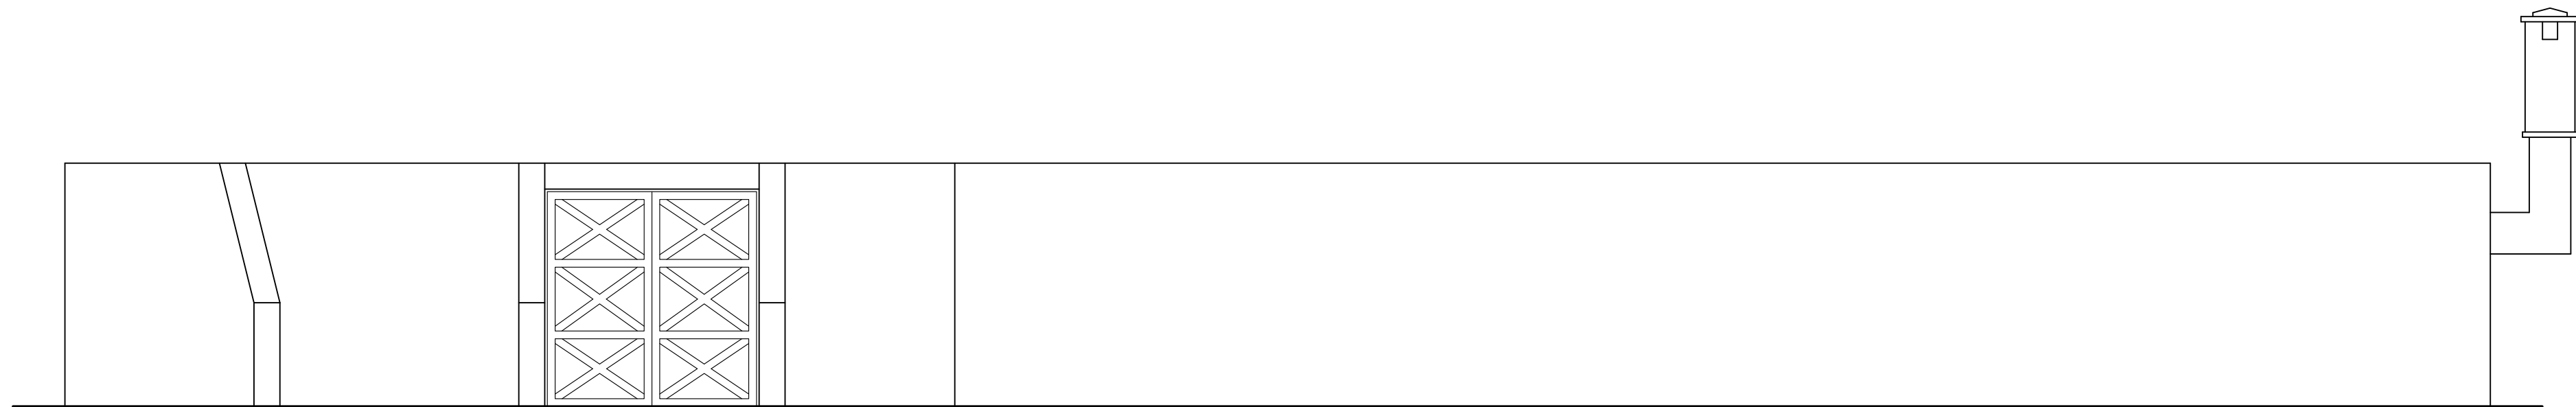

R/H [NORTH] SIDE ELEVATION : AS EXISTING

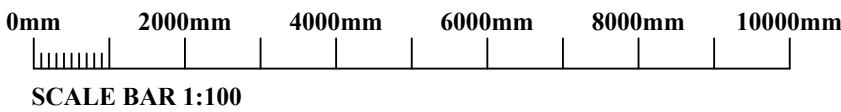

A	Drawing updated	28/09/23
Rev	Description	Date

Project
MAGAZINE BUNKER 9-8, DRAW WELL ROAD, KIRKBY, L33 7BJ

Client
ABBAY ENGINEERING

Contract. No	Drg. No	Revision	Scale	1:100	@A1
6460	103	A	By	BPM	Date
			Chkd	HTL	APR 2023

Drawing Title
ELEVATIONS - AS EXISTING.

LAWRENSON ASSOCIATES	
Consulting Structural Engineers	
Planning & Development Consultants	
Architectural Services	
1 THE GLOBE 142 HARDSHAW ST. ST. HELENS WA10 1JT	Telephone: (01744) 733446 www.lawrensonassociates.co.uk E-mail: info@lawrensonassociates.co.uk