
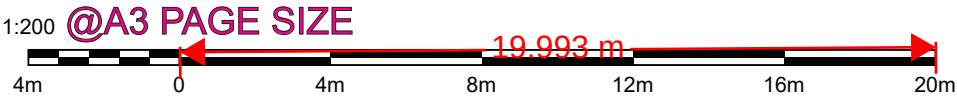
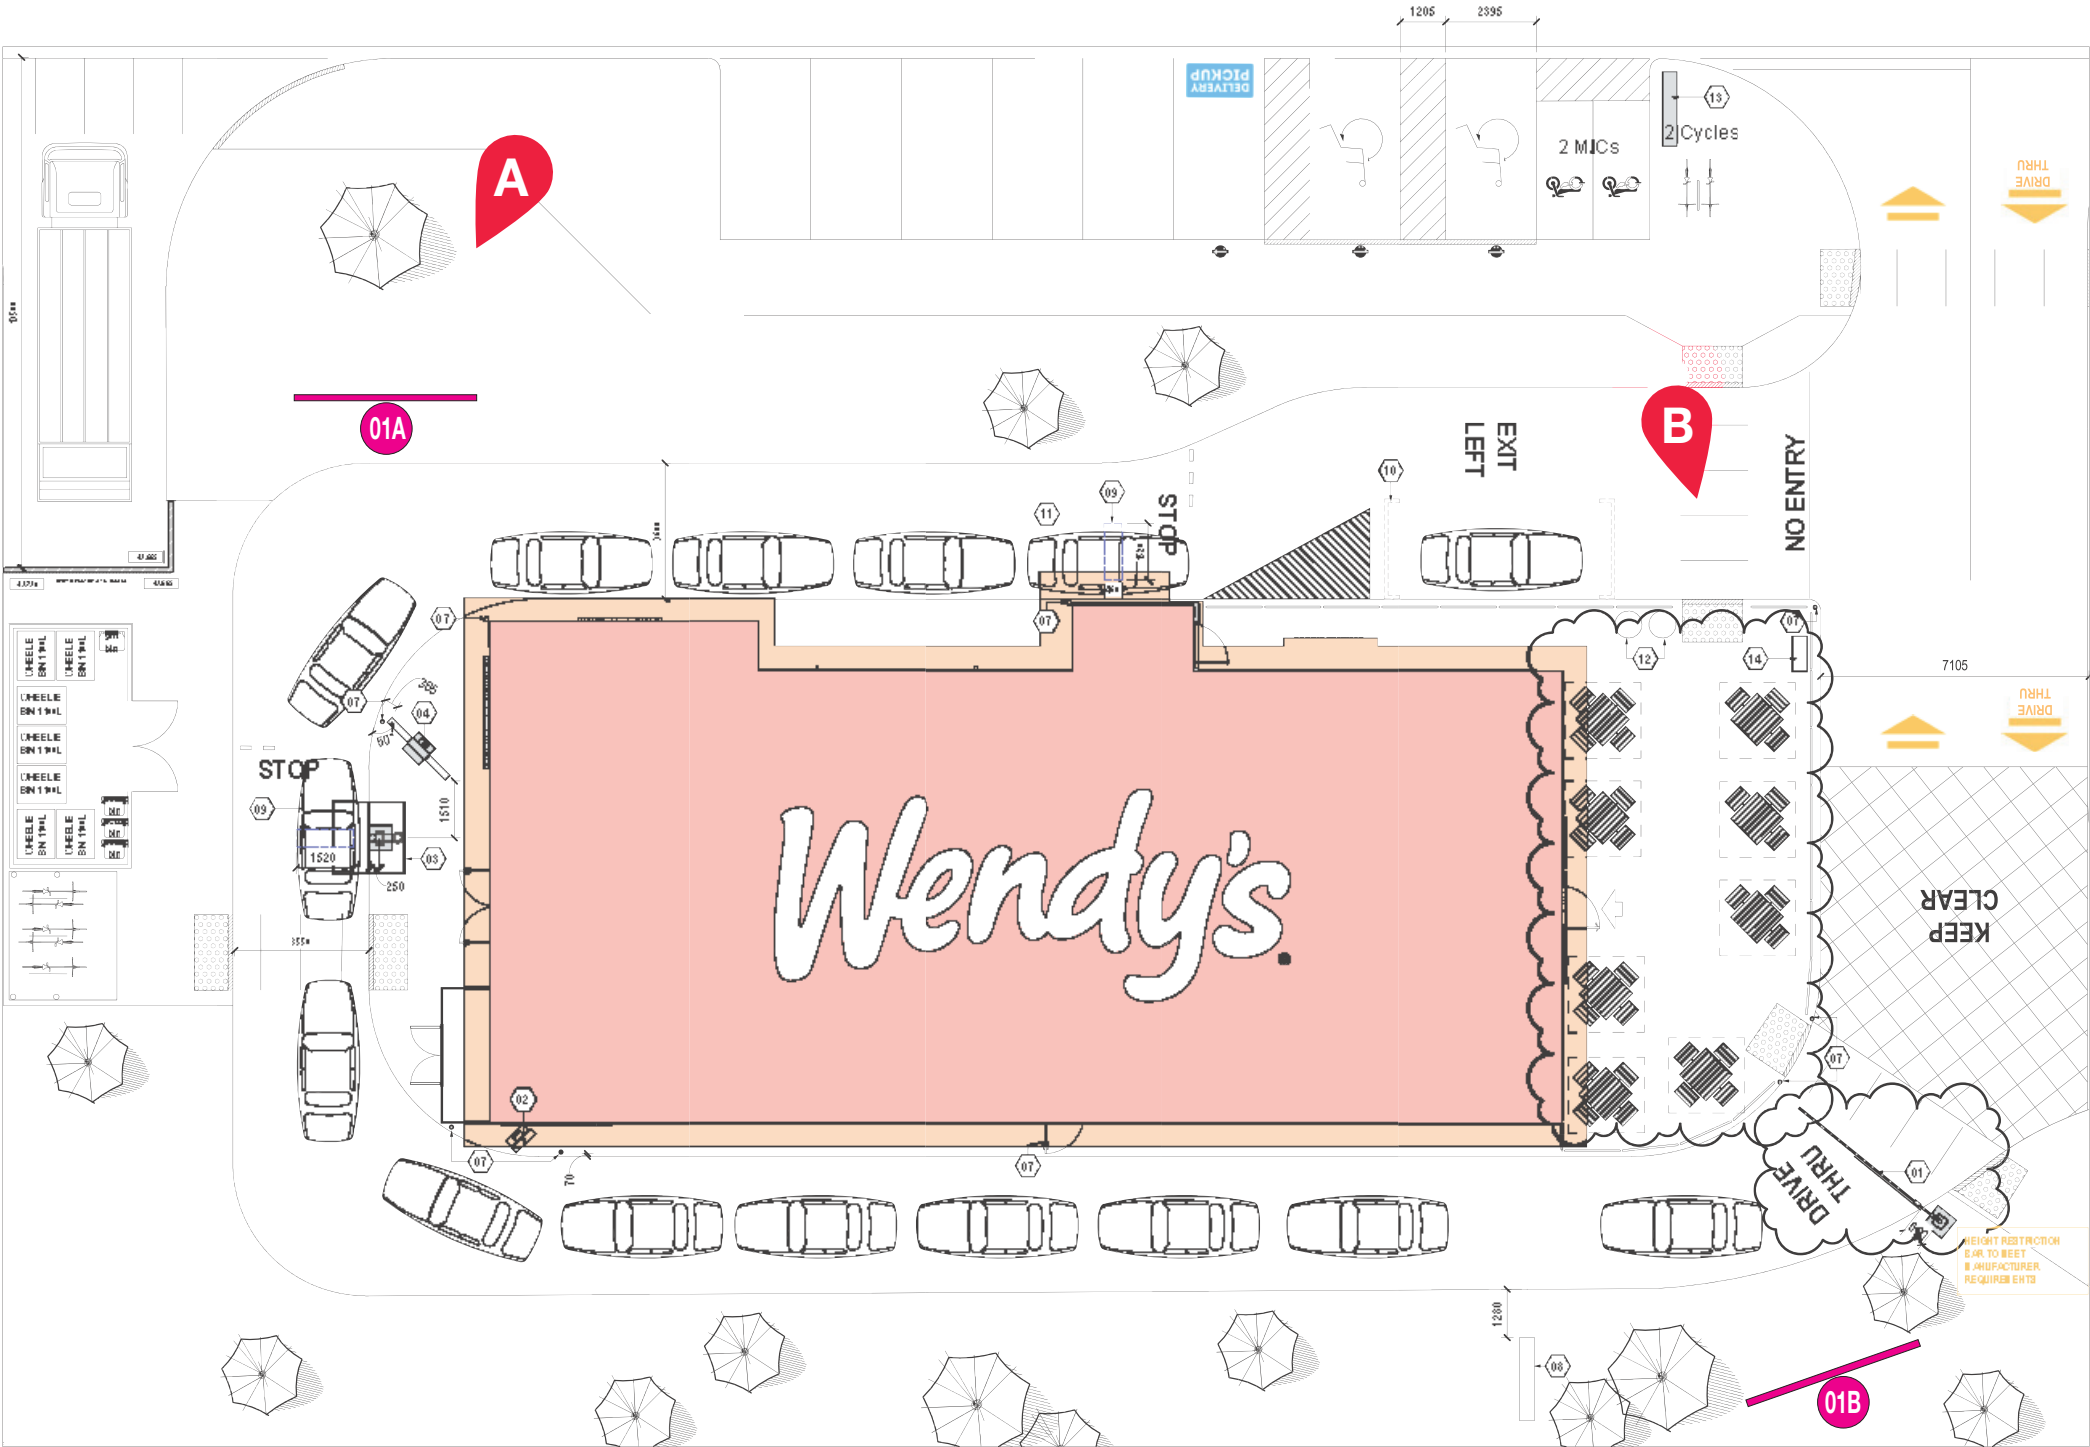


BANNER LOCATION
SCALE 1:200

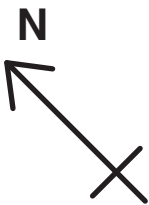

Site
Wendy's Liverpool

Job Number
XXXX

Page
2

Drawing Location

Scale
as shown @ A3

Issue / Rev
Issue 05

Drawn by
JS

Checked by

Sales Rep

Date
31/10/2025



BUTTERFIELD SIGNS LTD
174 Sunbridge Rd
Bradford
West Yorkshire
BD1 2RZ
Tel: 01274 722244
Fax: 01274 848996
Web: www.butterfieldsigns.co.uk