

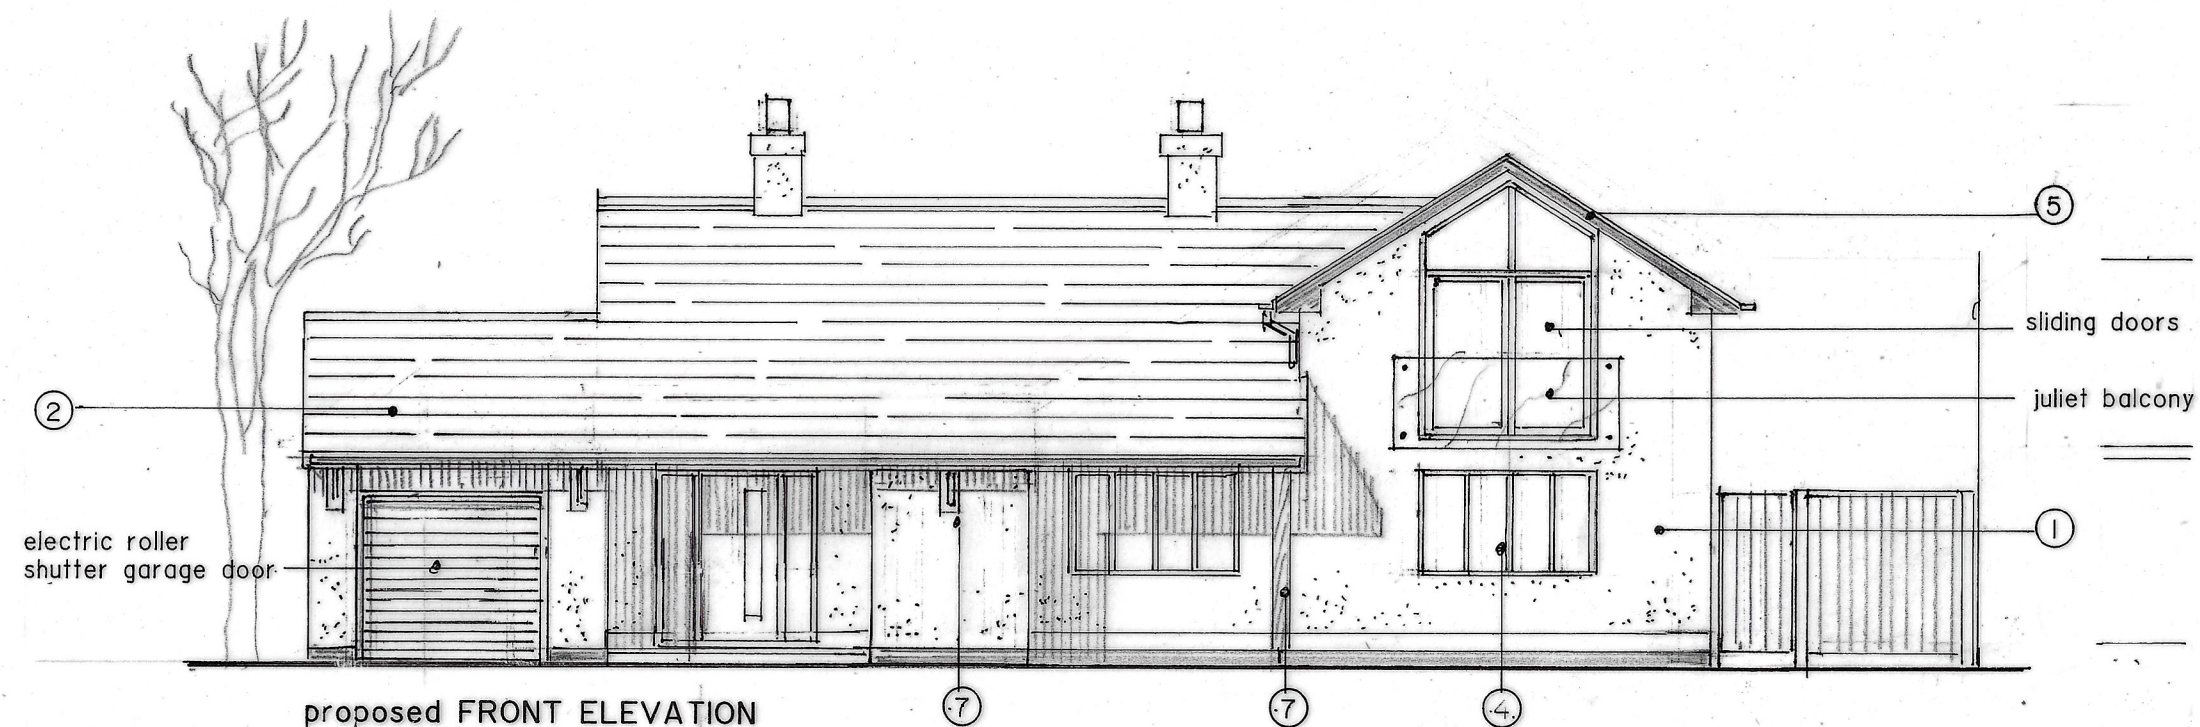


0 1 2 3  
 scale 1/100 at A3

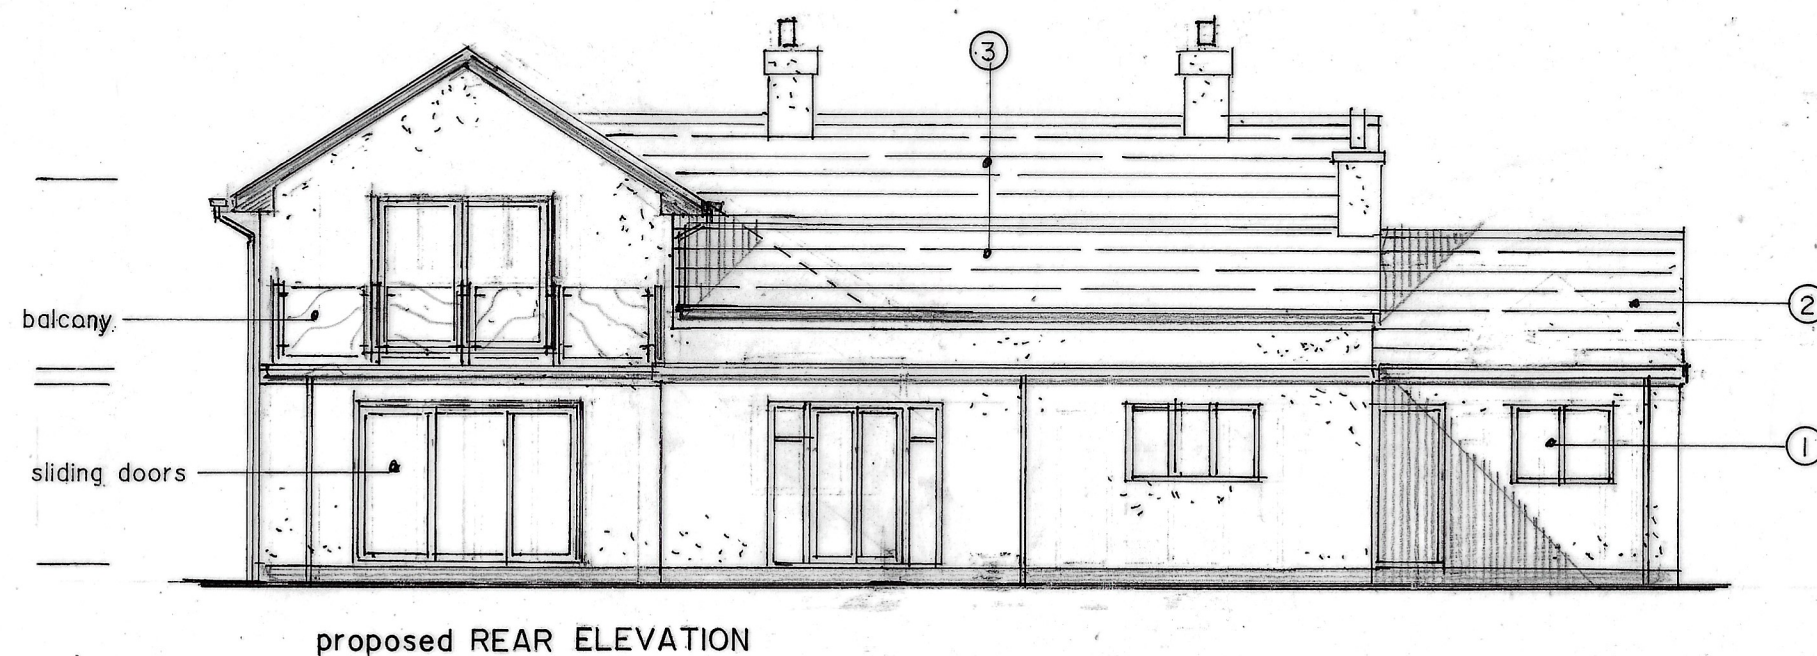

# EXTERNAL FINISHES

1. K Rend silicone render on blockwork - white
2. Matching natural slates
3. Existing concrete interlocking slates
4. Upvc double glazed windows - anthracite grey
5. Upvc fascia and bargeboards - black
6. Upvc gutters and downpipes - black
7. Oak post and brackets

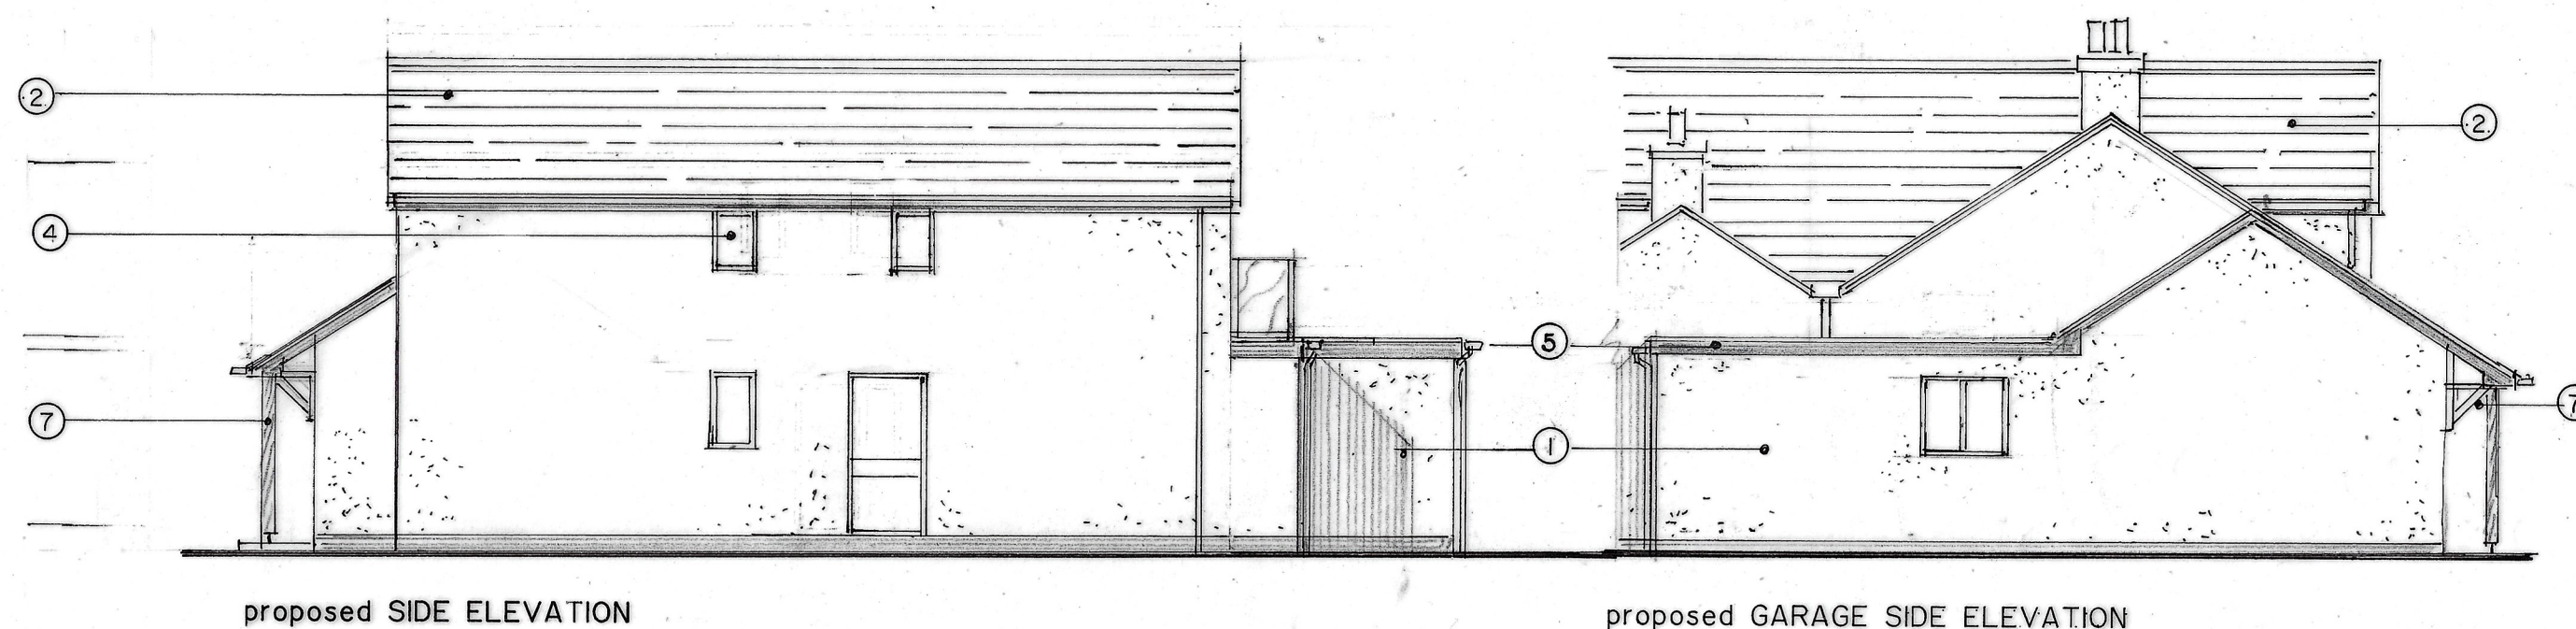

**TCC/03**

scale: 1/100 date Jan 2025 drawn: A.D.

**A.D. PARTNERSHIP**

Tel. 01829 458231