



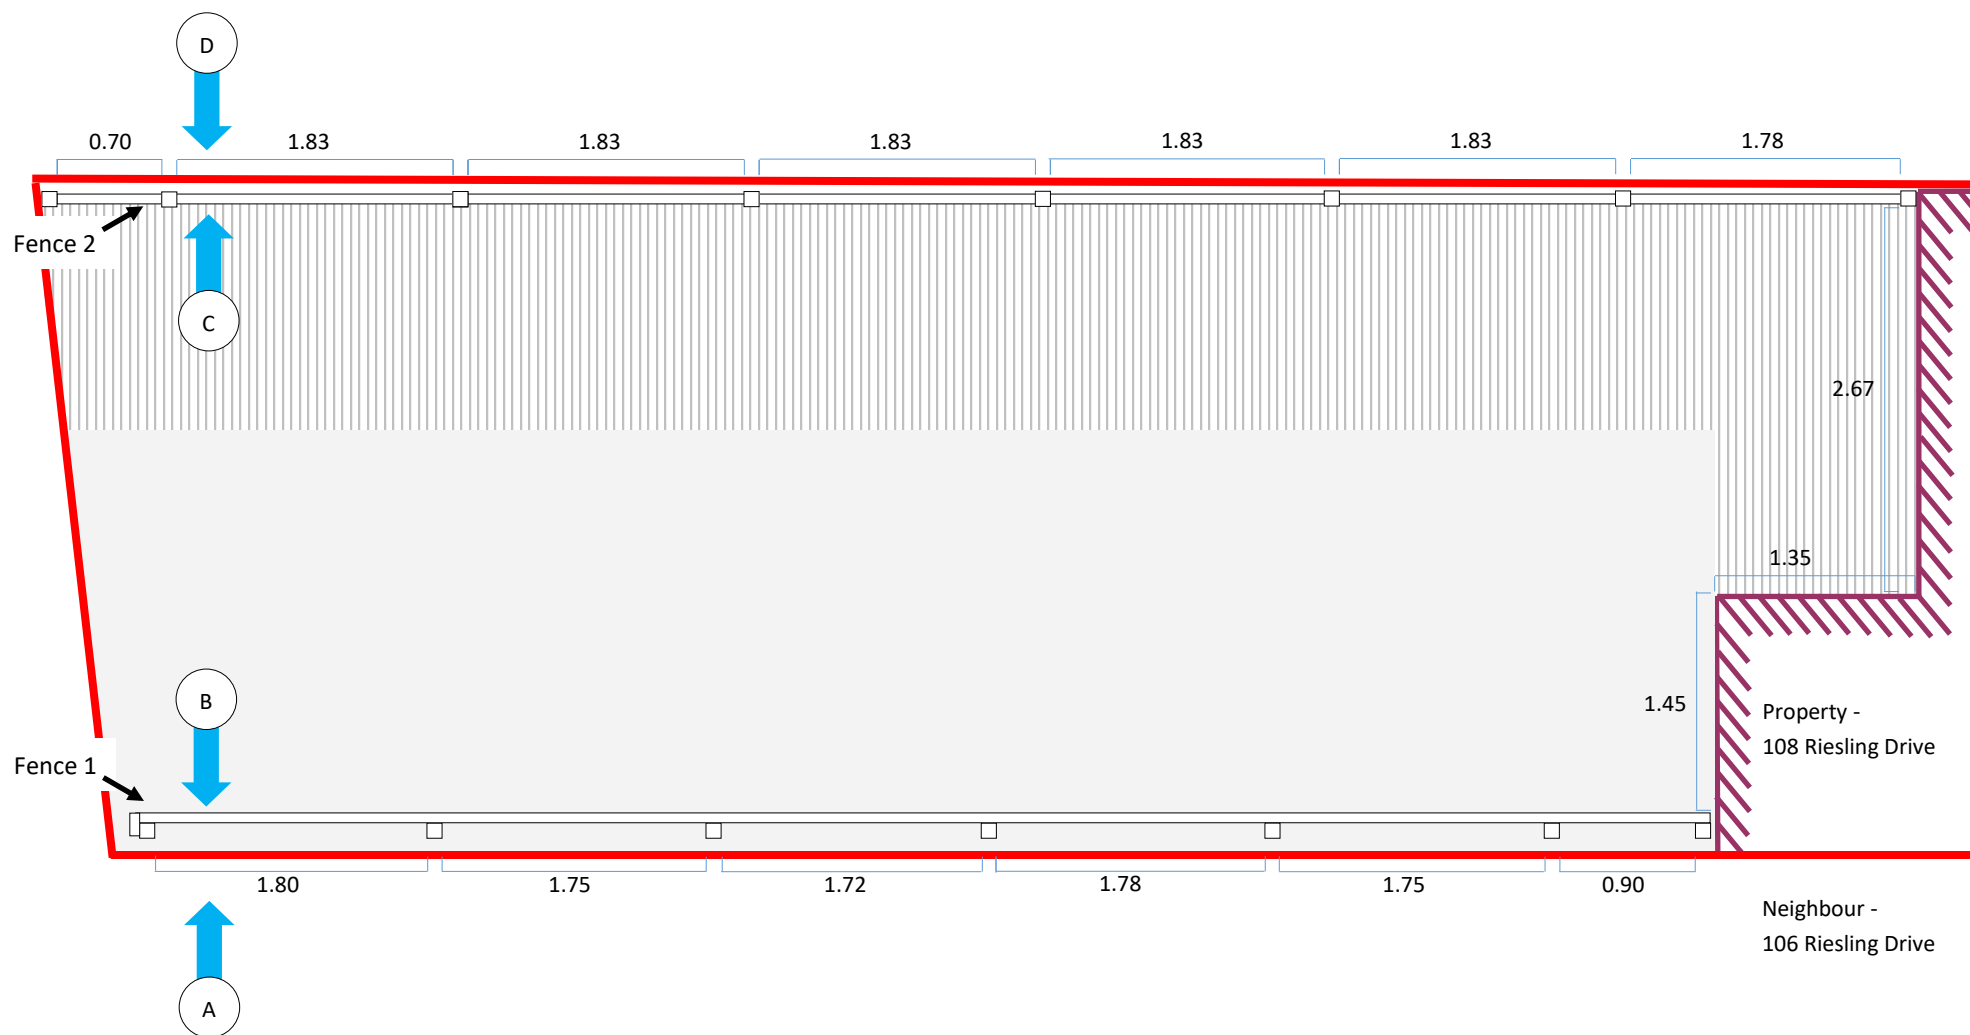

Bird's eye view diagram to show layout of fences

Scale: 1:50

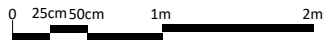

Measurements in metres

— Title outline for 108 Riesling Drive

■ Driveway (existing)

▨ Grass lawn (existing)



Building wall



Viewing direction, from X towards arrow direction



Measurement of X.XX metres