



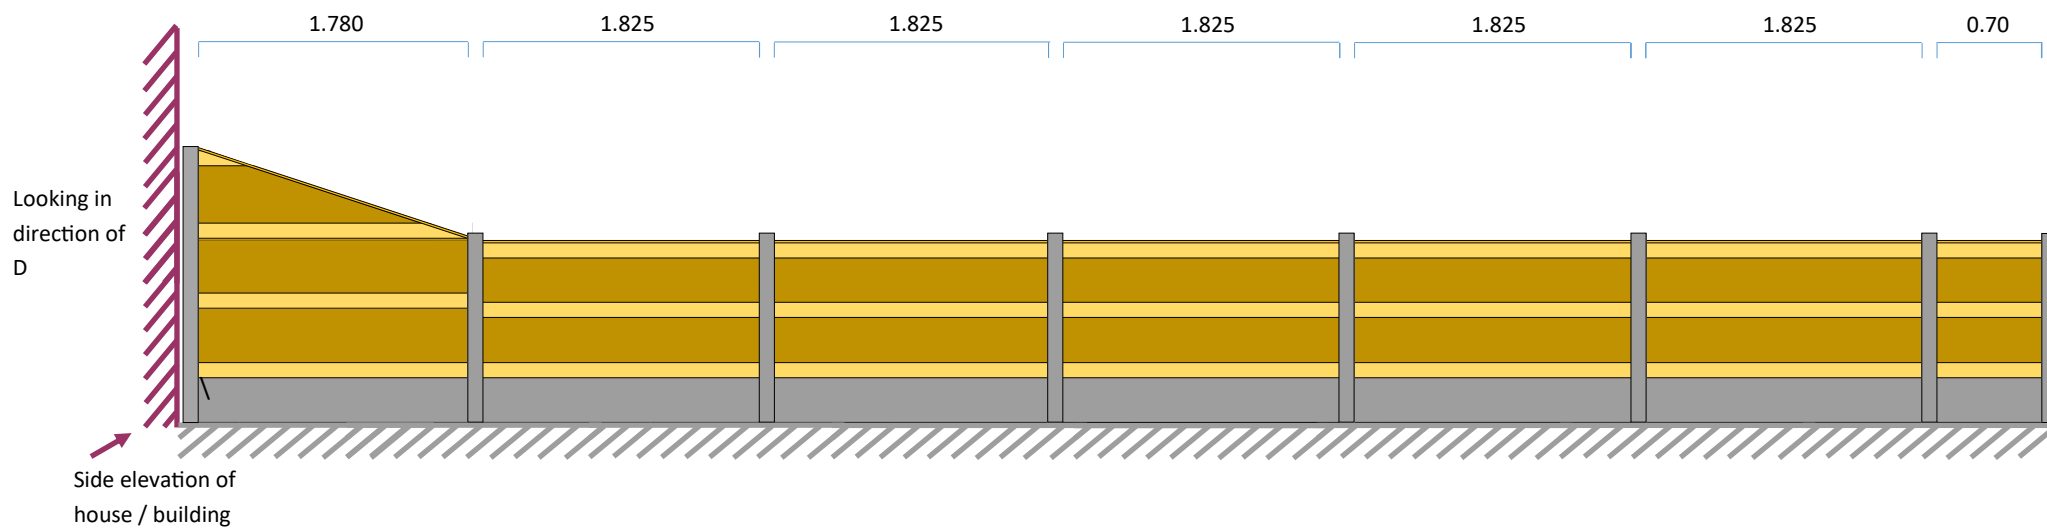

Fence 2

Scale: 1:50

Measurements in metres

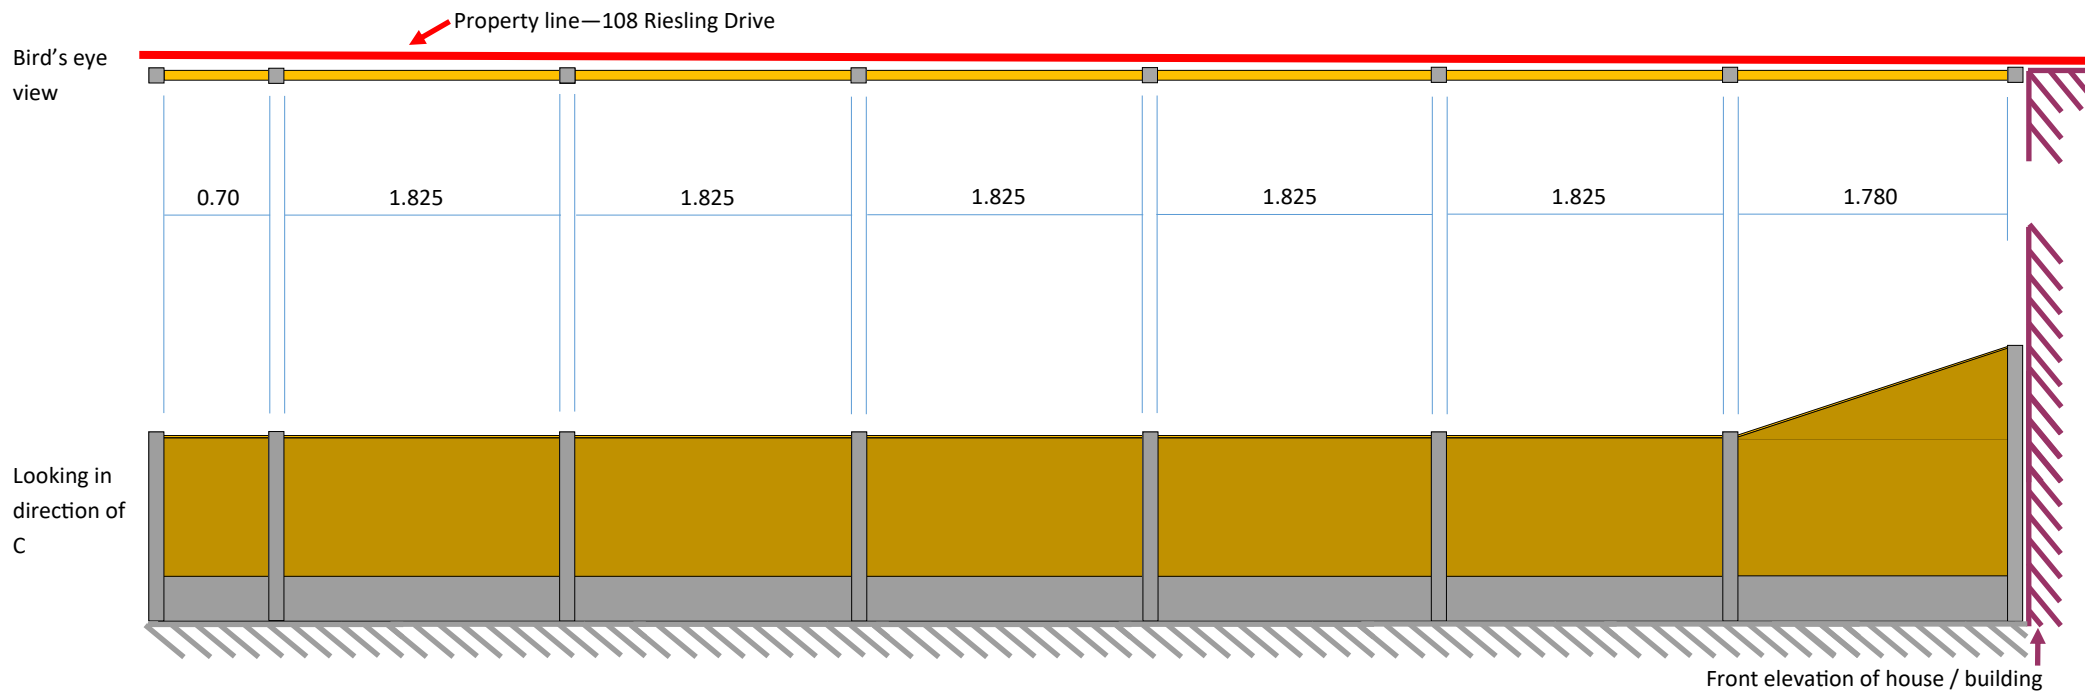