


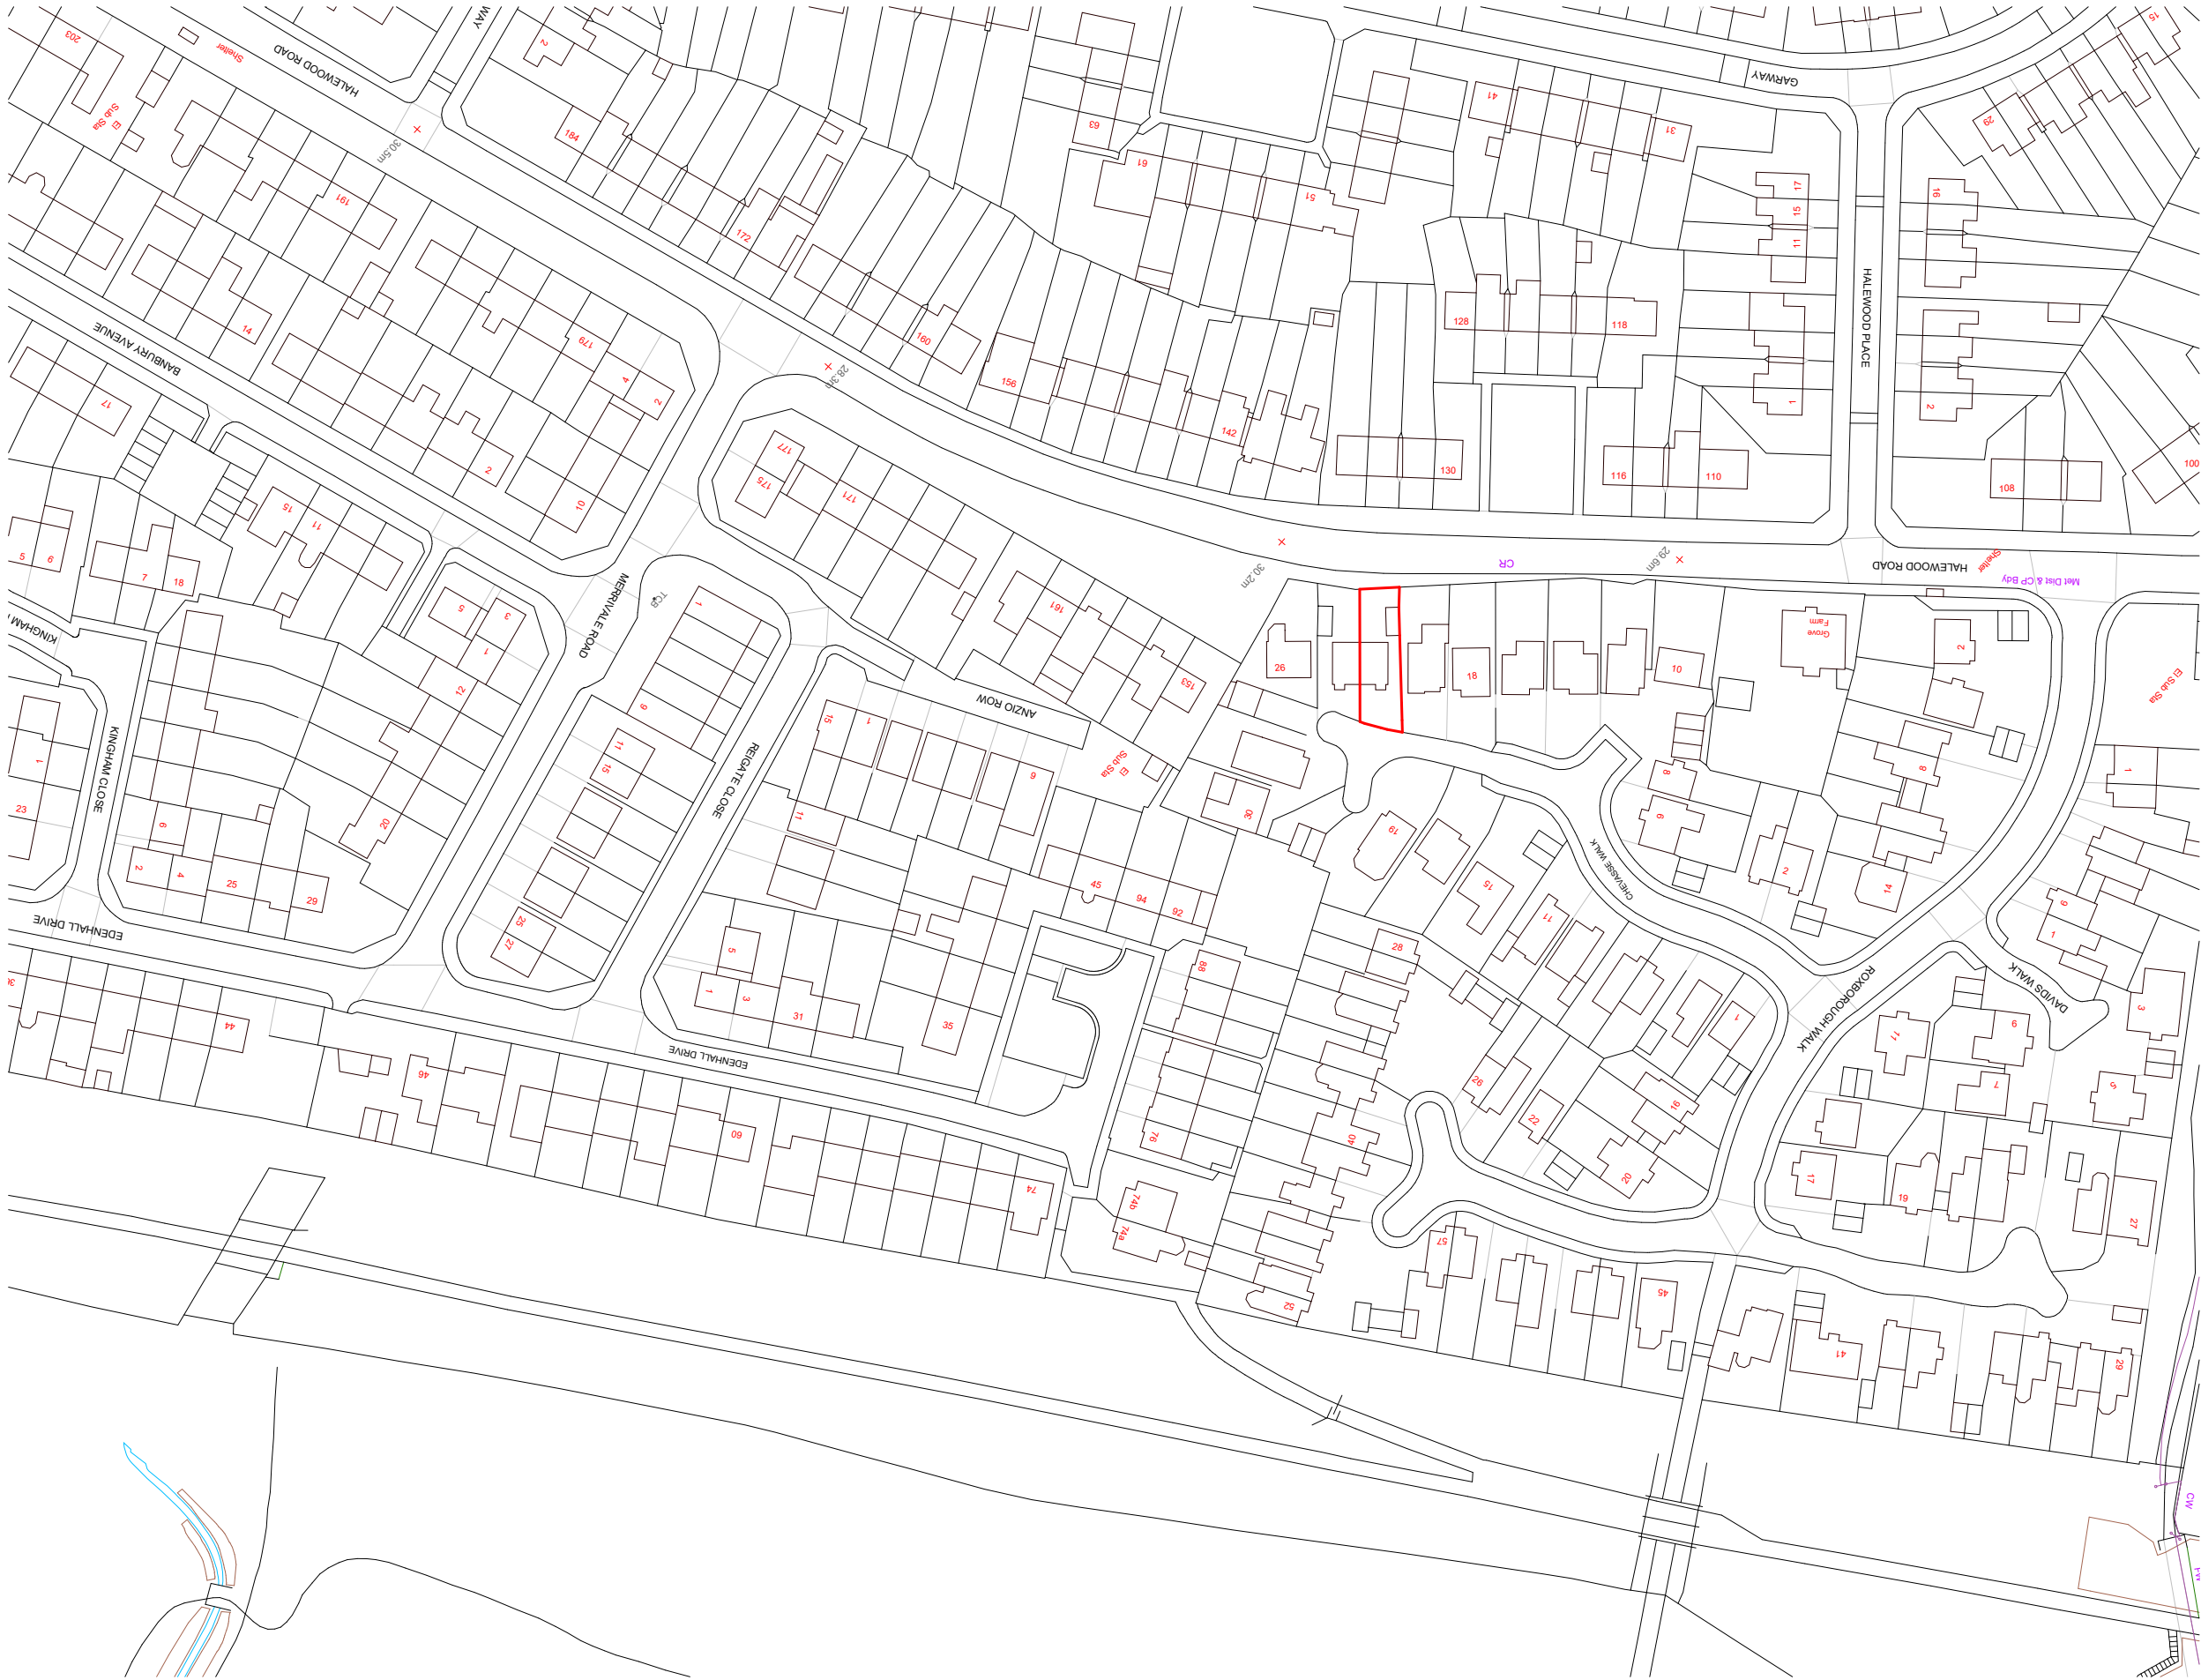

Studio Seventeen LTD
Basecamp
49 Jamaica Street
Liverpool
L1 0AH

george.barr@studiosvnt.co.uk
07496 834461
www.studiosvnt.co.uk

Notes

1.

2.

3.

4.
- This document and all drawings are copyright of Studio Seventeen LTD and may not be reproduced without their specific permission.
Do not scale from this drawing unless for planning purposes only. All dimensions to be site verified by contractor before construction.
All dimensions are in millimeters unless noted otherwise
Studio Seventeen LTD shall be notified in writing of any discrepancies.

Revisions

REV	DATE	DRAWN	NOTES
-----	------	-------	-------

project north
not to scale



status: Planning

client:
Mr Len Fairbrother

project:
22 Chevasse Walk

title:
Location Plan

revision:

drawn by: GB

approved by: GB

date:

job no: SVNT_264

scale: 1 : 1250

drawing no: