


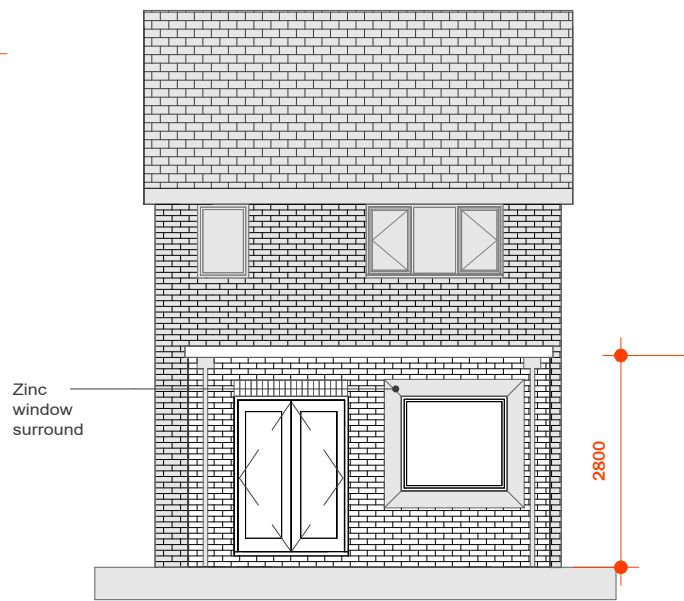
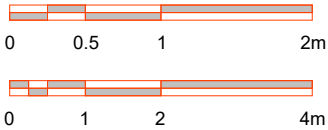


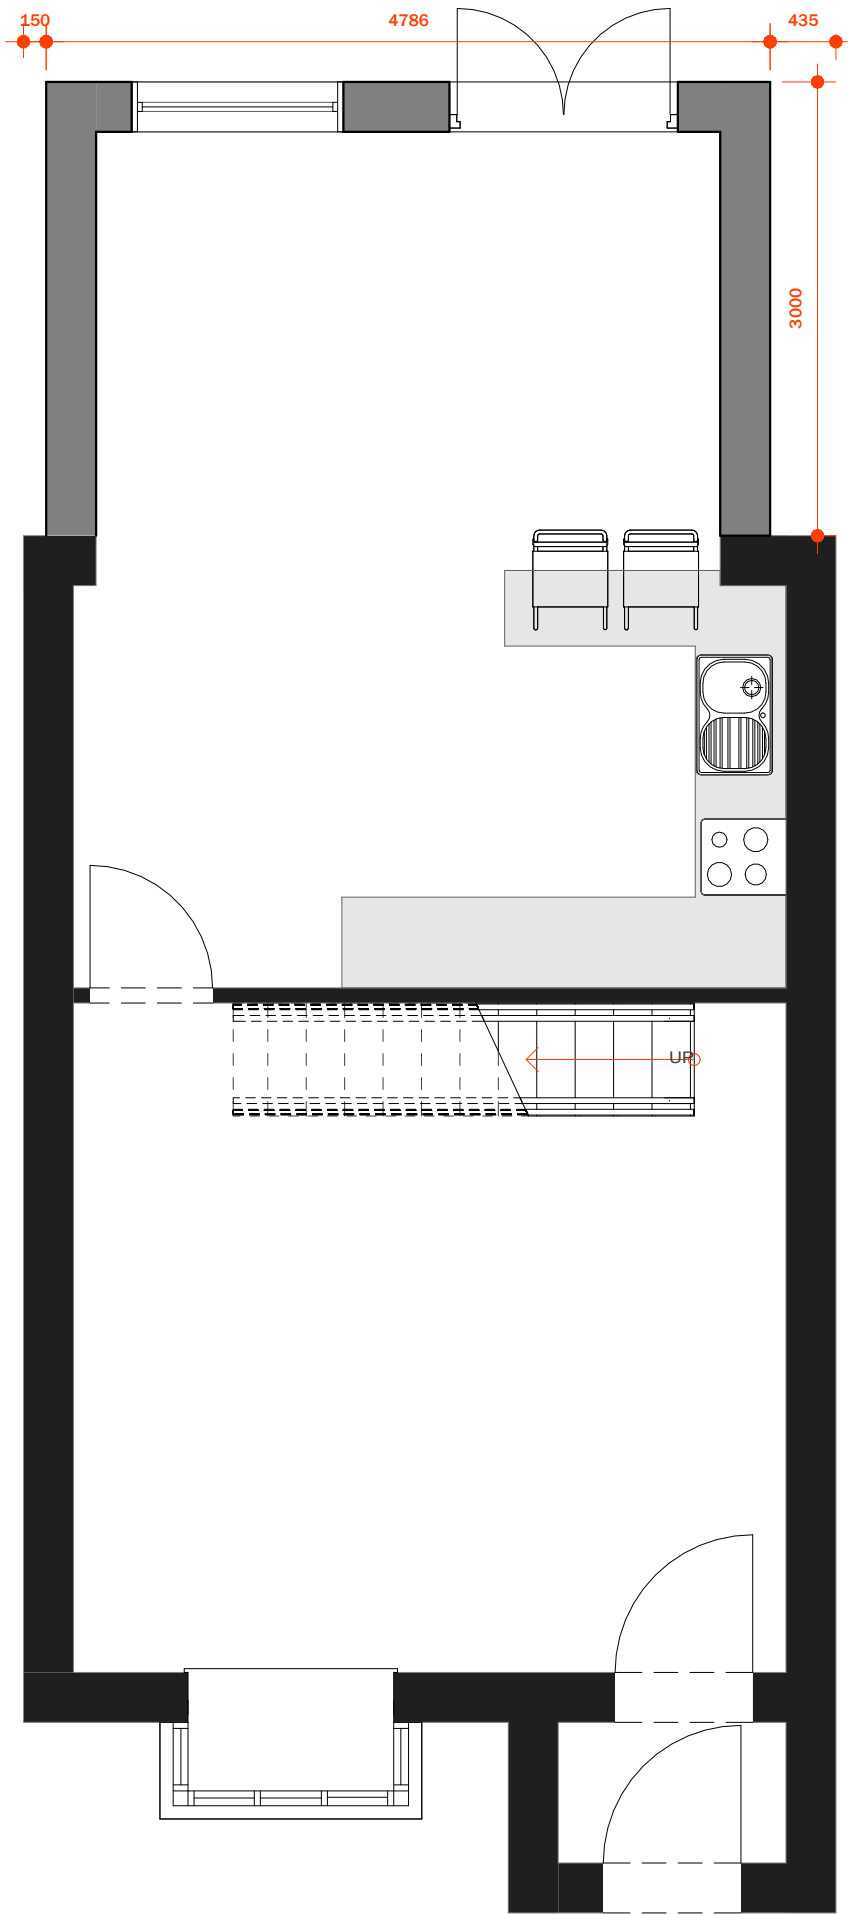

2 Proposed Rear
SCALE: 1 : 100

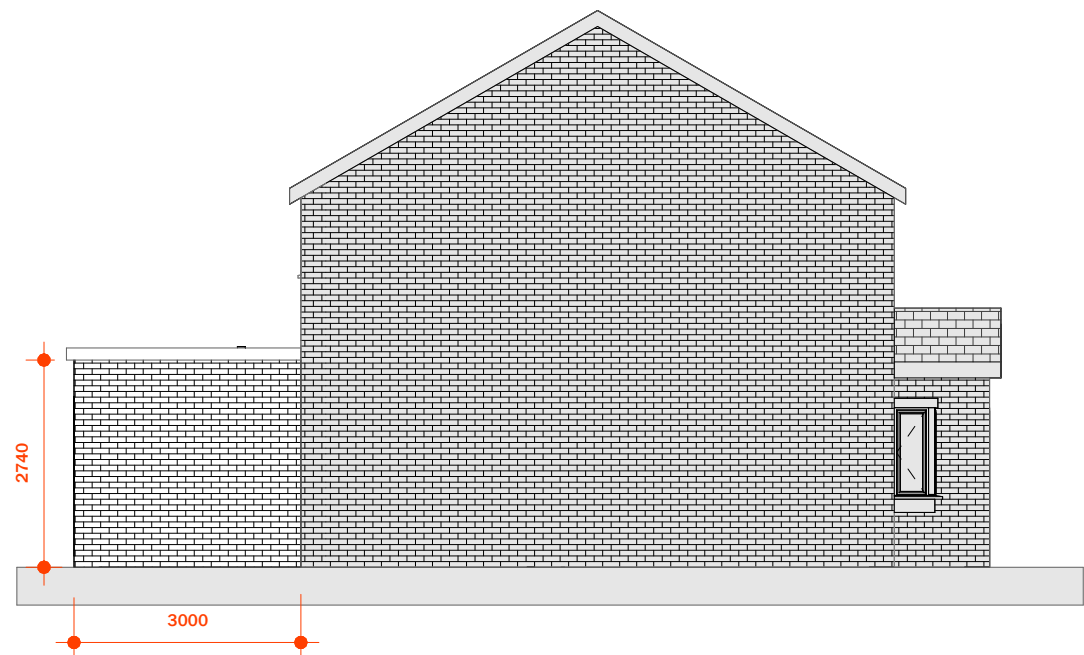

3 Existing West
SCALE: 1 : 100

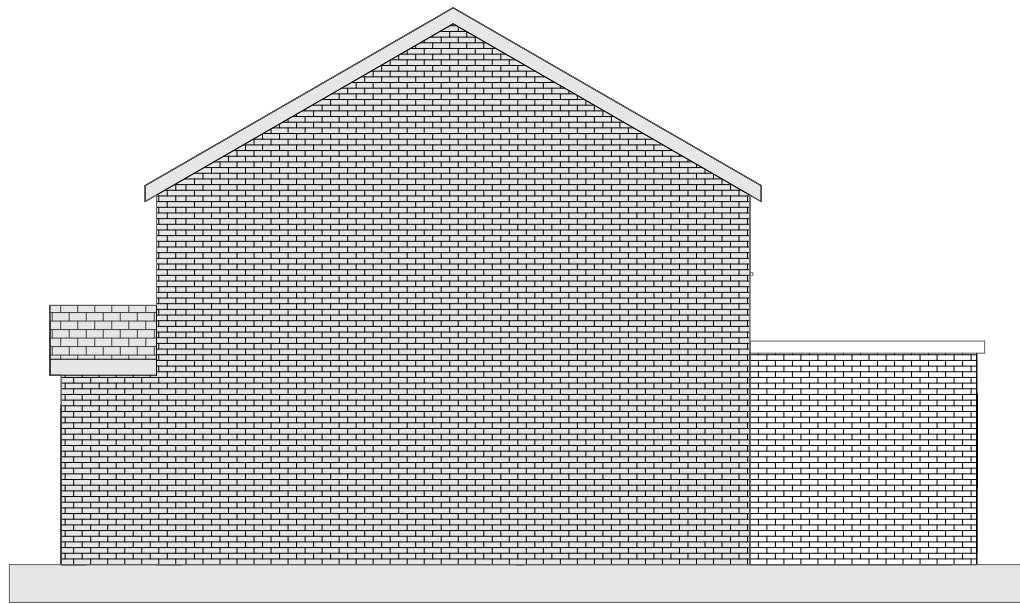

4 Proposed West
SCALE: 1 : 100

Notes

1. This document and all drawings are copyright of Studio Seventeen LTD and may not be reproduced without their specific permission.
2. Do not scale from this drawing unless for planning purposes only. All dimensions to be site verified by contractor before construction.
3. All dimensions are in millimeters unless noted otherwise.
4. Studio Seventeen LTD shall be notified in writing of any discrepancies.

Revisions

REV	DATE	DRAWN	NOTES
-----	------	-------	-------

A	31.05.24	GB	concept
---	----------	----	---------

project north
not to scale



status: Planning

client:
Mr Len Fairbrother

project:
22 Chevasse Walk

title:
Proposed Plans & Elevations

revision: A

drawn by: GB

approved by: GB

date: 31.05.24

job no: SVNT_264

scale: As indicated

drawing no:

202