


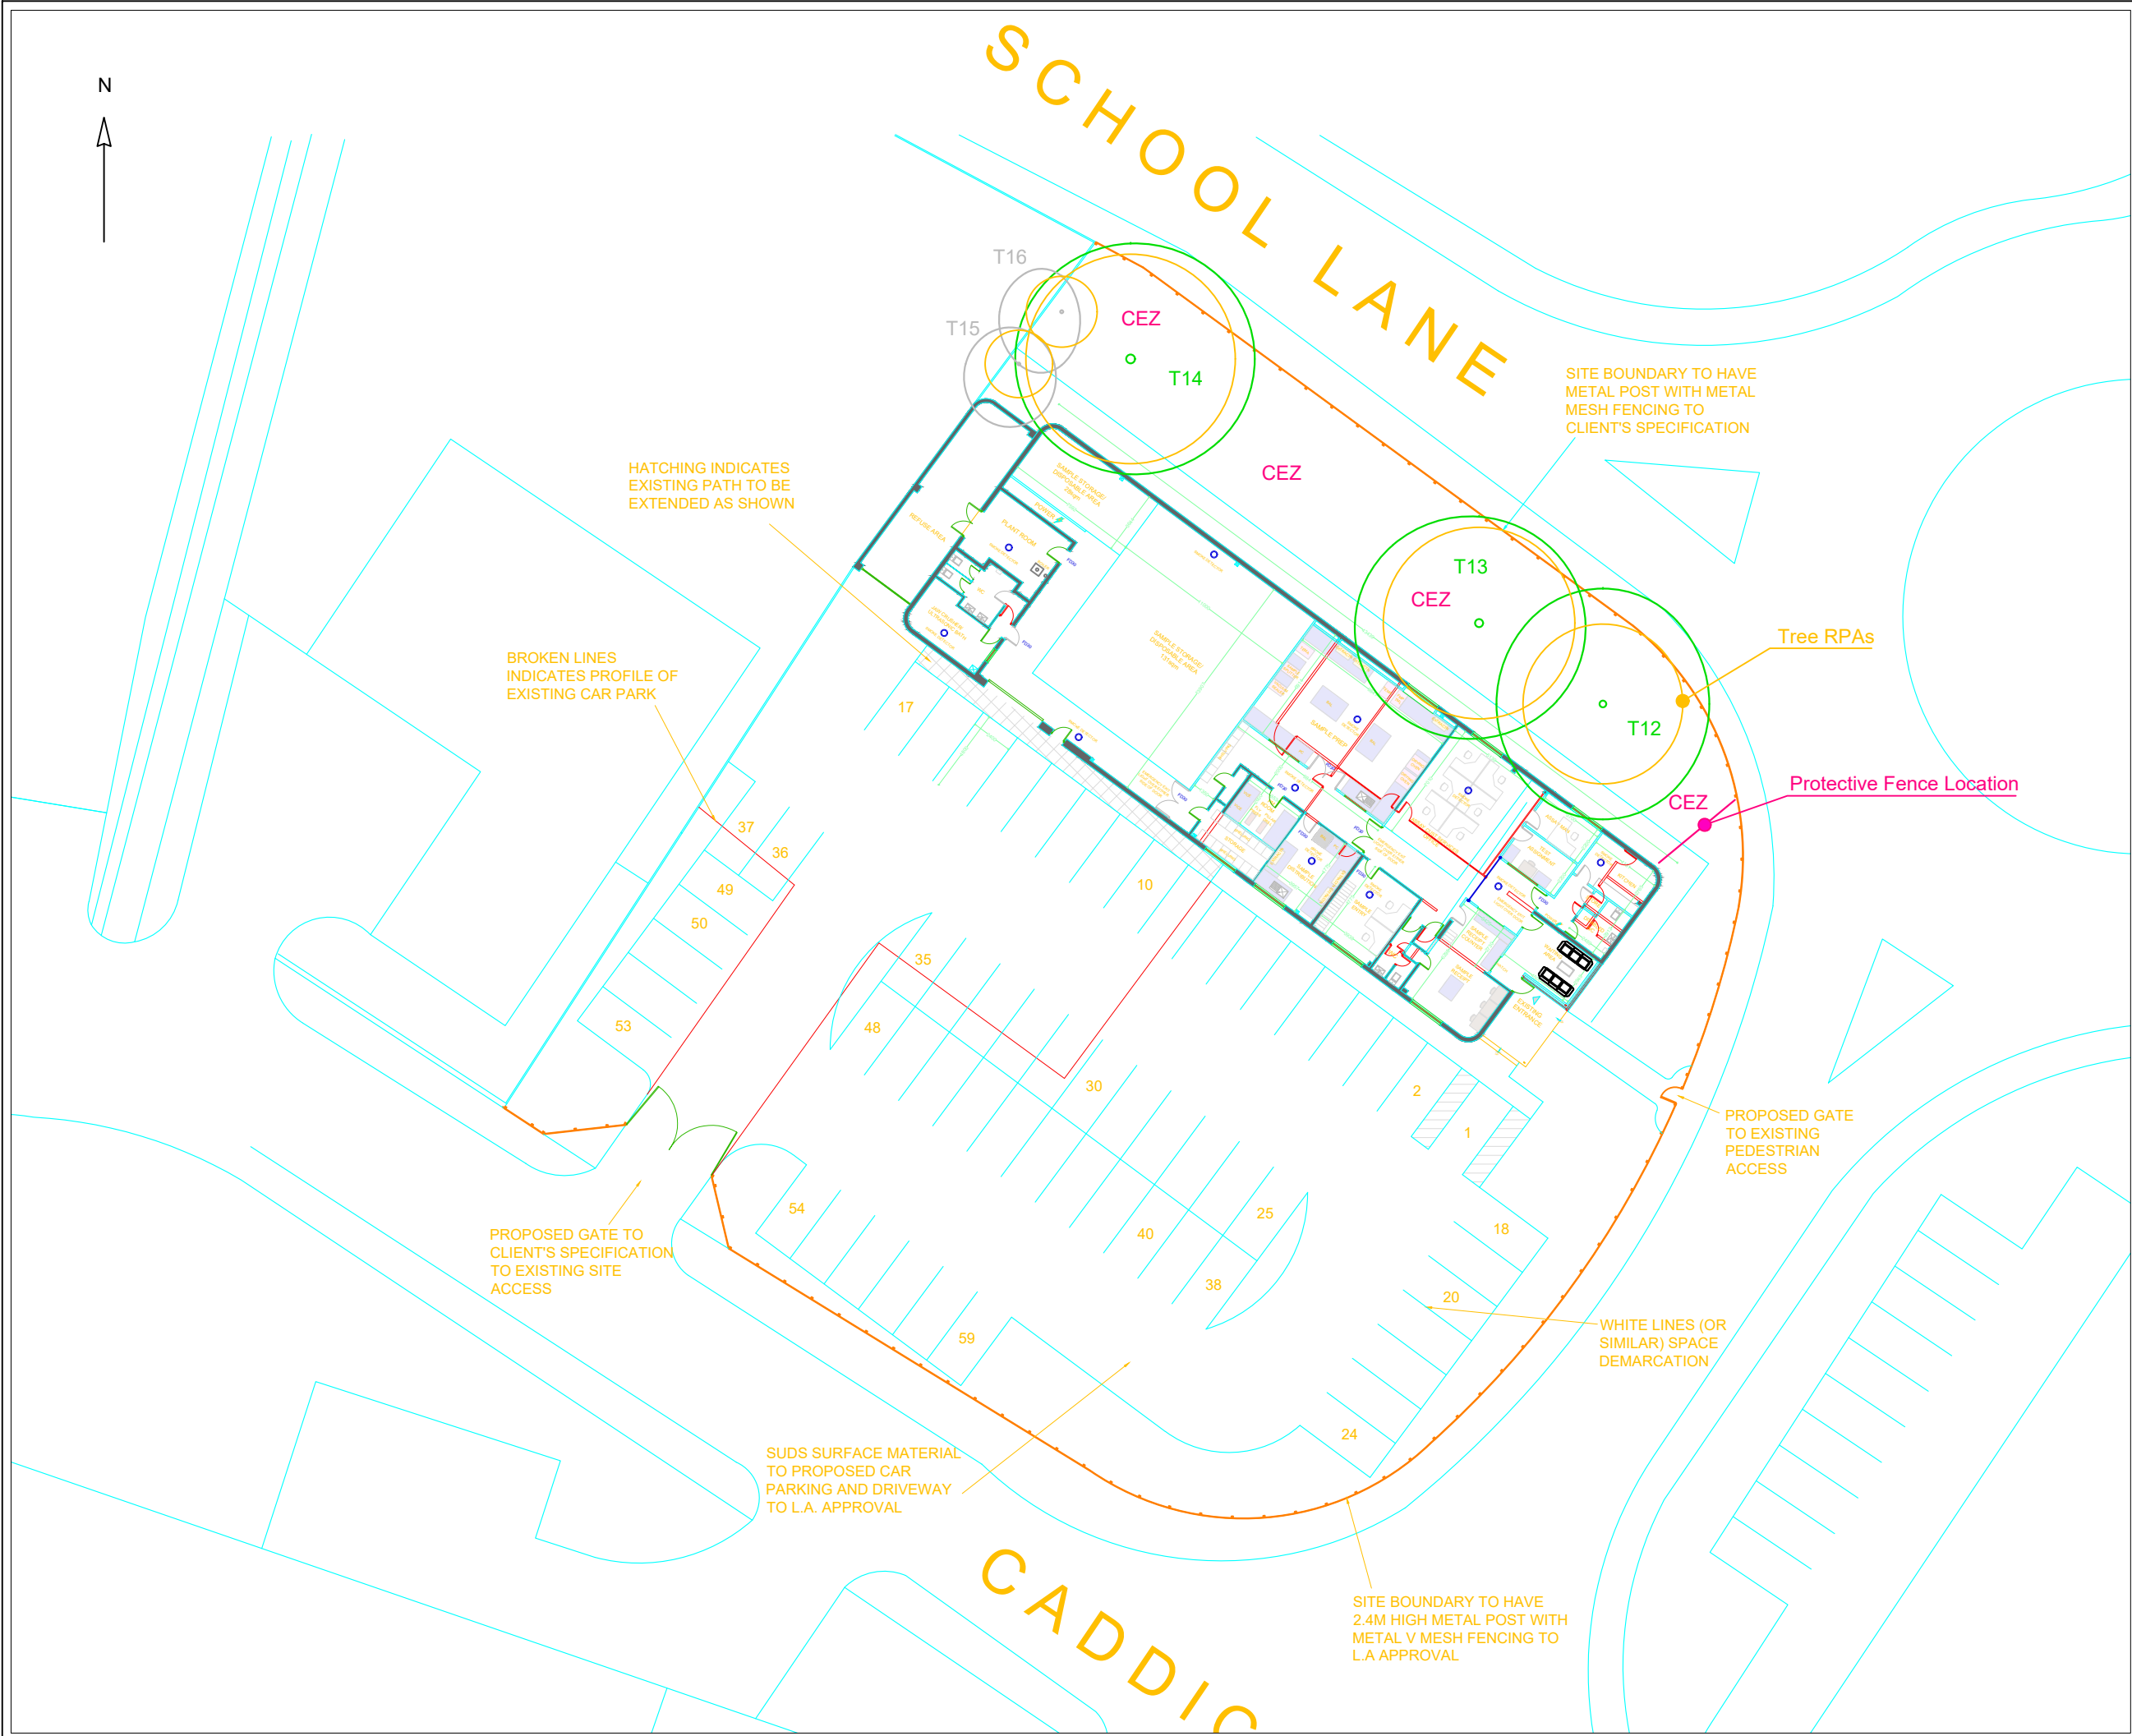

|   |          |
|---|----------|
| <div><div></div><div>Category A Tree</div></div> <div>Trees of high quality with an estimated remaining life expectancy of at least 40 years</div>                                                                                                 |          |
| <div><div></div><div>Category B Tree</div></div> <div>Trees of moderate quality with an estimated remaining life expectancy of at least 20 years</div>                                                                                             |          |
| <div><div></div><div>Category C Tree</div></div> <div>Trees of low quality with an estimated remaining life expectancy of at least 10 years, or young trees with a stem diameter below 150mm</div>                                                 |          |
| <div><div></div><div>Category U Tree</div></div> <div>Trees in such a condition that they cannot realistically be retained as living trees in the context of the current land use for longer than 10 years</div>                                   |          |
| <div><div></div><div>RPA</div></div> <div>Calculated root protection area (RPA), depicted as a measured radius around a tree that should remain undisturbed during demolition and construction activity, a construction exclusion zone (CEZ)</div> |          |
| <div><div></div><div>CEZ</div></div> <div>Protective fencing location</div>   |          |
| Client: <div>ALS Inspections</div>   |          |
| Project: <div>Hall Cleaning Services Ltd,<br/>Caddick Road,<br/>Knowsley Business Park,<br/>Knowsley L34 9HP</div>   |          |
| Dwg No: RTS/22082023/TPP 002   |          |
| Date: 22/08/2023   |          |
| Scale: 1:350   | Size: A3 |
| Rowbottom's Tree Services Ltd<br>Cheddleton Lodge, West Road,<br>Prestwich, Manchester, M25 3FB<br>Tel: 07778 277200<br>www.rowbottoms.co.uk<br>email: bill@rowbottoms-tree-services.co.uk                                                         |          |