


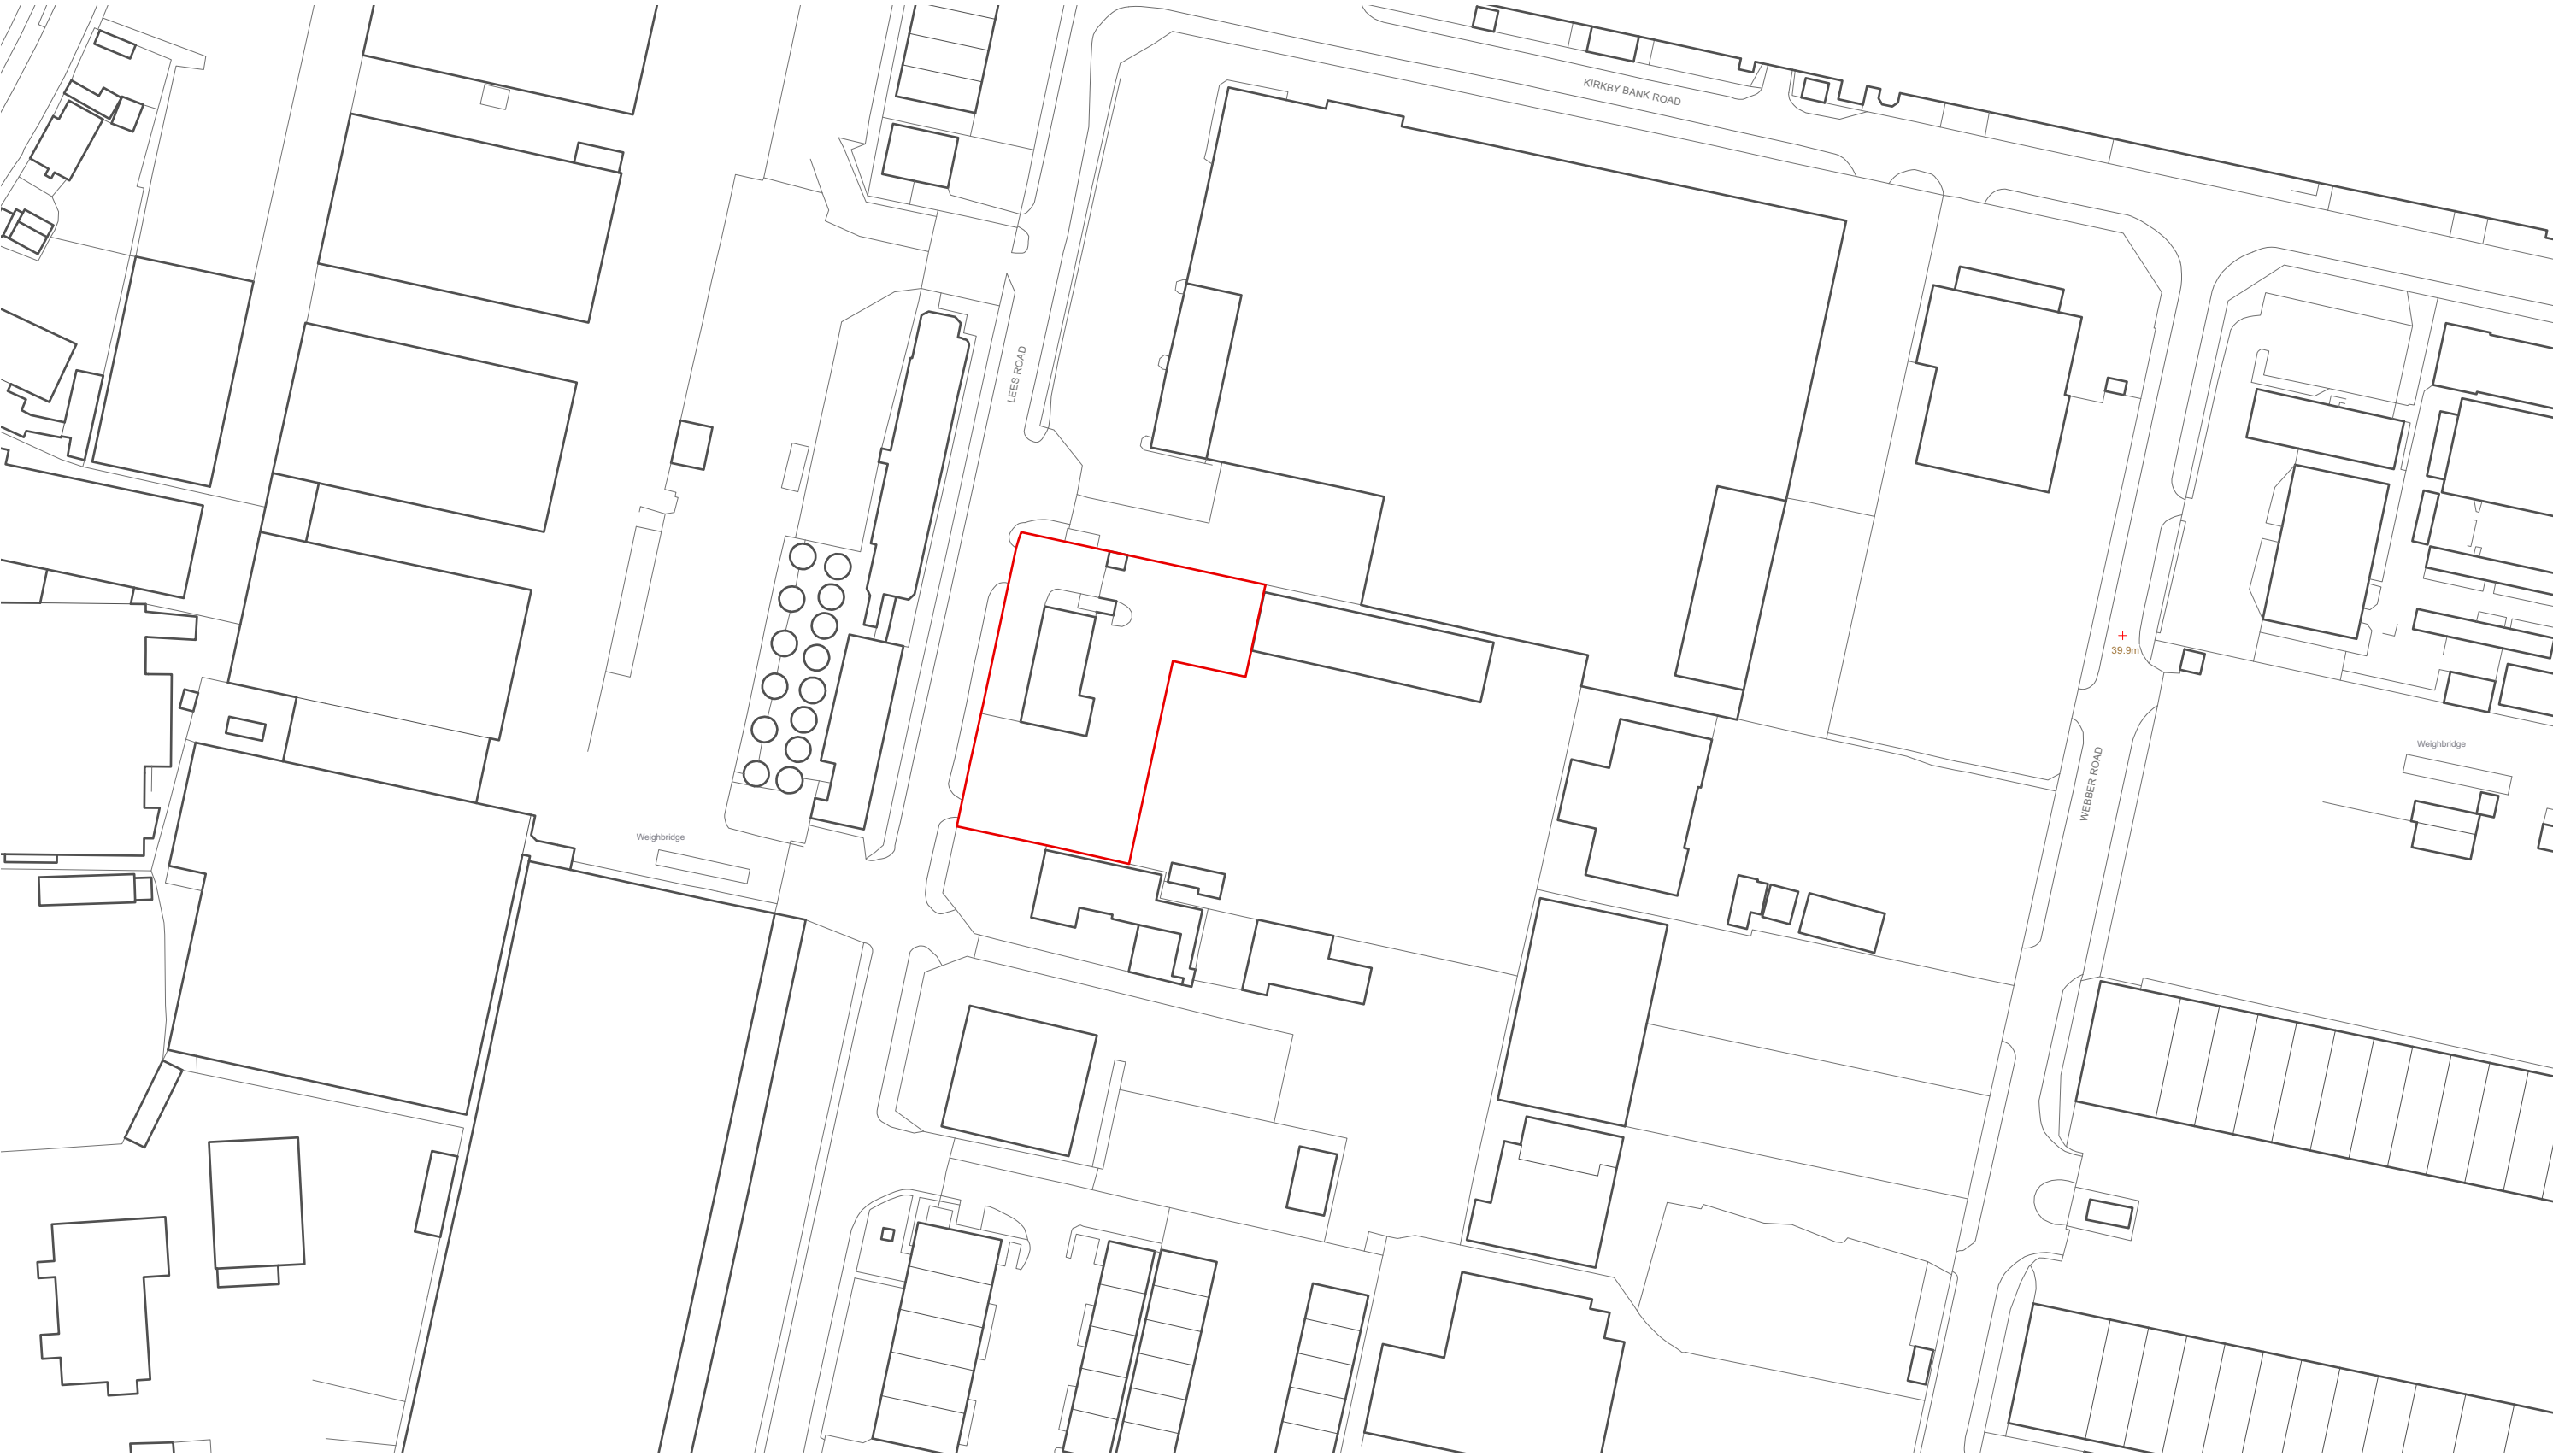

Drawing Title: Site Location Plan
Date: 10/03/22
Drawing no: 100
Scale: 1:1250 @ A3
Drawn: TL

revision:
revision notes:

