


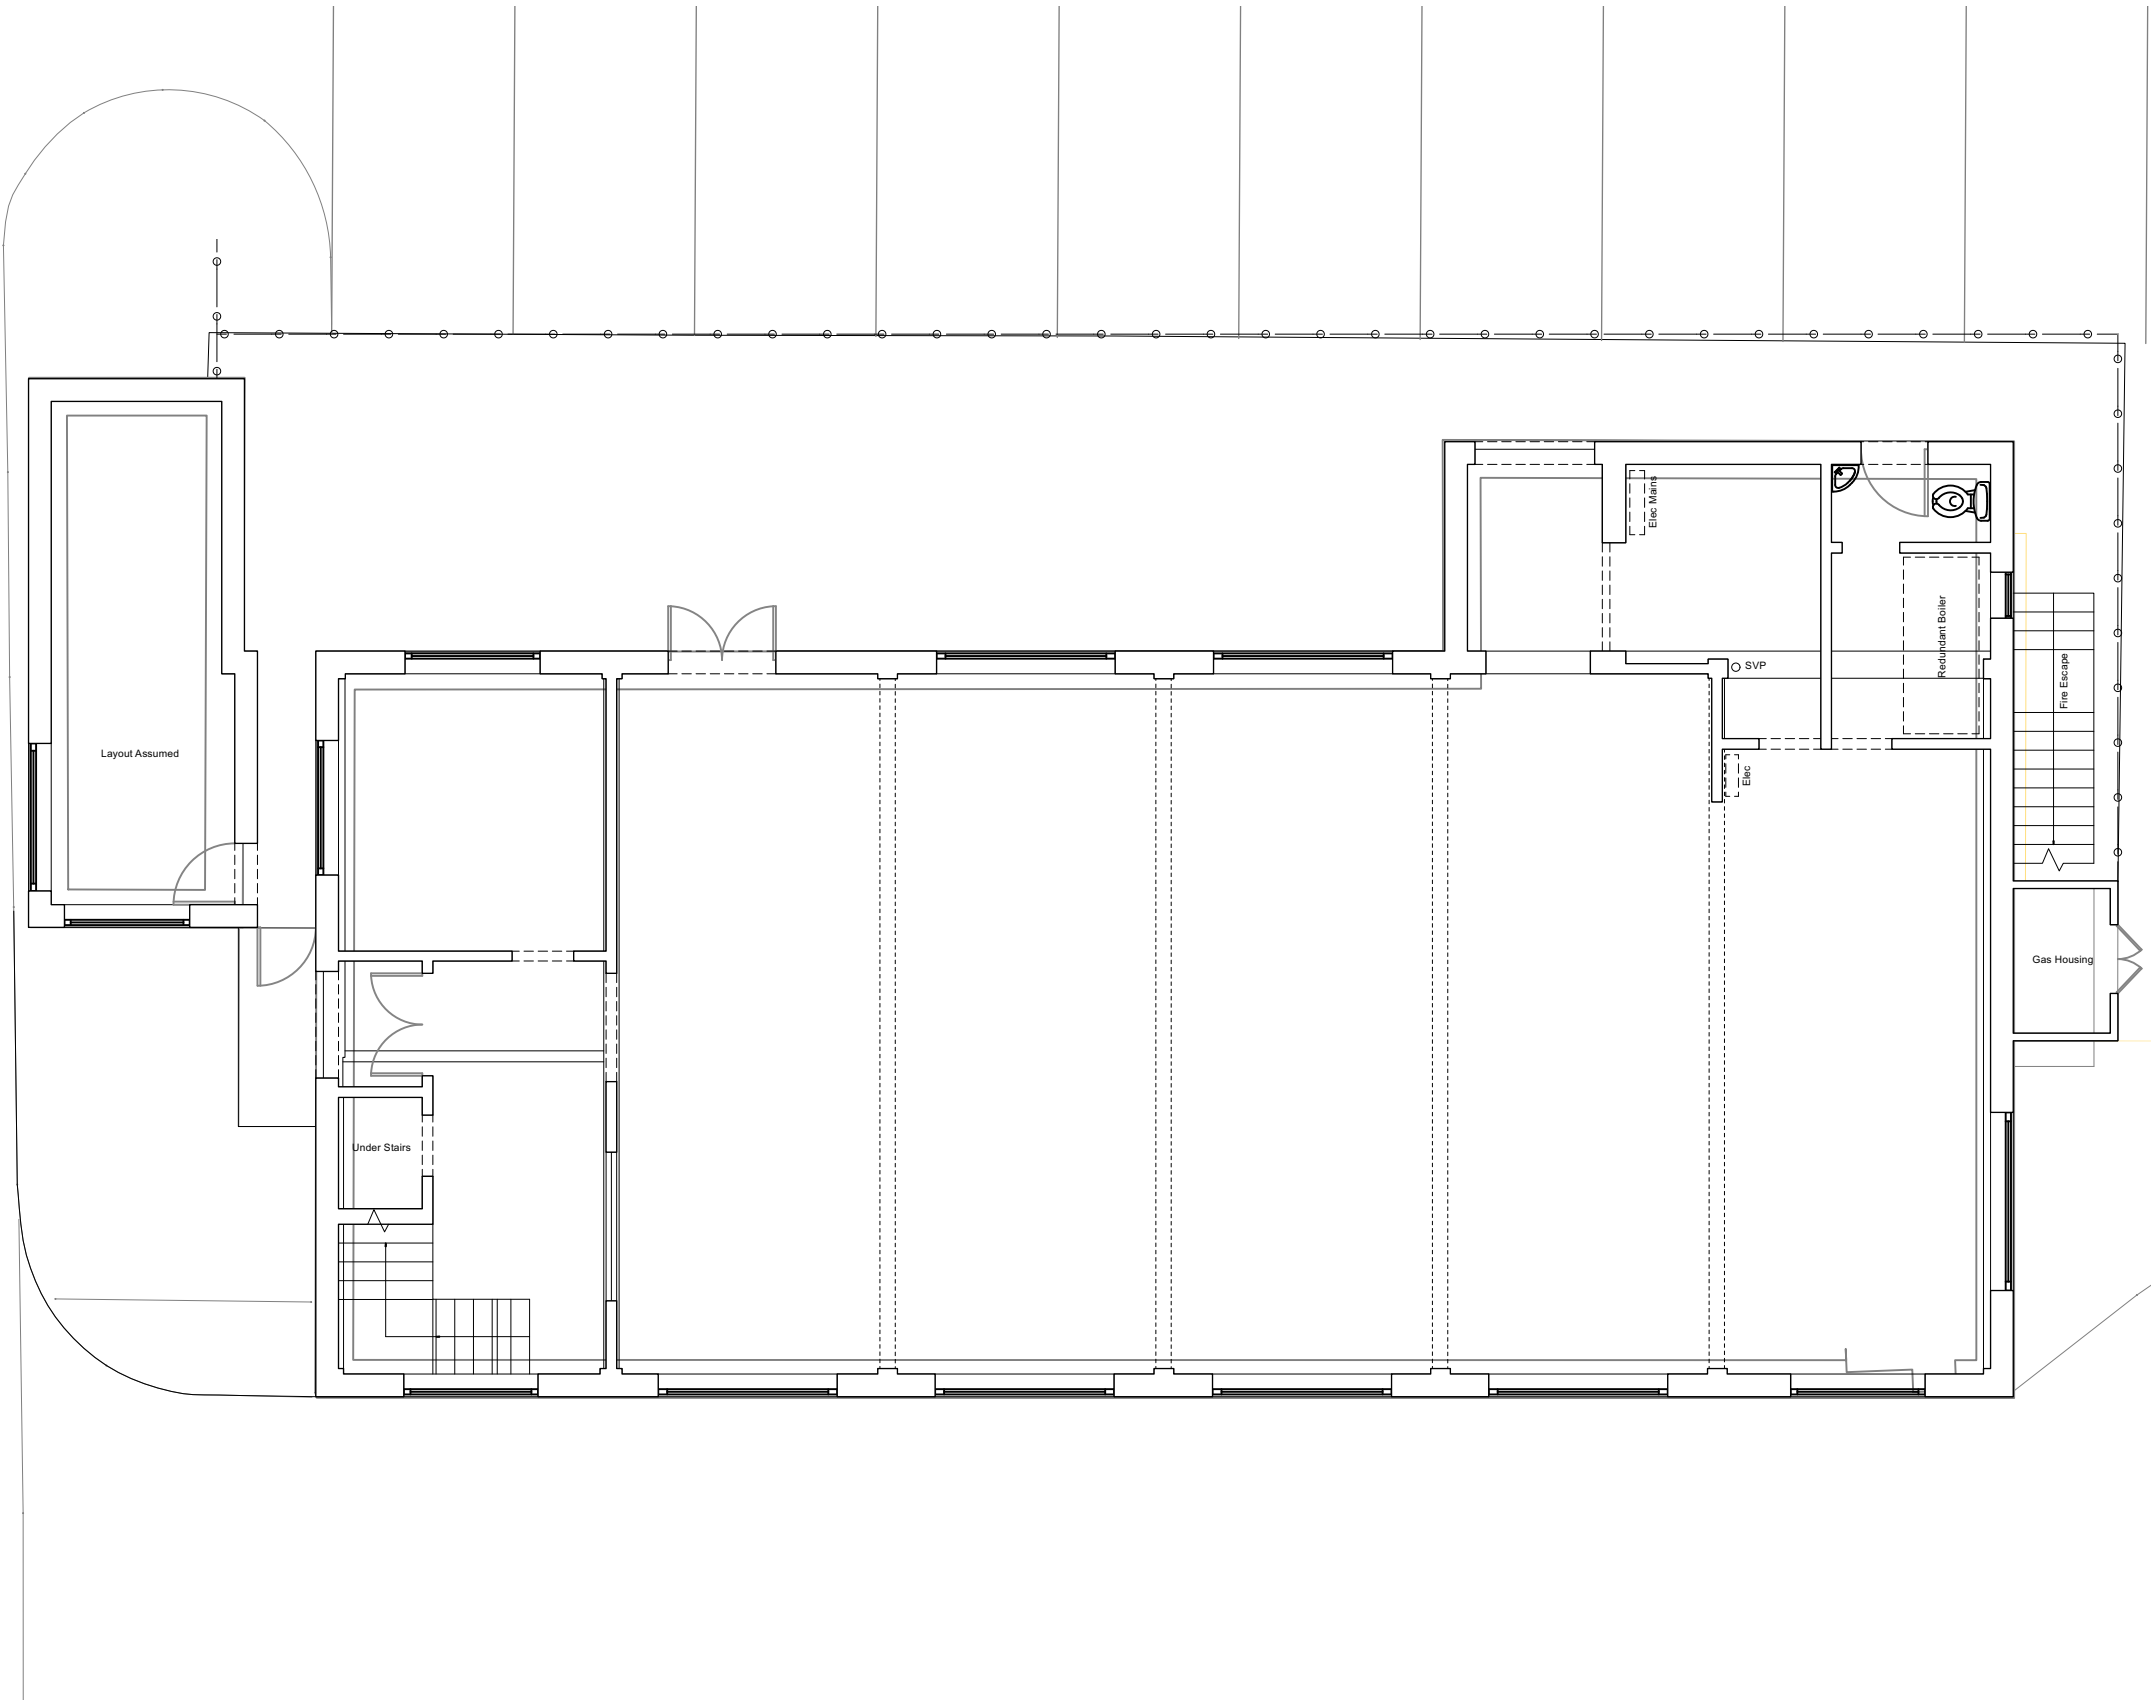

Drawing Title: Plan Ground - Existing
Date: 09/02/22
Drawing no: 1000
Scale: 1:100 @ A3
Drawn: TL

revision:
revision notes:

